## Proposed Ground Floor

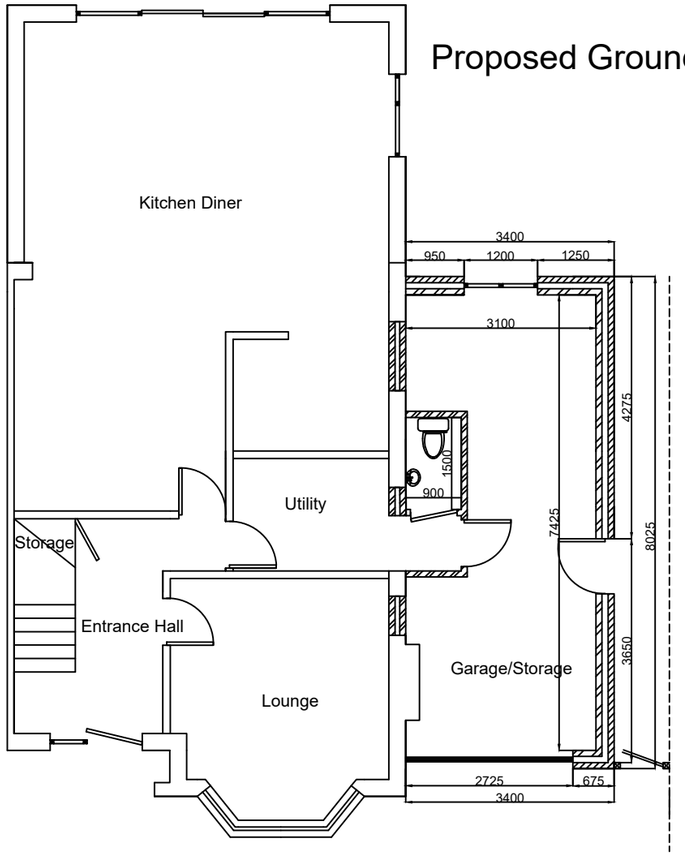


## Proposed Loft

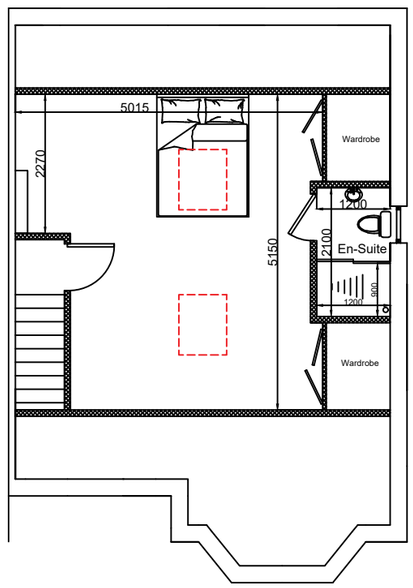


## Proposed First Floor

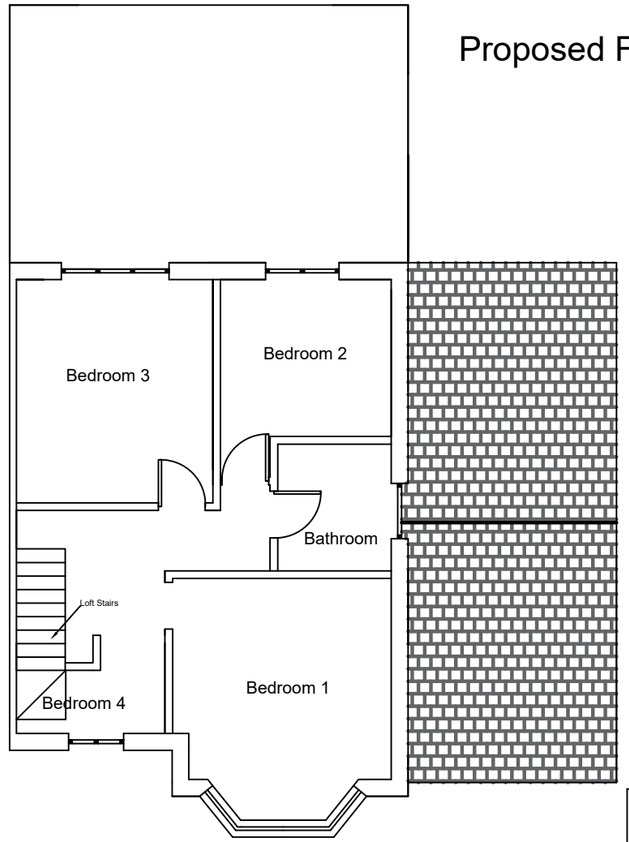


Scale 1:100 @A3

38 Wycliffe Road
DE55 7HR

Mr Robert Bowers

Project:
Side Garage Extension/Loft Conversion

Proposed Layouts

Drawing No: 23/806

Date:06/06/2023

Harwood-Stone Design
81A Newbold Road
Chesterfield
S41 7PU

Mob: 07874 759 365
Email: harwoodbuildingdesign@gmail.com