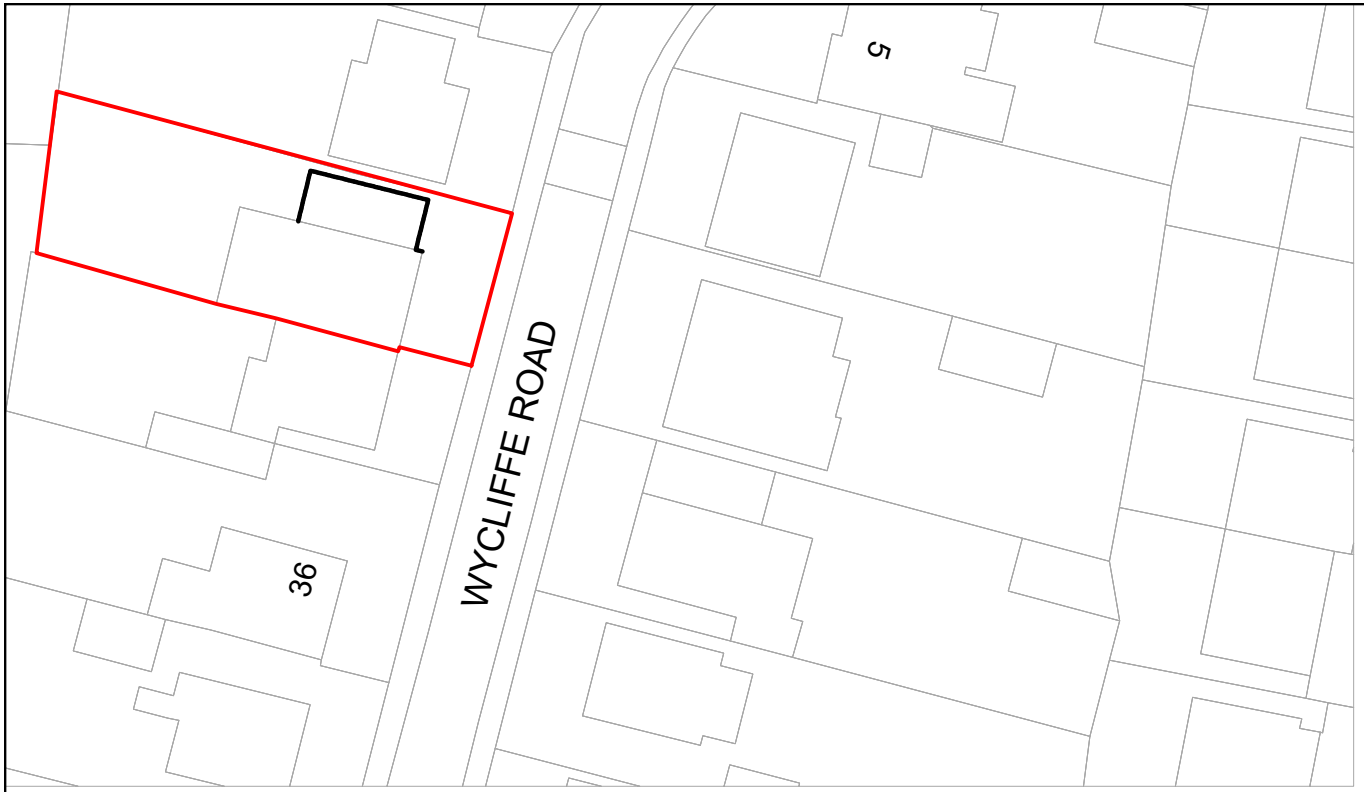



Scale 1:500@A4

38 Wycliffe Road
DE55 7HR

Mr Robert Bowers

Project:
Side Garage Extension/Loft Conversion

Site Plan

Drawing No: 23/809

Date:06/06/2023

Harwood-Stone Design
81A Newbold Road
Chesterfield
S41 7PU

Mob: 07874 759 365
Email: harwoodbuildingdesign@gmail.com