| | | | | | | | |
|---|---|---|---|---|---|---|---|
| Architecture First<br>E: hello@arcfirst.co.uk<br>T: 01332 510225<br>Architecture First | Project<br>Loft Conversion and Alterations | | Client<br>Mark Lightbody | | Sheet<br>Location Plan | | Rev |
| | Project Number<br>2629 | Scale (@ A4)<br>1 : 1250 | Date<br>07/06/2023 | Drawing Number<br>A103 | Address<br>4 Heage Road Ripley DE5 3GE | | |

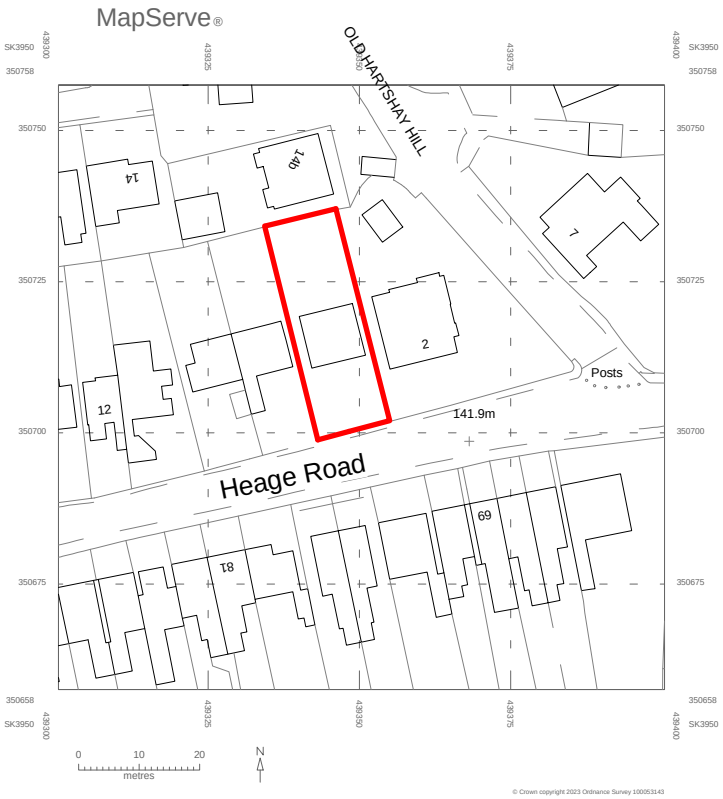


10 0 10 20 30 40 50

SCALE 1:1250 m

North