1 FRONT ELEVATION

Scale: 1:100

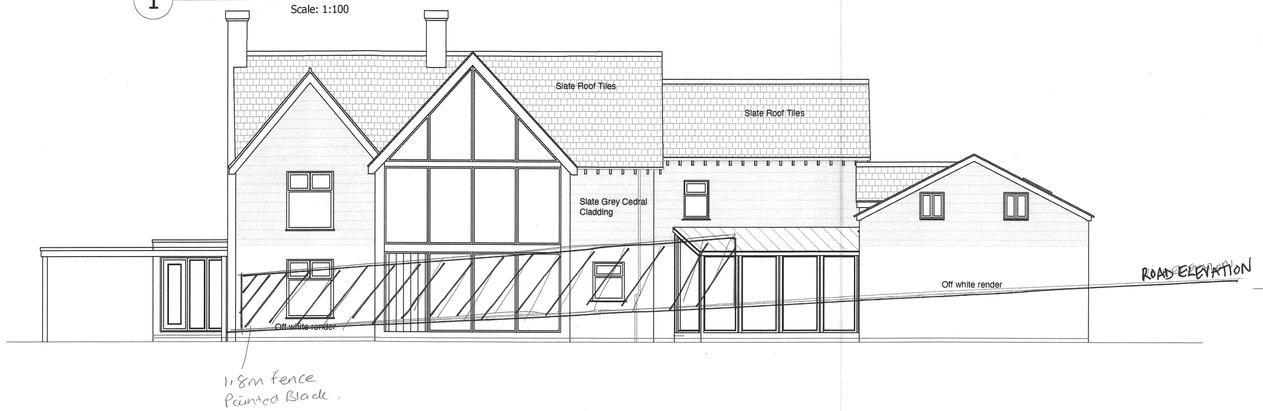

2 SIDE ELEVATION

Scale: 1:100

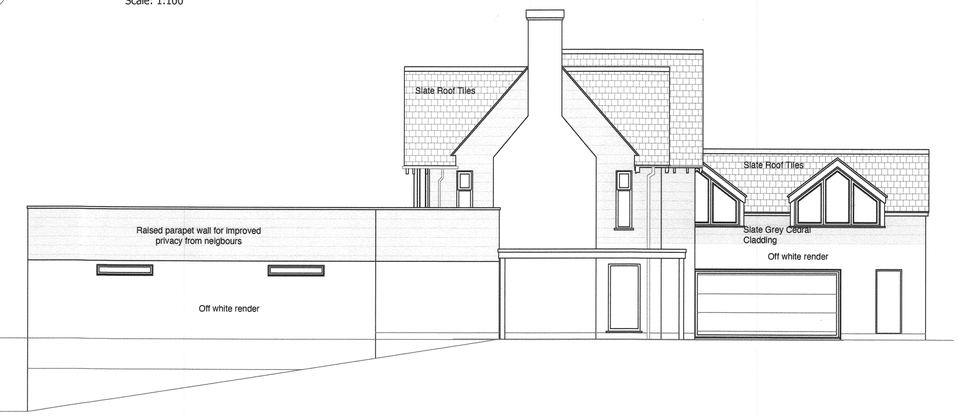

3 REAR ELEVATION

Scale: 1:100



WINDOW AND DOOR MATERIAL FINSHES
EXISTING WINDOWS - Painted Grey
NEW WINDOWS - Grey
EXISTING DOORS - Painted Grey
NEW DOORS - Grey

4 SIDE ELEVATION

Scale: 1:100



5 ROOF PLAN

Scale: 1:100

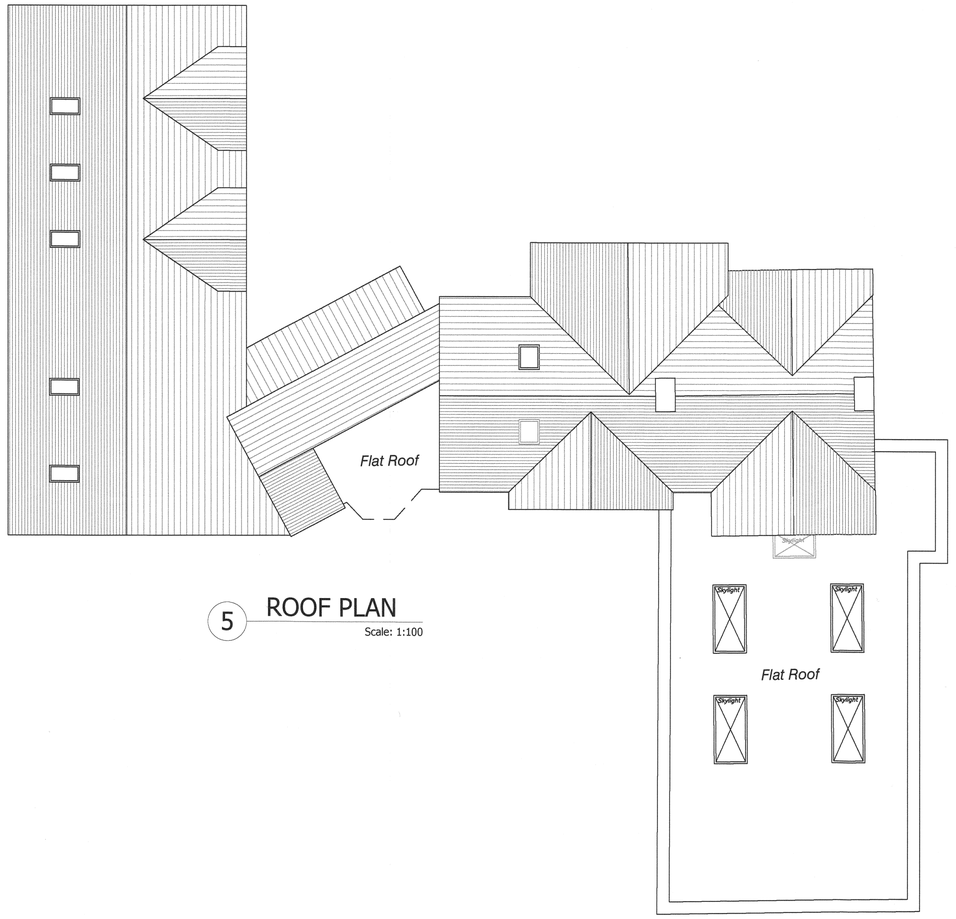

1:100
2m 0 2m 4m 6m 8m 10m

PLANNING

CLIENT/SITE
MRS HOBBS
99 BURLEY LANE, QUARNDON, DERBY

PROJECT TITLE
REFURBISHMENT PROJECT

DRAWING TITLE
ELEVATIONS AND ROOF PLAN

DRAWING NO.	DATE	DWG BY
2108-039-A-P02	13/08/2021	PT

REV	DESCRIPTION	DATE
A		
B		
C		
D		
E		

SCALE	PAPER SIZE	REV
AS/DWG	A1	-

TUK ARCHITECTURE
The Studio
6A Market Place
Melbourne
Derby
DE73 8DS
Tel:01332 660057
Email: info@tukarchitecture.co.uk
Website: www.tukarchitecture.co.uk

All dimensions and levels to be checked on site by main contractor prior to preparation of site and construction. Drawings can be scaled for planning purposes only, do not scale for construction.

The drawing is to be read in conjunction with all relevant consultant and/or specialist drawings and documentation. Any discrepancies or variations should be notified to TUK Surveyors Ltd

ALL WORKS TO BE UNDERTAKEN IN ACCORDANCE WITH CDM REGULATIONS 2015

THIS DRAWING IS THE PROPERTY OF TUK ARCHITECTURE NO DISCLOSURE, REPRODUCTION OR USE OF ANY PART OF THIS DRAWING MAY BE MADE WITHOUT PRIOR WRITTEN PERMISSION OBTAINED FROM TUK ARCHITECTURE

TUK SURVEYORS LTD T/A TUK ARCHITECTURE Reg: 10706216 England & Wales

Affiliate Member of the Royal Institute of British Architects
Chartered Member of the Royal Institute of Chartered Surveyors
Affiliate Member of the Chartered Institute of Architectural Technologists