Front (NW) Elevation



Back (SE) Elevation




Side (NE) Elevation



Scale 1:100 @ A4

0 1 2 3 4 5m

Side (SW) Elevation

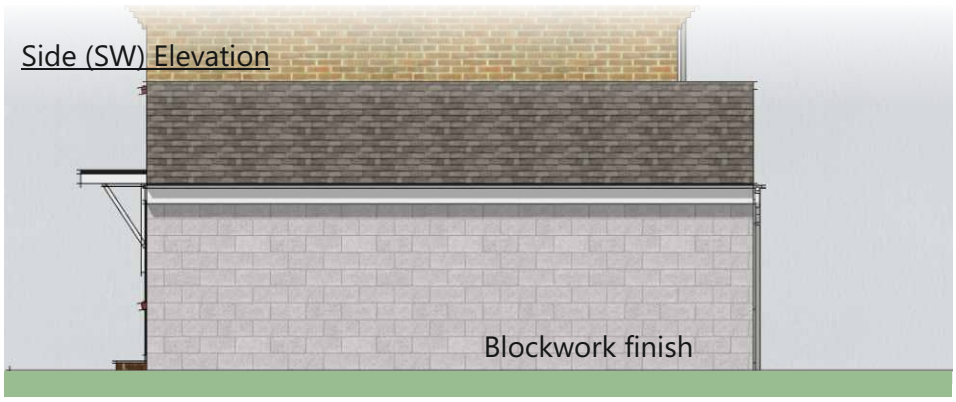

Revision '0' - 14/06/23
Issued for Planning Application

Project: 1 Amber Close Belper. DE56 2FJ	
Client: J.Hodgkinson	
Title: Existing Elevs	
Scale: 1:100 @A4	Inception: April 2023
Job: C1036B	Dwg No: E01

DAVID GUY
ARCHITECTURAL
SERVICES
www.dg4design.co.uk
e: info@dg4design.co.uk
47 Long Row, Belper, De56 1DS Mobile 07979 542199