East Elevation



North Elevation



West Elevation



South Elevation

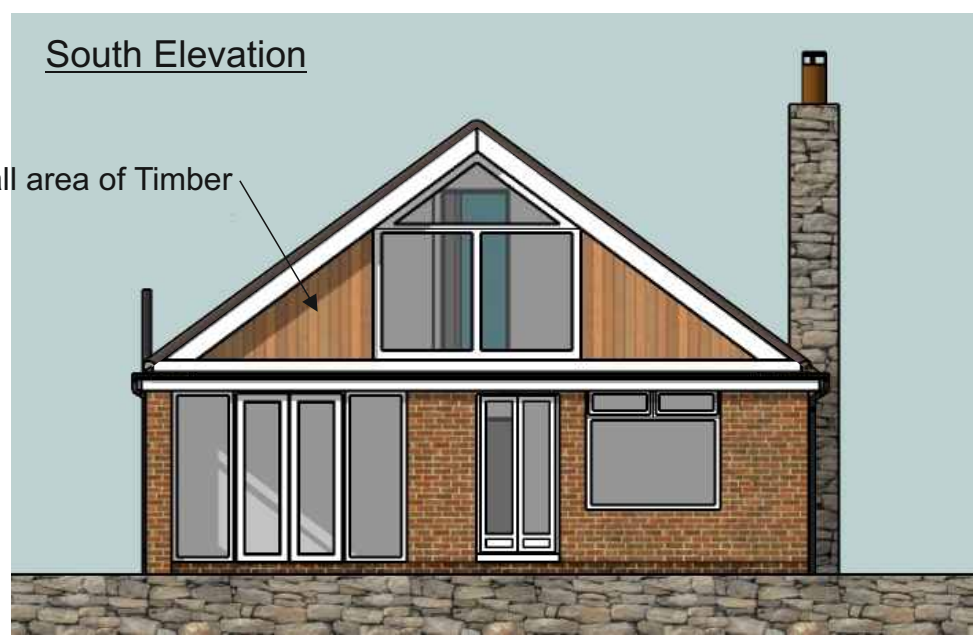

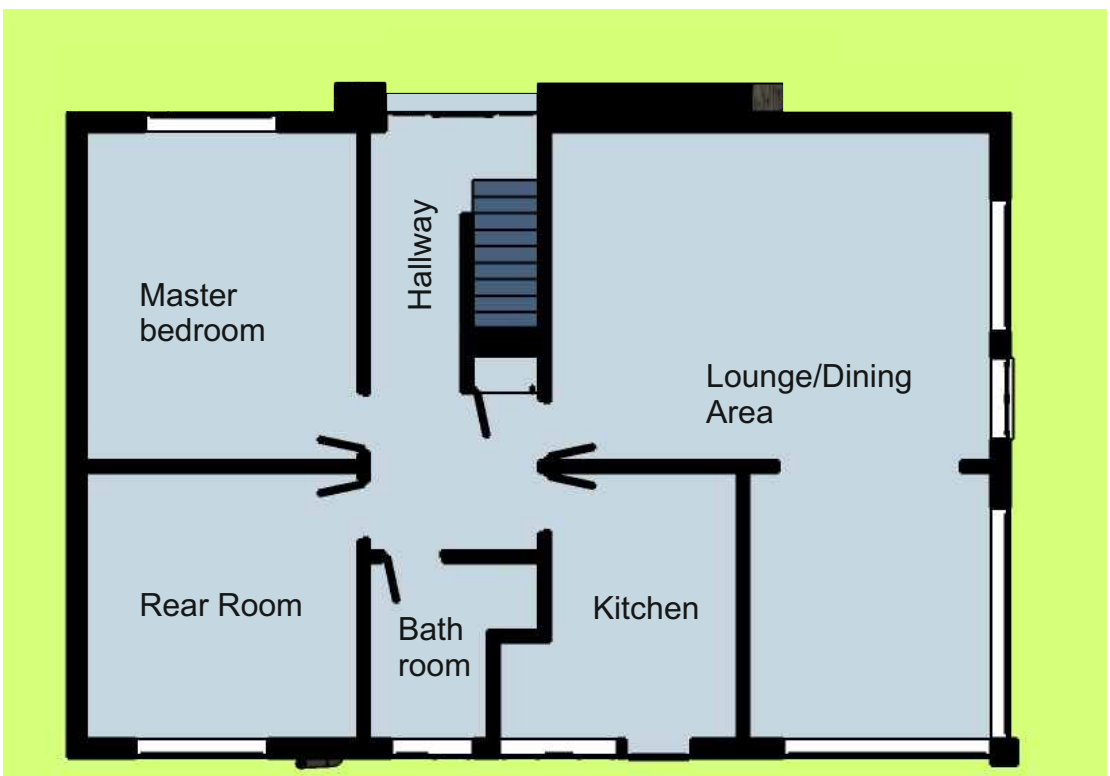

Ground Floor Plan

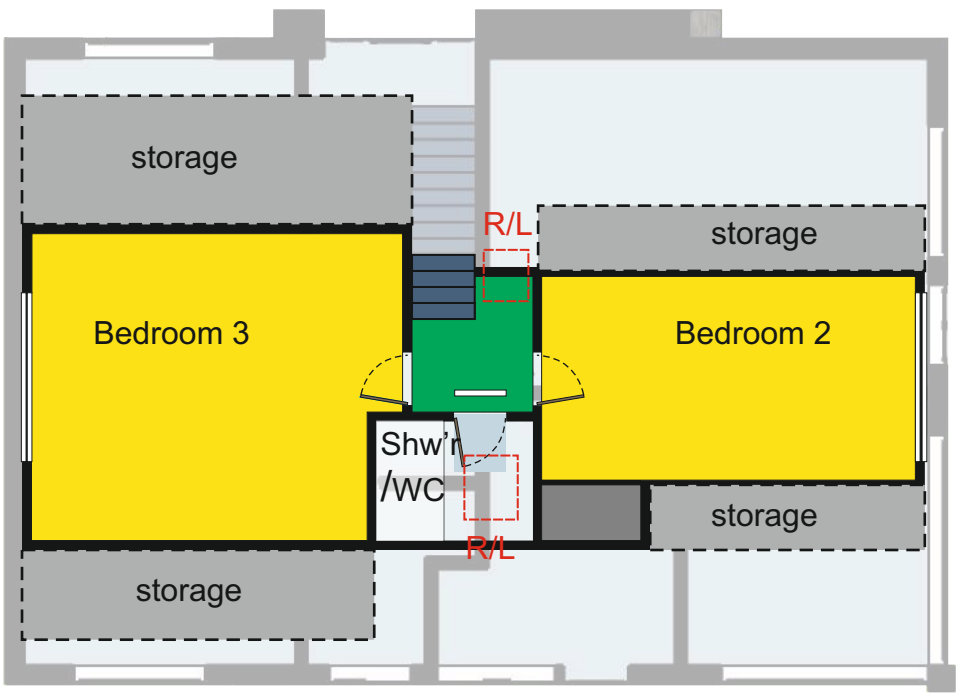

1st Floor Plan

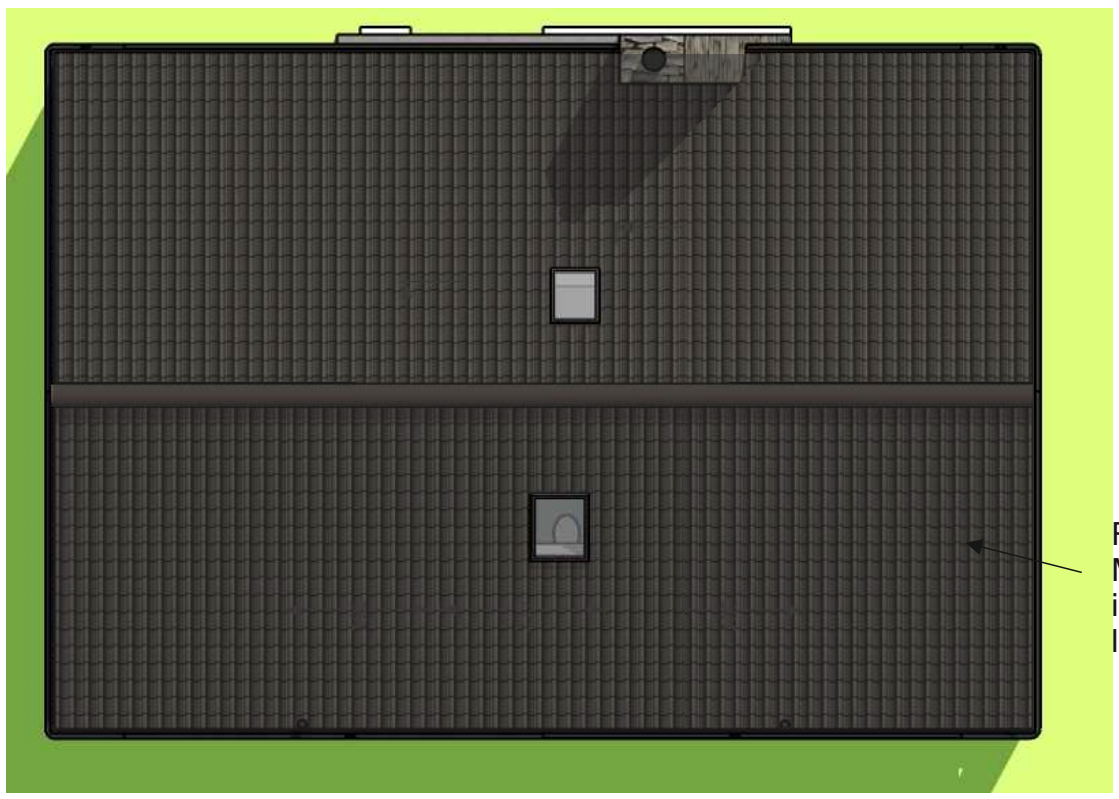

Re-cover with Anthracite Marley Edgemere interlocking tiles - for a slate like appearance

Scale 1:100 @ A3

0 2 4 6 8 10 metres

North

28.02.23 - Rev 'A'
Revised Rear elevation - full gable end
12.06.23 - Rev 'B'
Revised Front elevation - full gable end

Project: Renovation proposal: 30 Lodge Drive, Belper. DE56 2TP		
Client: M.Dawes		
Title: Proposed Plans & Elevations		
Scale: 1:100@A3	Inception: Aug 2022	Drawn: DG
Job: C1063	Dwg No: P01	Rev: B

DAVID GUY
ARCHITECTURAL SERVICES
www.dg4design.co.uk
e: info@dg4design.co.uk
9 Chesterfield Road, Belper. DE56 1FD Mobile 07979 542199