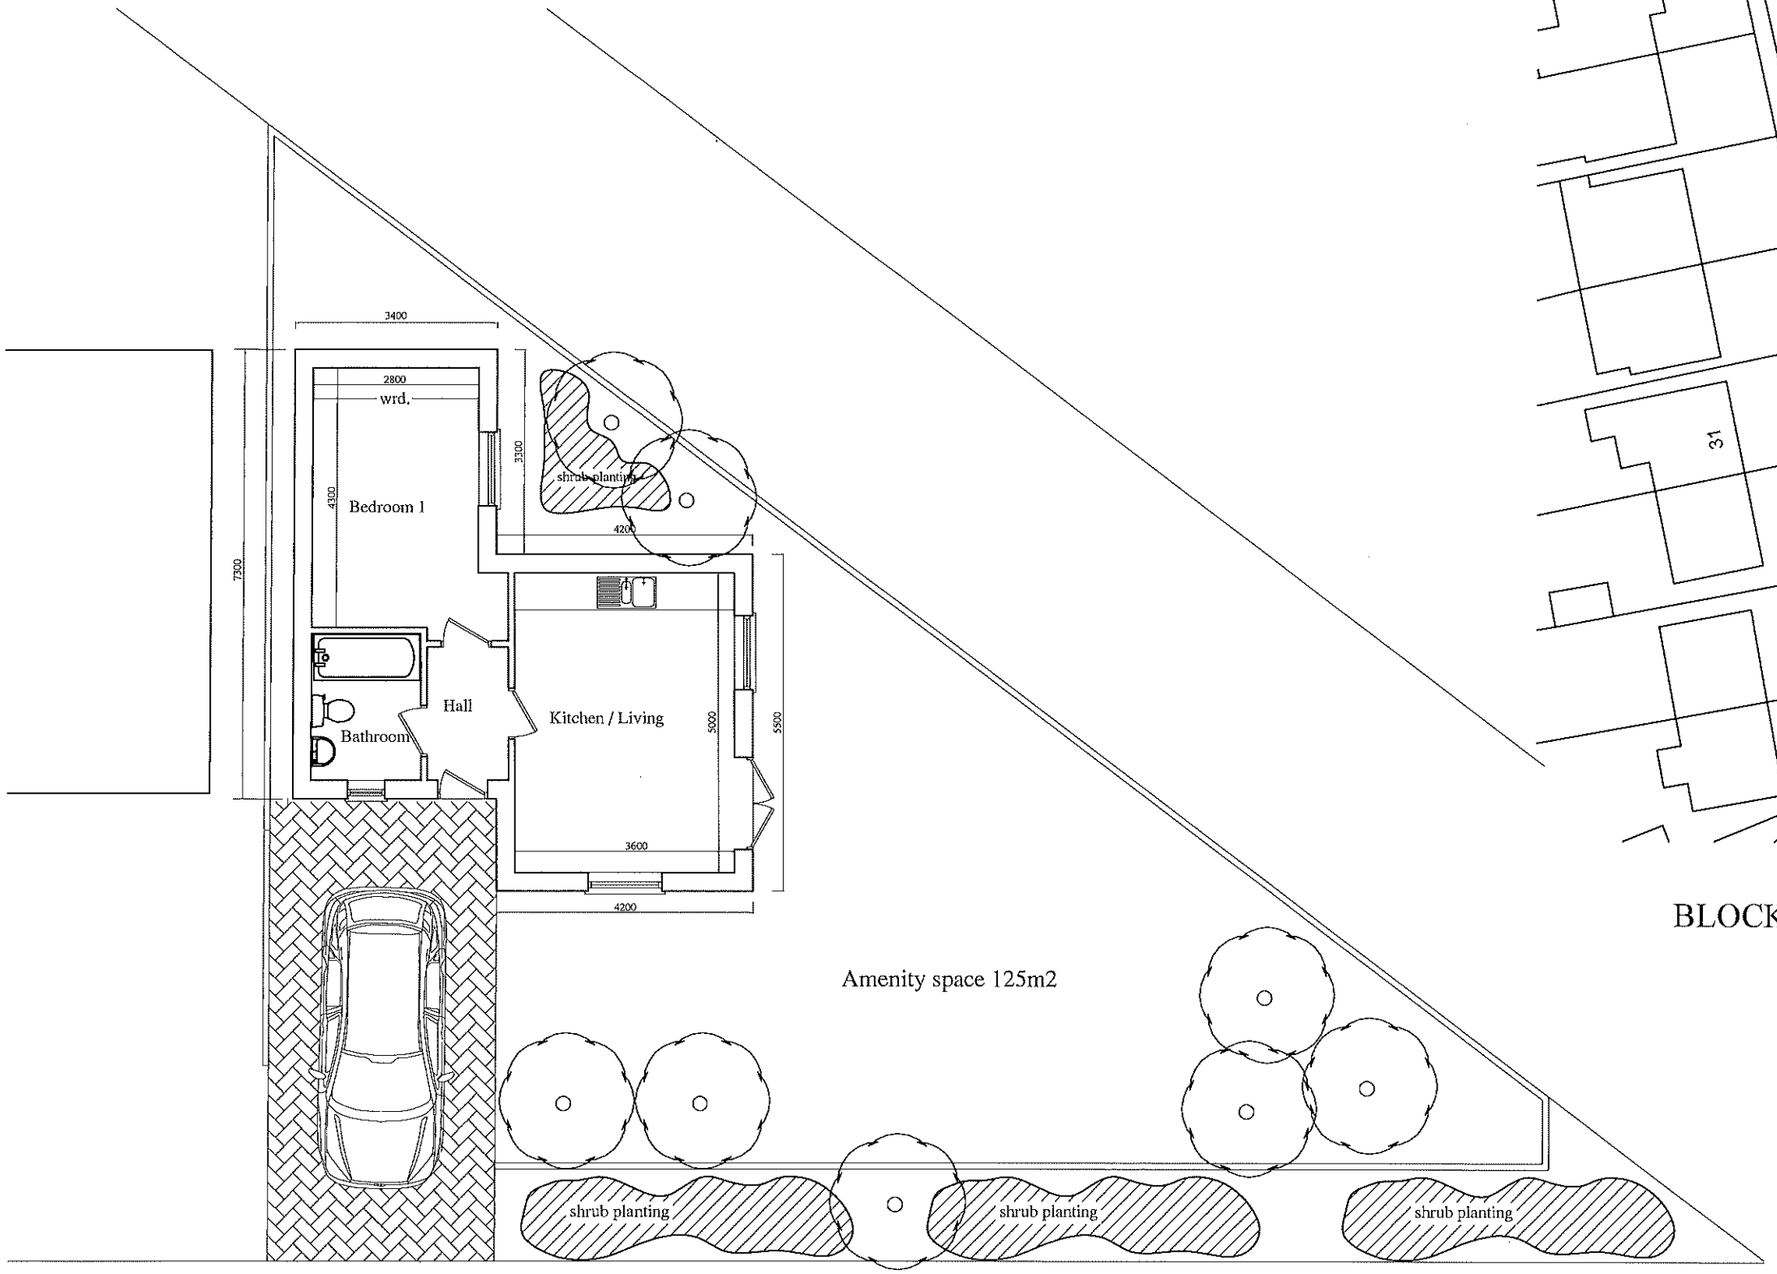

ARGYLE STREET

SITE PLAN Scale - 1:100

BLOCK PLAN Scale - 1:500

Rev.A. House Type re-designed. 10.06.23

Description	Rev	Date

NTR Design & Build Limited

NTR Design & Build limited
Waterside, Derby Road
Swanwick
Derbys DE55 1AD
Telephone 07966 432317
Email - ntrdesign@btinternet.com

Project Title
LAND ADJACENT 30 ARGYLE STREET,
LANGLEY MILL, NOTTS. NG16 4ET

Drawing
SITE PLAN
BLOCK PLAN

Scale	Drawn By	Revision
1:100 1:500	NR	A.

Date	Drawing No
September 2022	LC2/09/23

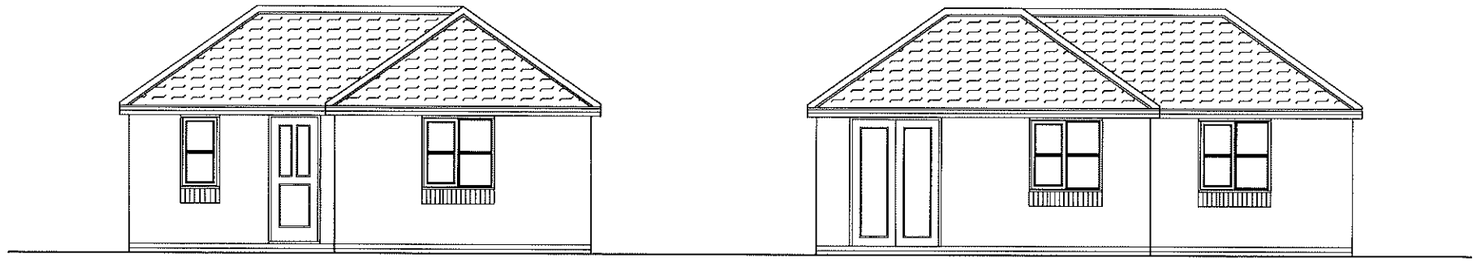

PROPOSED FRONT ELEVATION

PROPOSED SIDE ELEVATION

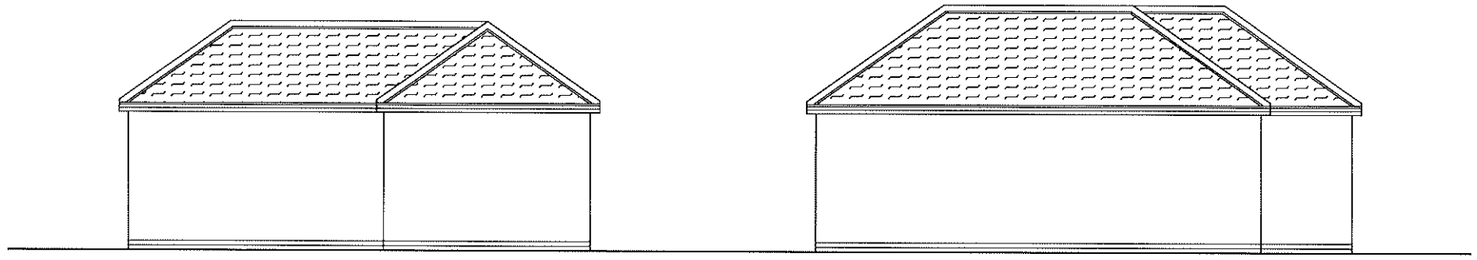

PROPOSED REAR ELEVATION

PROPOSED SIDE ELEVATION

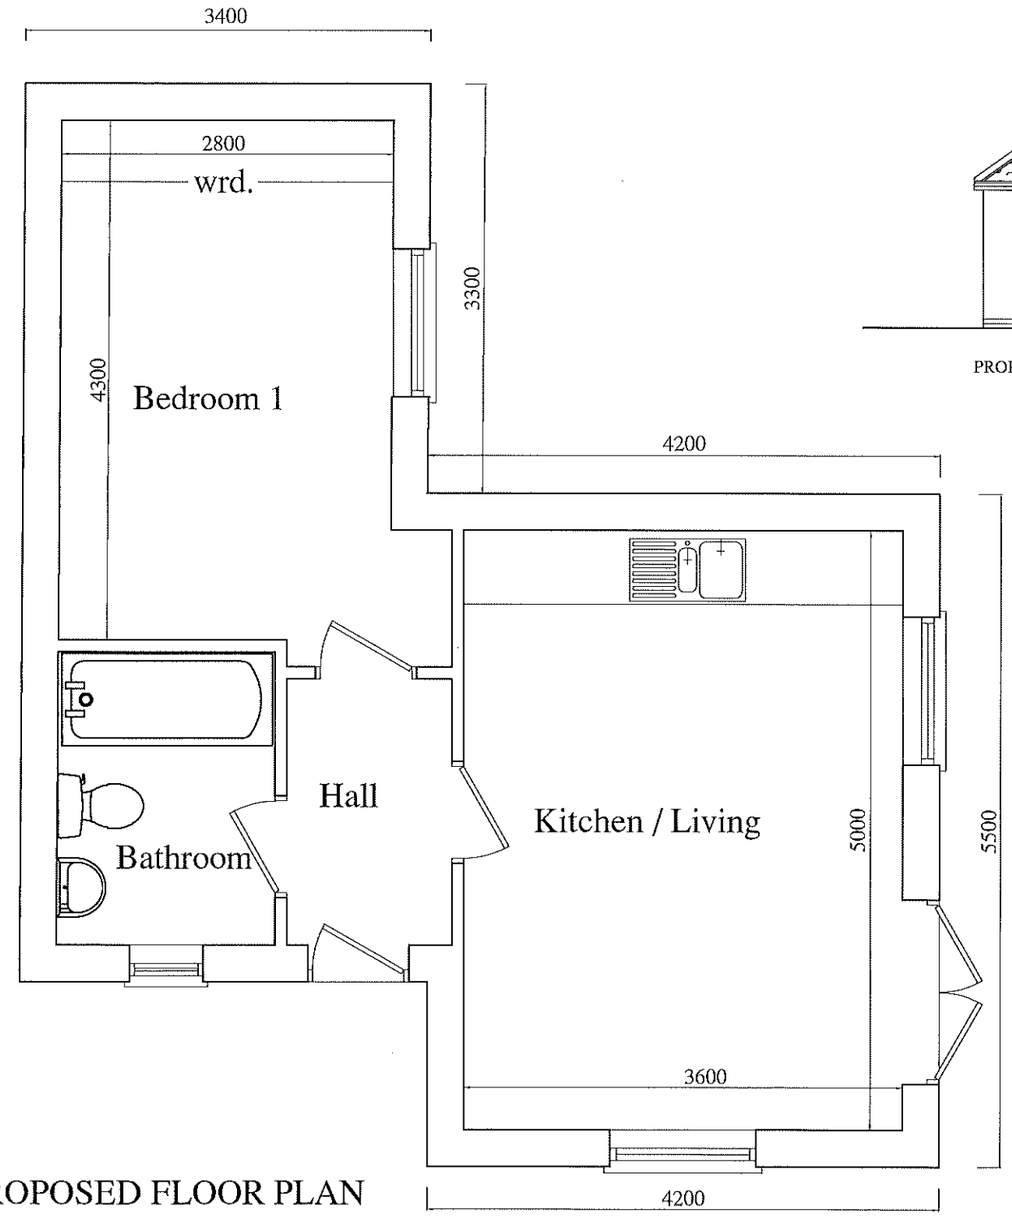

PROPOSED FLOOR PLAN

Rev.A. House Type re-designed. 10.06.23

Description	Rev	Date

NTR Design & Build Limited

NTR Design & Build limited
Waterside, Derby Road
Swanwick
Derbys DE55 1AD
Telephone 07966 432317
Email - ntrdesign@btinternet.com

Project Title

LAND ADJACENT 30 ARGYLE STREET,
LANGLEY MILL, NOTTS. NG16 4ET

Drawing

HOUSE TYPE

Scale	Drawn By	Revision
1:100	NR	A.

Date	Drawing No
September 2022	LC2/09/23