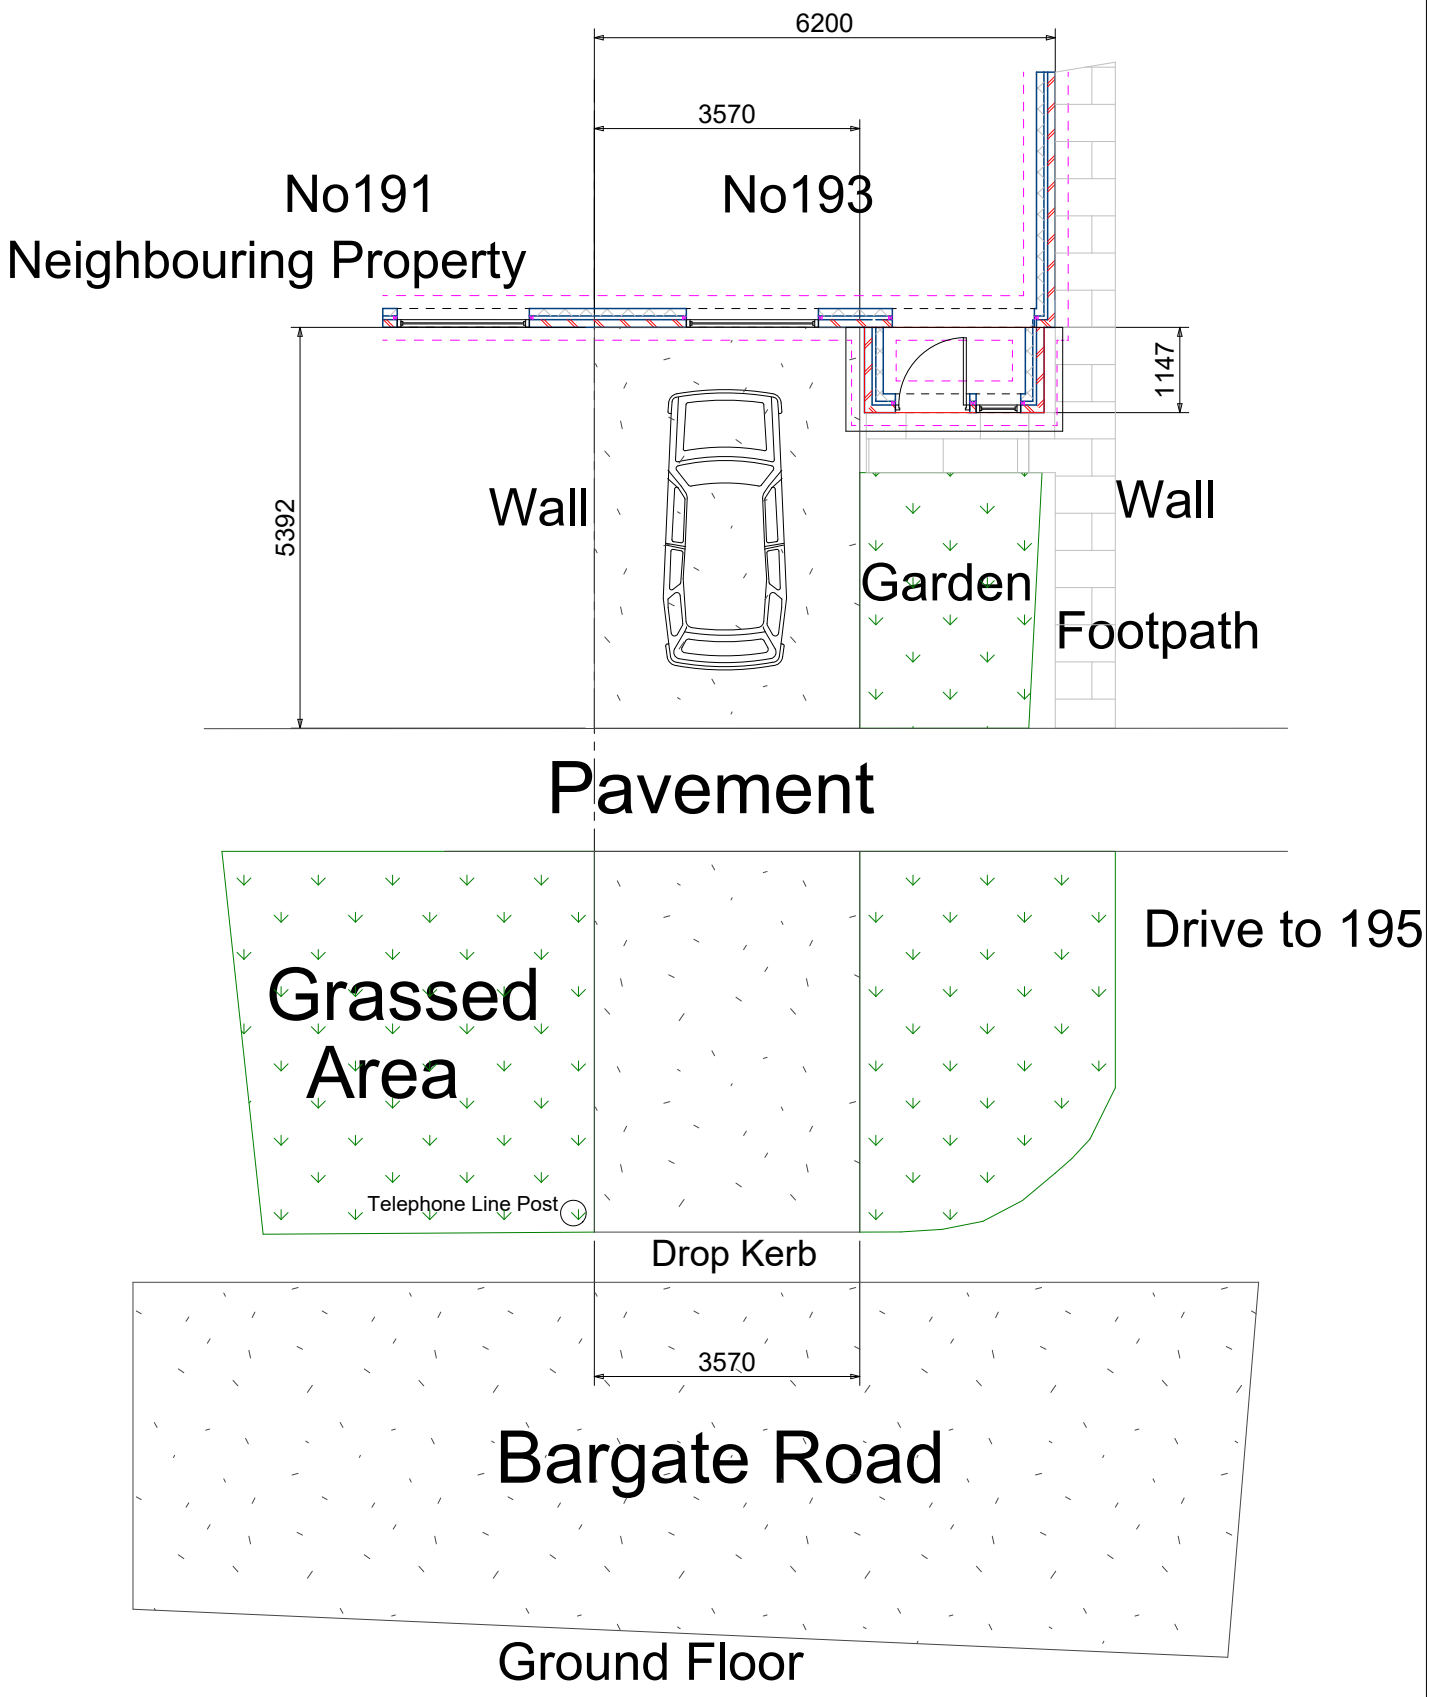

Company Name	Allestree Design Services

Allestree Design Services

Project Drive and Dropped Kerb 193 Bargate Road Belper DE56 1ST	Client Mr & Mrs Lacey	Drawing Title Proposed Plan View	Date 06 / 2023
	Scale 1:100	Drawing No. DE561ST193 - 06	Drawn by SGB
	Page Size - A4	5000 mm	