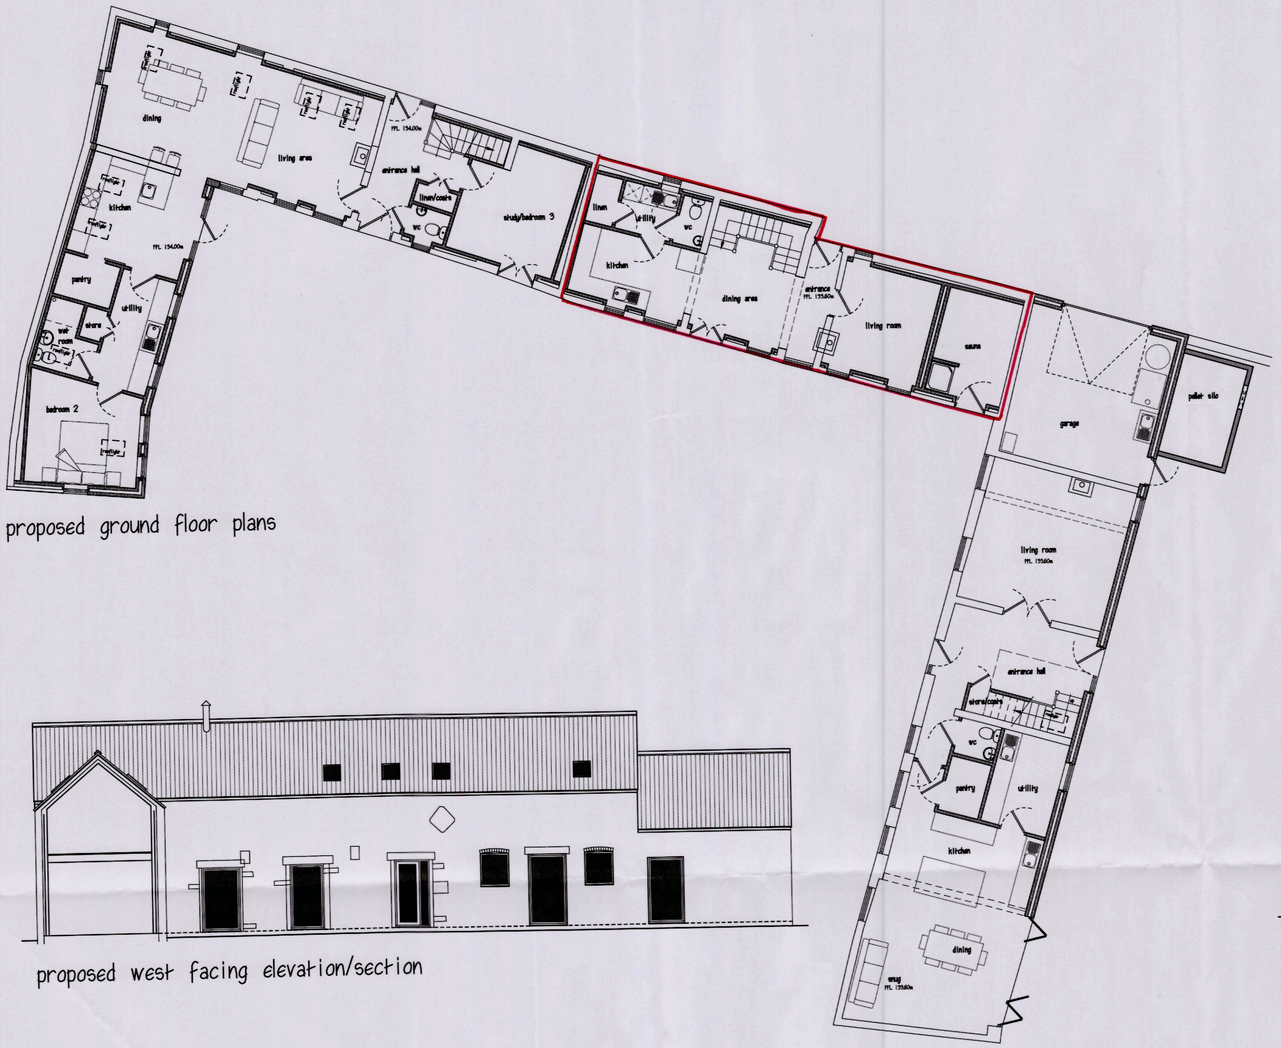

proposed ground floor plans

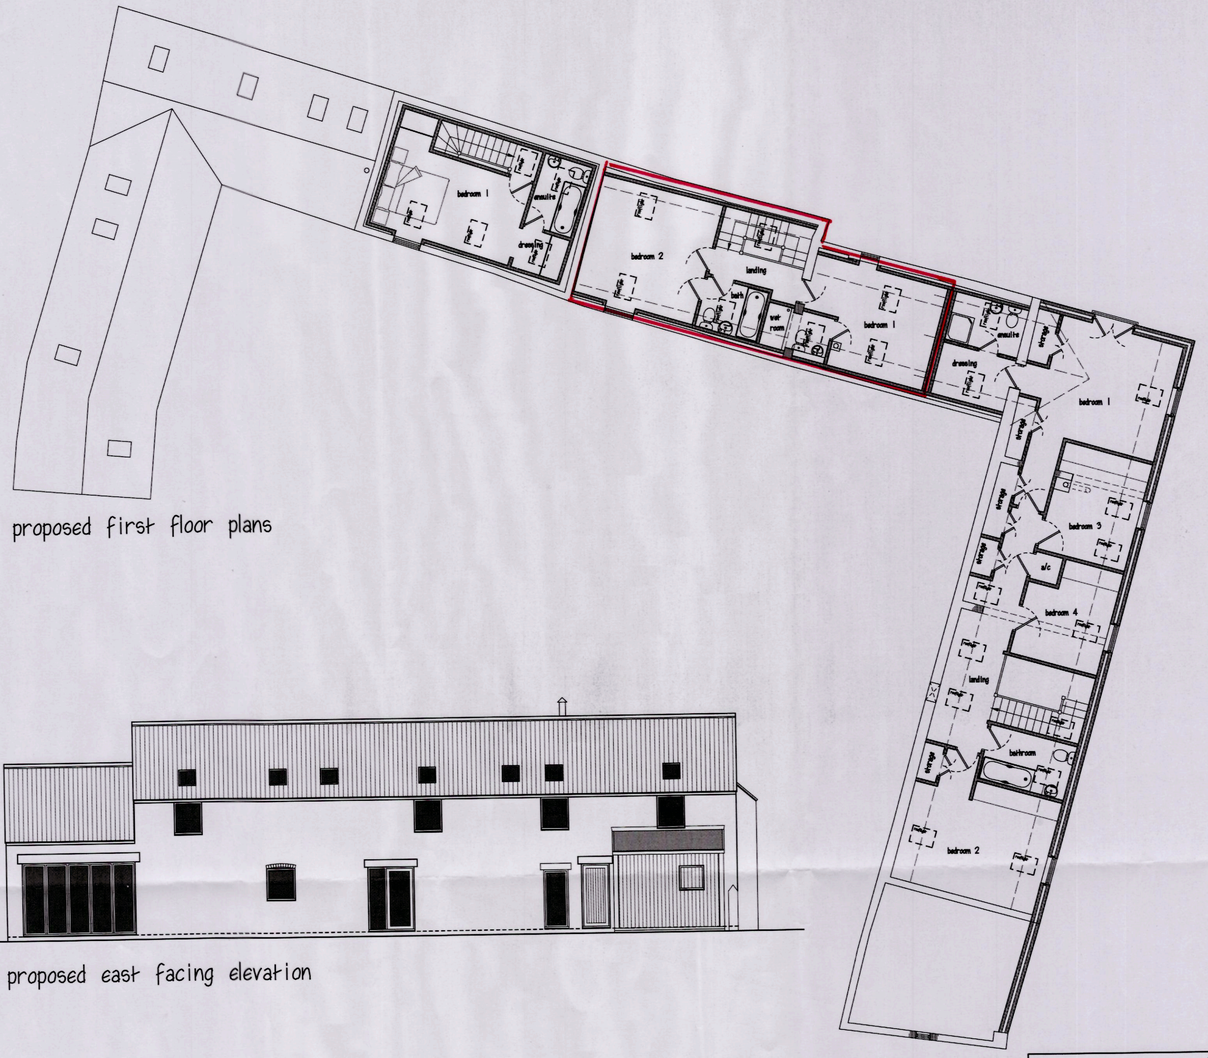

proposed first floor plans

proposed west facing elevation/section

proposed east facing elevation

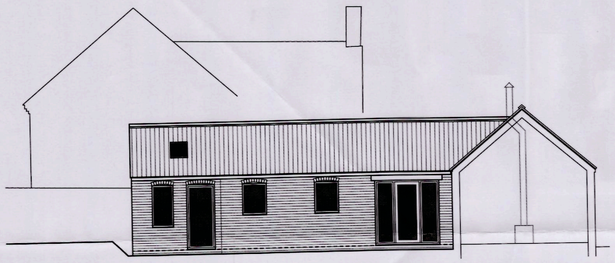

proposed east facing elevation/section

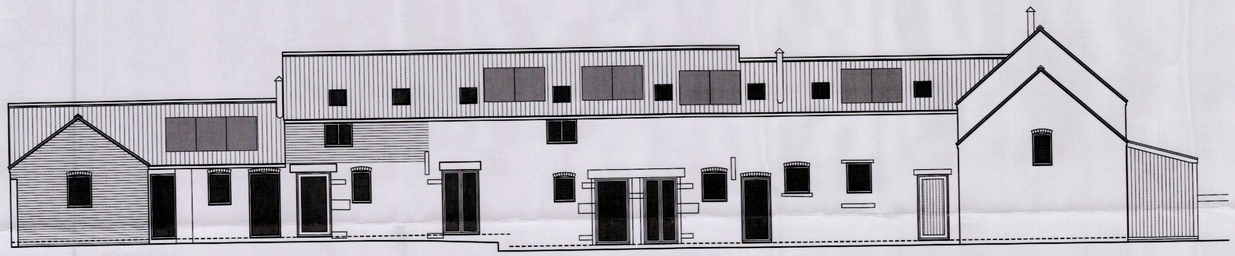

proposed south facing elevation

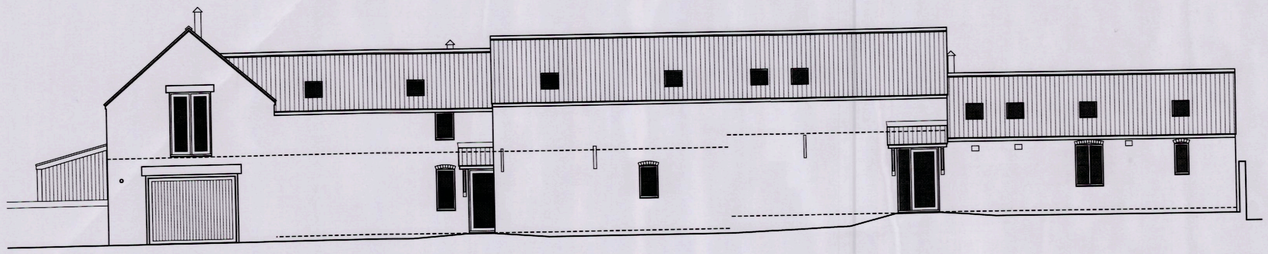

proposed north facing elevation

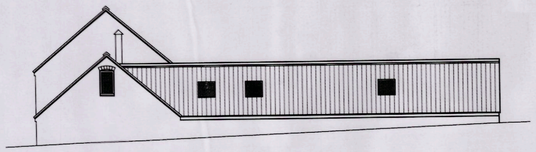

proposed west facing elevation

A	Elevations to Barns 2 & 3 added	26/06/
B	Design revisions to Barn 3	06/07/
	REVISIONS	DATE

CLIENT MR. R. WHITE & MRS. H. METCALI

ADDRESS HILL TOP - MINK FARM
HAYES LANE - SWANWICK

PROJECT PROPOSED BARN CONVERSIONS

DRAWING SCHEME DESIGN - floor plans & elevations

SCALE 1:100

DATE JUNE 2015

DWG No. PA/15-010 SK 81 101 B

PILKINGTON ARCHITECTURE

29A STRETTEA LANE
HIGHAM
ALFRETON
DERBYSHIRE
DE55 6EJ

Tel : 01773 843333
jon@pilkington-architecture.co.uk

This drawing is copyright.
Contractors must check all dimensions on site, working only from gi
& figure dimensions.
Discrepancies must be reported to the designer before work is don