



Ordnance Survey (c) Crown Copyright 2023. All rights reserved. Licence number 100022432

## Location Plan

0 10 50 100 125
Metres at scale 1:1250

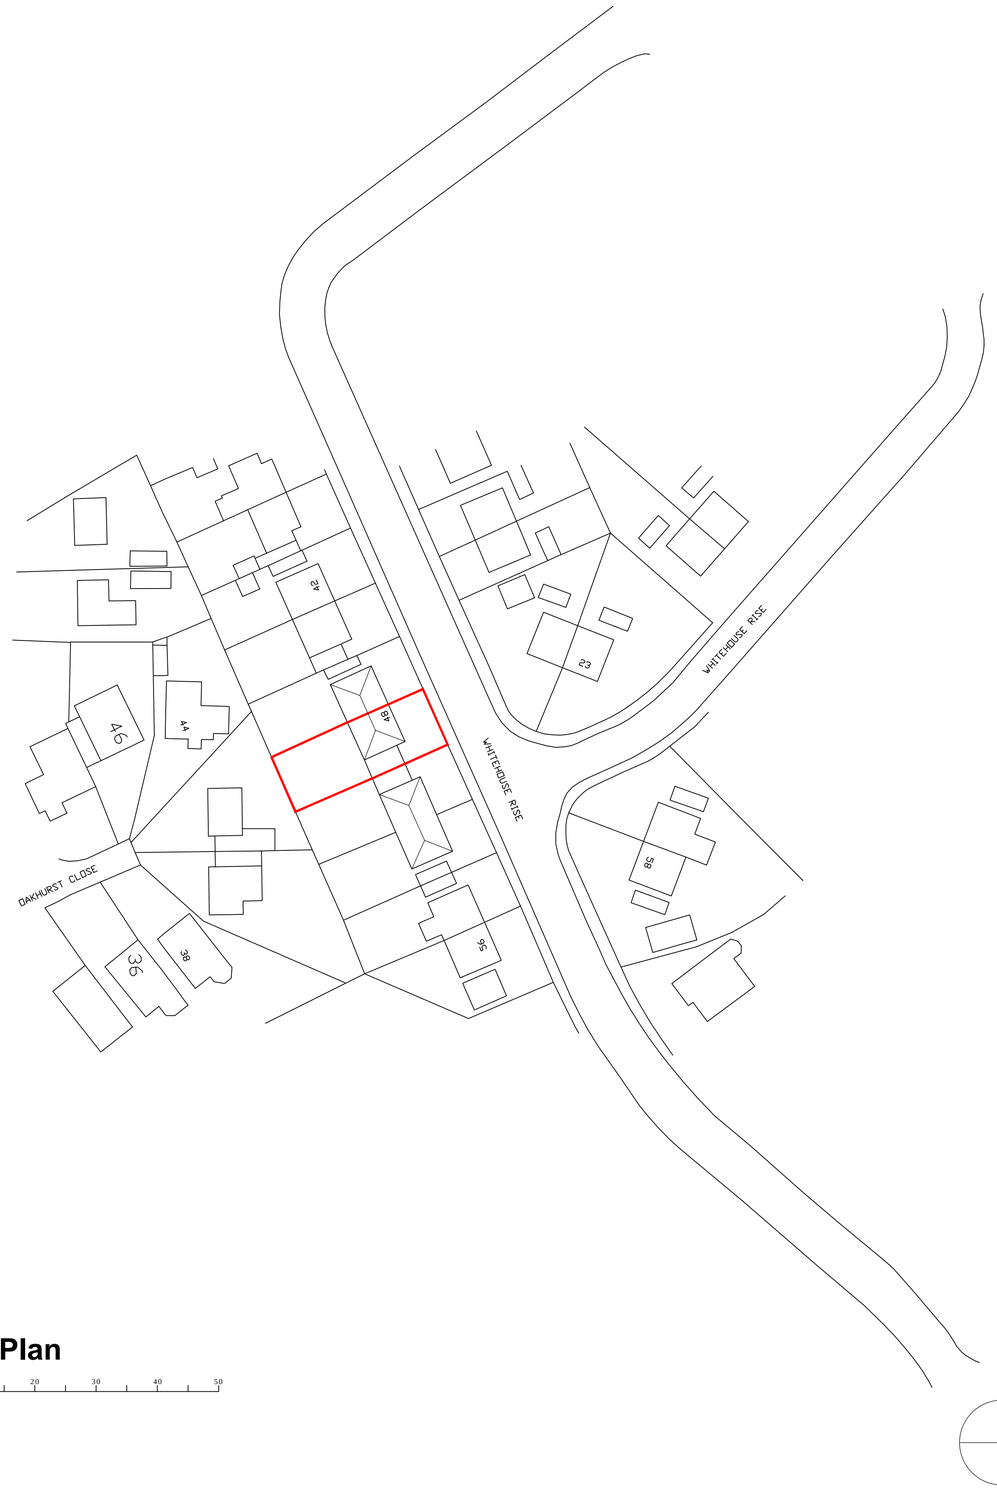


## Block Plan

0 5 10 20 30 40 50
Metres at scale 1:500

Revisions:
-

Notes:
The copyright of this drawing belongs to Paul Hicking Associates and shall not be reproduced without their written consent.
Do not scale from this drawing.

12 Beaurepaire Crescent
Belper
Derbyshire
DE56 1HR
T : 07856 729813
E : paul@hicking.plus.com

Paul Hicking Associates

48 Whitehouse Rise, Belper
**Location and Block Plans as Existing**

| Drawing No: | Revision: | Scale: | Status: |
|---|---|---|---|
| **2330 - 01** | - | 1:1250 @ A1 | Planning |