
Scale 1:100

0 1 2 3 4 5

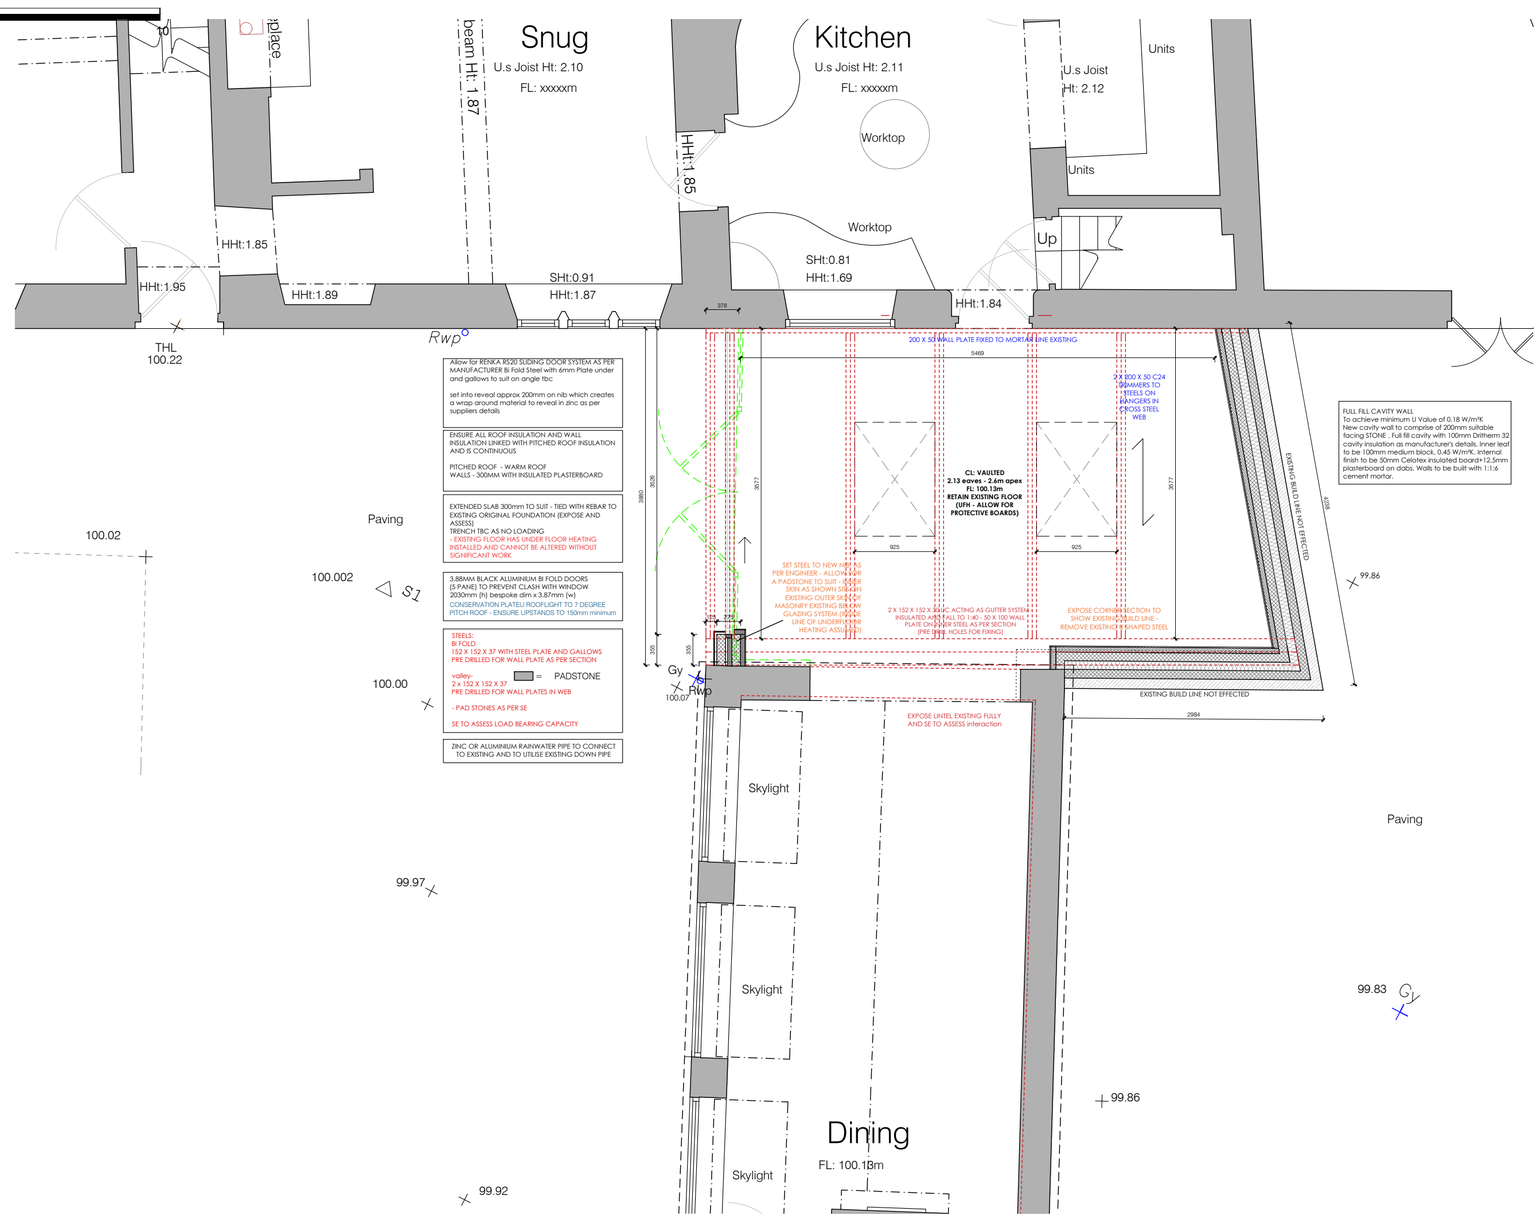

S.G ARCHITECTURAL DESIGN
Tel: 07817034426. sgarchitecturaldesign@gmail.com.
www.sgarchitecturaldesign.com

1 LAUND MEWS, BELPER, DE56 1FP


05 - PROPOSED ELEVATIONS

SG PROJECT NO.	PAPER SIZE	DRAWN BY
500	A1	SG
REVISION	SCALES	
FINAL	1:100 / 1:50	

Drawing measurements shall not be obtained by scaling. Verify all dimensions prior to construction. Immediately report any discrepancies on this document to SG ARCHITECTURAL DESIGN.

REV.	DESCRIPTION	DATE	BY	CHK'D
rev 1	revision to design following discussions with Conservation Officer	29.05.23	sg	
rev 2	revision to design following discussions with Conservation Officer Fascia to East elevation reduced by 100mm	19.06.23	sg	



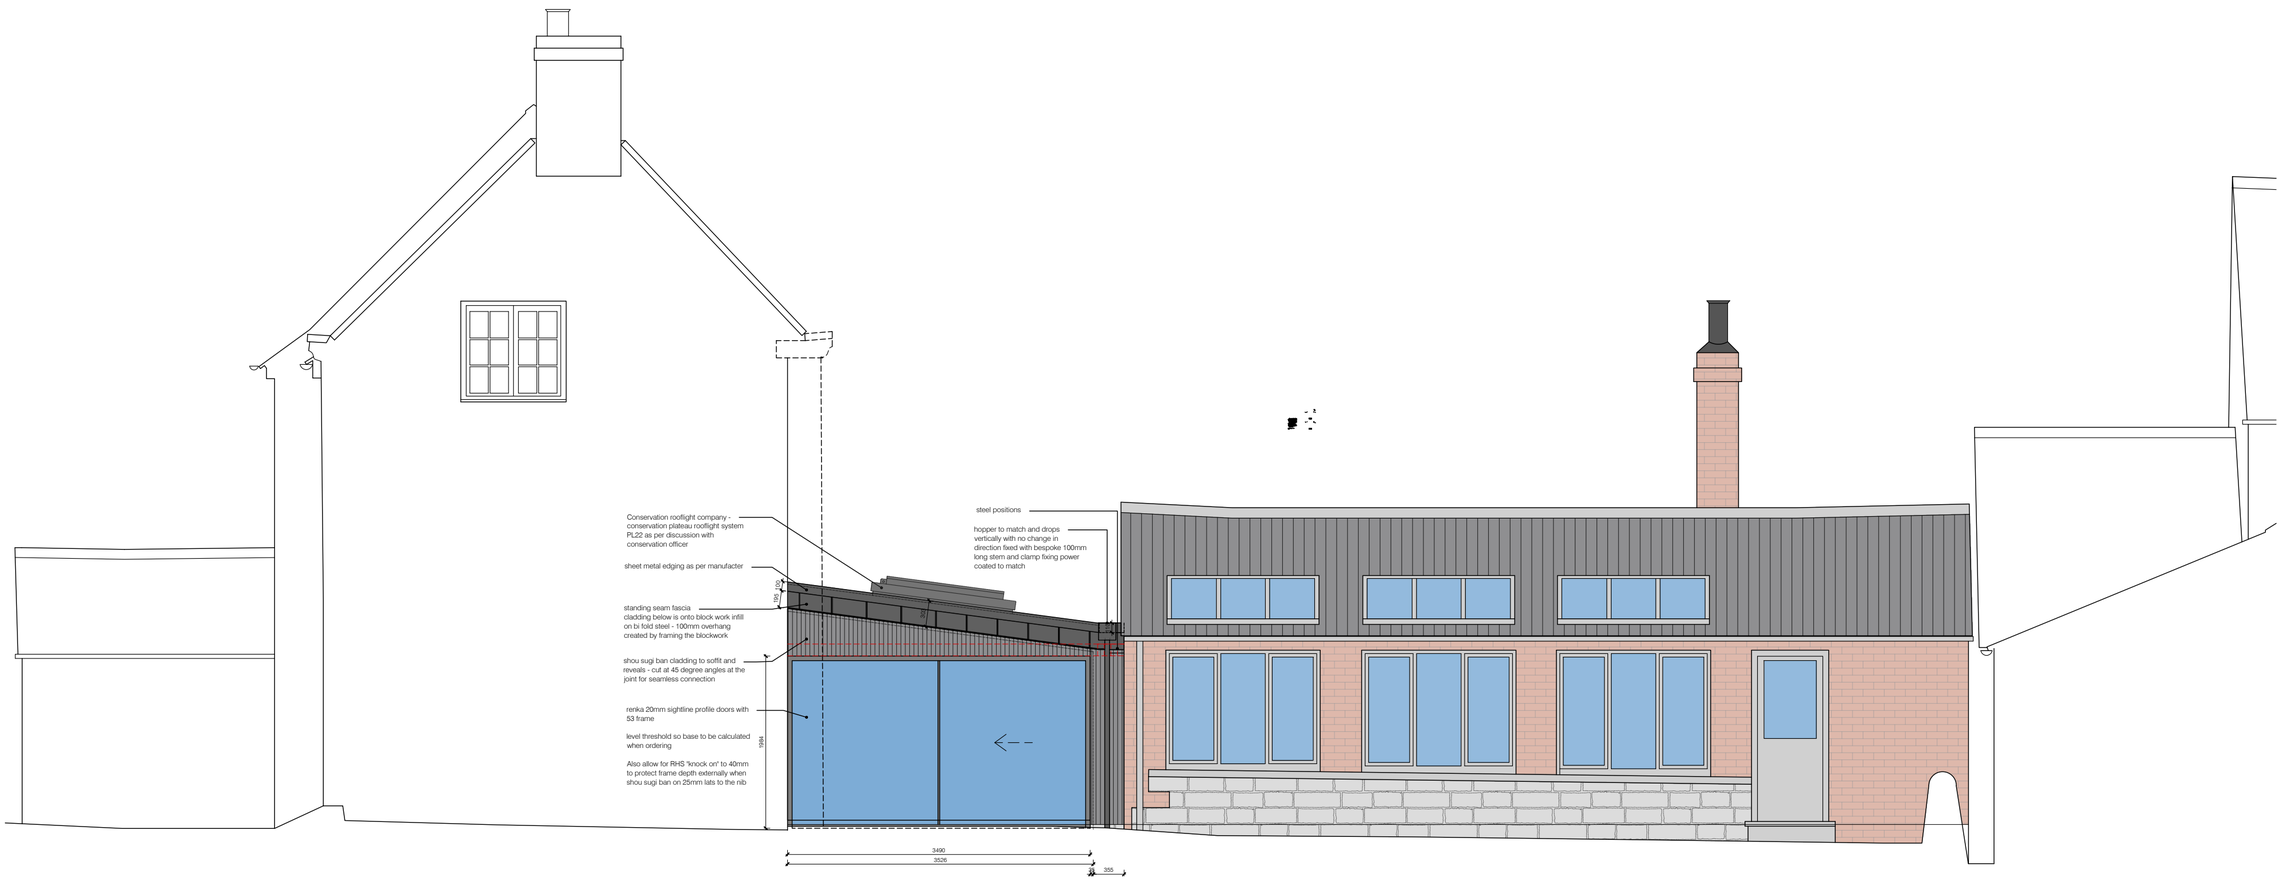

Datum: 97.00m.

Elevation 2.