

Proposed Front Elevation

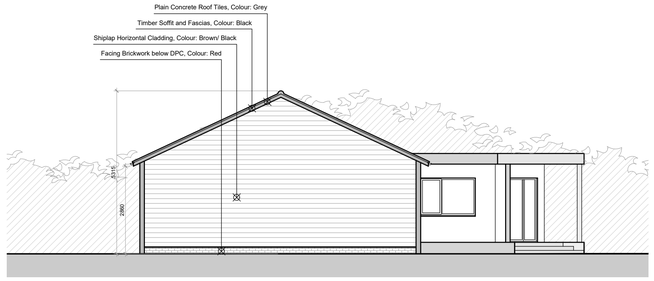

Proposed Side Elevation

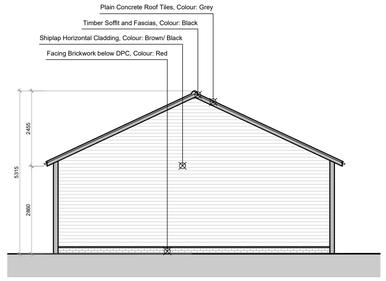

Proposed Side Elevation

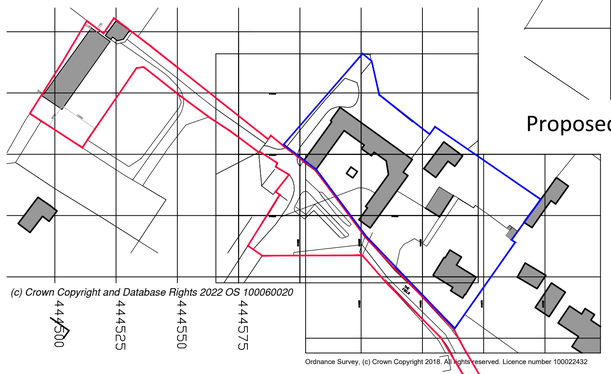

Proposed Site Location Plan 1:1250

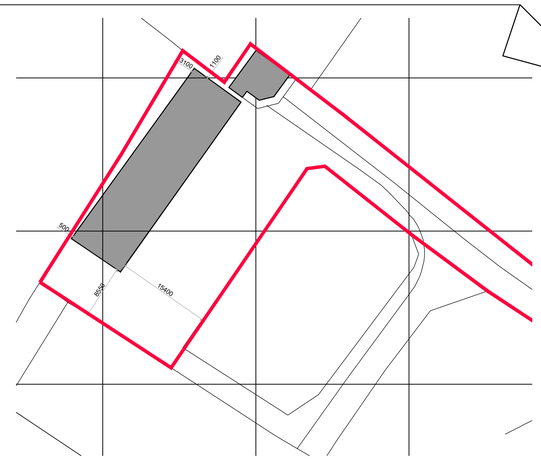

Proposed Site Block Plan 1:500



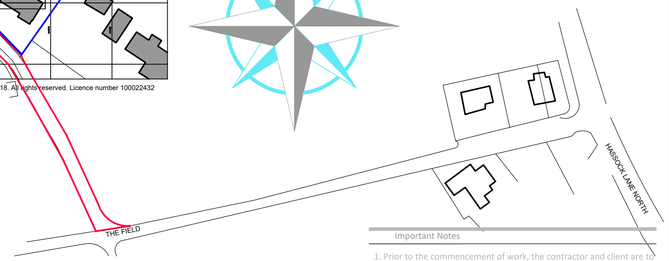

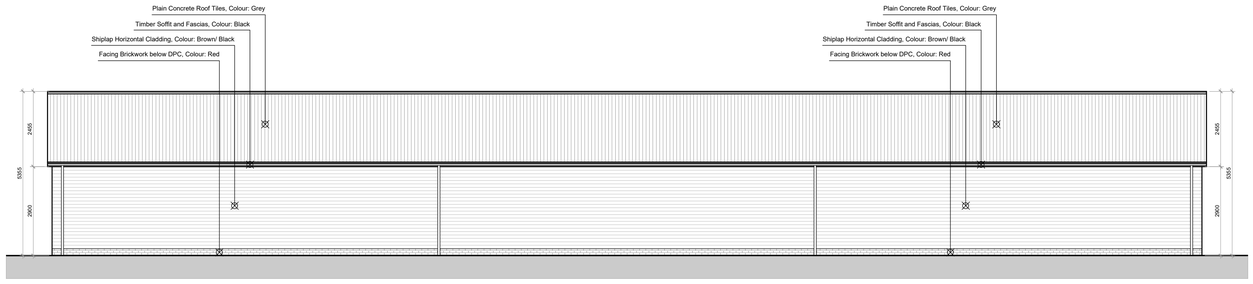

Proposed Rear Elevation

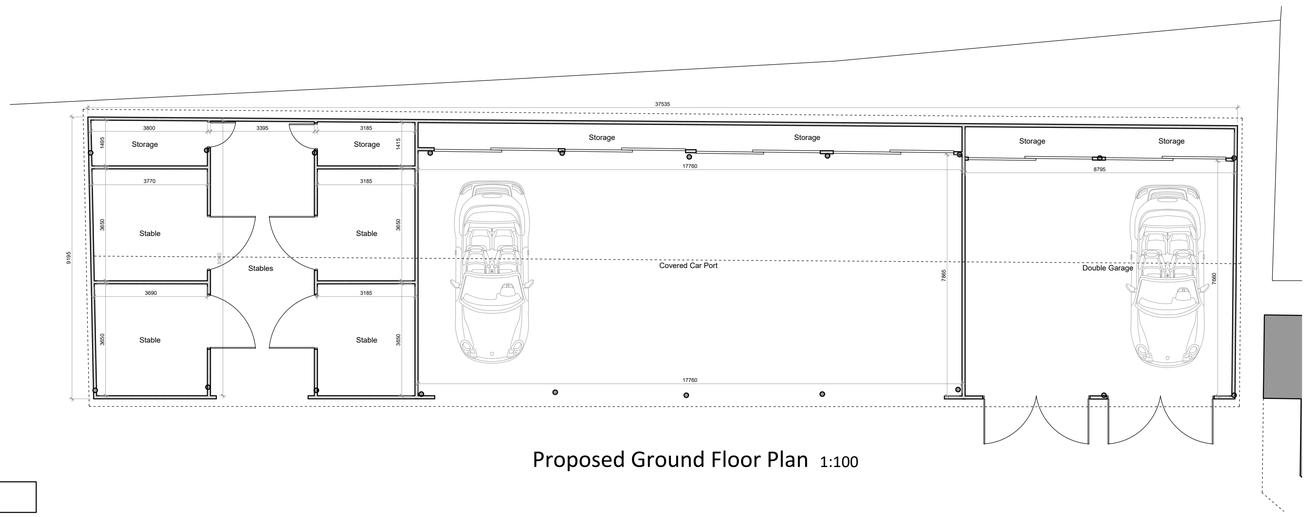

Proposed Ground Floor Plan 1:100

Notes

10 mm

Important Notes

1. Prior to the commencement of work, the contractor and client are to check on-site all exterior dimensions, boundary positions and details to verify and agree upon. Any errors, omissions or design changes should be reported immediately to enable amended plans to be prepared and submitted for approval.

2. The contractor will be responsible for locating all hidden services that may be affected by the proposal and stopping off or diverting as necessary. Drainage runs shown are assumed and must be checked on site before work commences.

3. The requirements of the "Party Wall Act 1996" will apply to certain schemes. The "Building Owner" will in writing inform and agree with the "Adjoining owner(s)" if the proposed work affects the Party Wall or is within 3 meters of the foundations of the nearby building. If an agreement cannot be made then professional advice should be sought prior to commencement of work on site, by a Party Wall Surveyor. SWISH Architecture Ltd take no responsibility for this.

Revision	Date	Description	By
B	19.06.23	Alterations to OS Plan	DC
A	17.05.23	Finalised and submitted for PP	DL

swish
architecture & planning

SWISH Architecture Ltd
Unit 2B, First Floor
100 Melton Road
West Bridgford
Nottingham
NG2 6EP

T +44 (0) 115 88 22 777
M +44 (0) 782 43 25 278

E design.me@swish-architecture.co.uk
W swish-architecture.co.uk

Client

MR & MRS BRENY

Status Planning Permission

Project

THE FIELD FARM STABLES,
THE FIELD, SHIPLEY, DERBYSHIRE,
DE75 7JH.

Drawing

PROPOSED
FLOOR PLANS, ELEVATIONS,
SITE BLOCK & OS PLANS.

Scale 1:100. Sheet Size A1 Drawn By WP Date MAR 23

Project No. 23-12 Drawing No. 02 Revision B

This drawing must not be reproduced in whole or part without written consent. Do not scale this drawing. All dimensions in millimeters. Written dimensions to be checked on site. Electronic issue to be confirmed by paper copy only. ©2023 SWISH Architecture Ltd. All Rights Reserved.