

PRINCIPAL ELEVATION NORTH EAST TO BRADSHAW CROFT SCALE 1:50

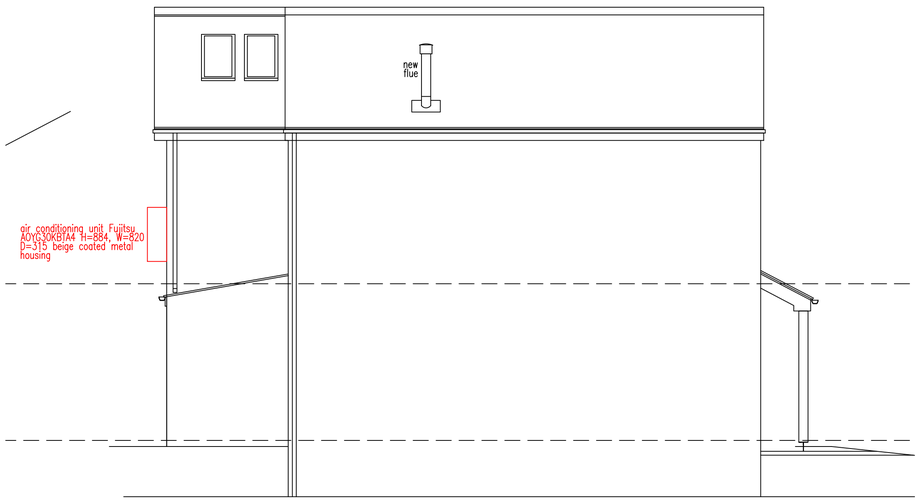

SIDE ELEVATION SOUTH EAST SCALE 1:50

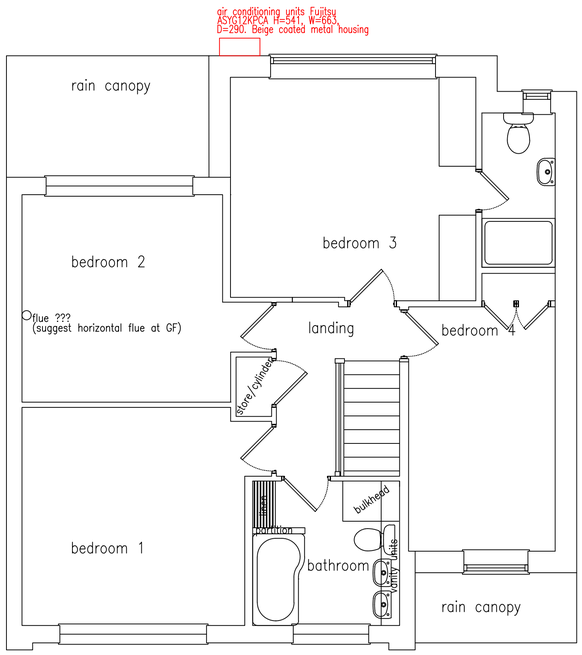

FIRST FLOOR PLAN SCALE 1:50

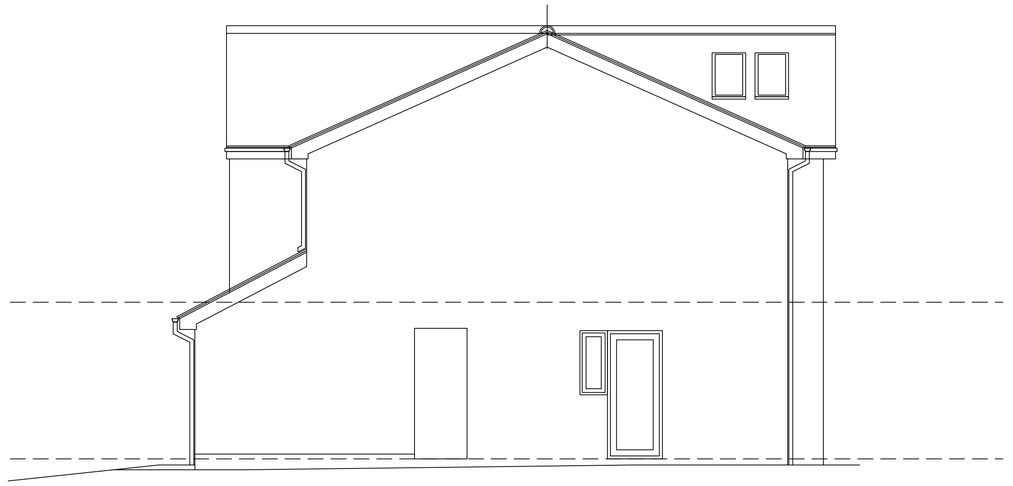

SIDE ELEVATION NORTH WEST SCALE 1:50



REAR ELEVATION SOUTH WEST SCALE 1:50

AS PROPOSED

0 10m

AMENDENTS

A planning note added DM 9/9/22

B Minor updates to rear & side elevations, AC units re-positioned DM 27/10/2022

C AC units reduced & re-positioned DM 02/06/2023

D AC unit size & description corrected DM 19/06/2023

RIBA Chartered Practice

David McPhee Chartered Architect
1 Rutland Drive Mickleover Derby DE3 9FW Tel- 01332 988279 E mail- dave@davidmcpheearchitect.co.uk

PROJECT NAME Addition of Air Conditioning Units 6 Bradshaw Croft Belper			JOB NO. DMA16–004
DRAWING TITLE Scheme Design 101 Plans and Elevations as Proposed.			DWG NO. SK 81 101
SCALE 1:50	DRAWN BY DM	DATE 08/09/22	REV. D

This drawing is copyright. Contractor must check all dimensions on site, working only from grid & figure dimensions. Any discrepancies are to be reported to the designer before work commences.