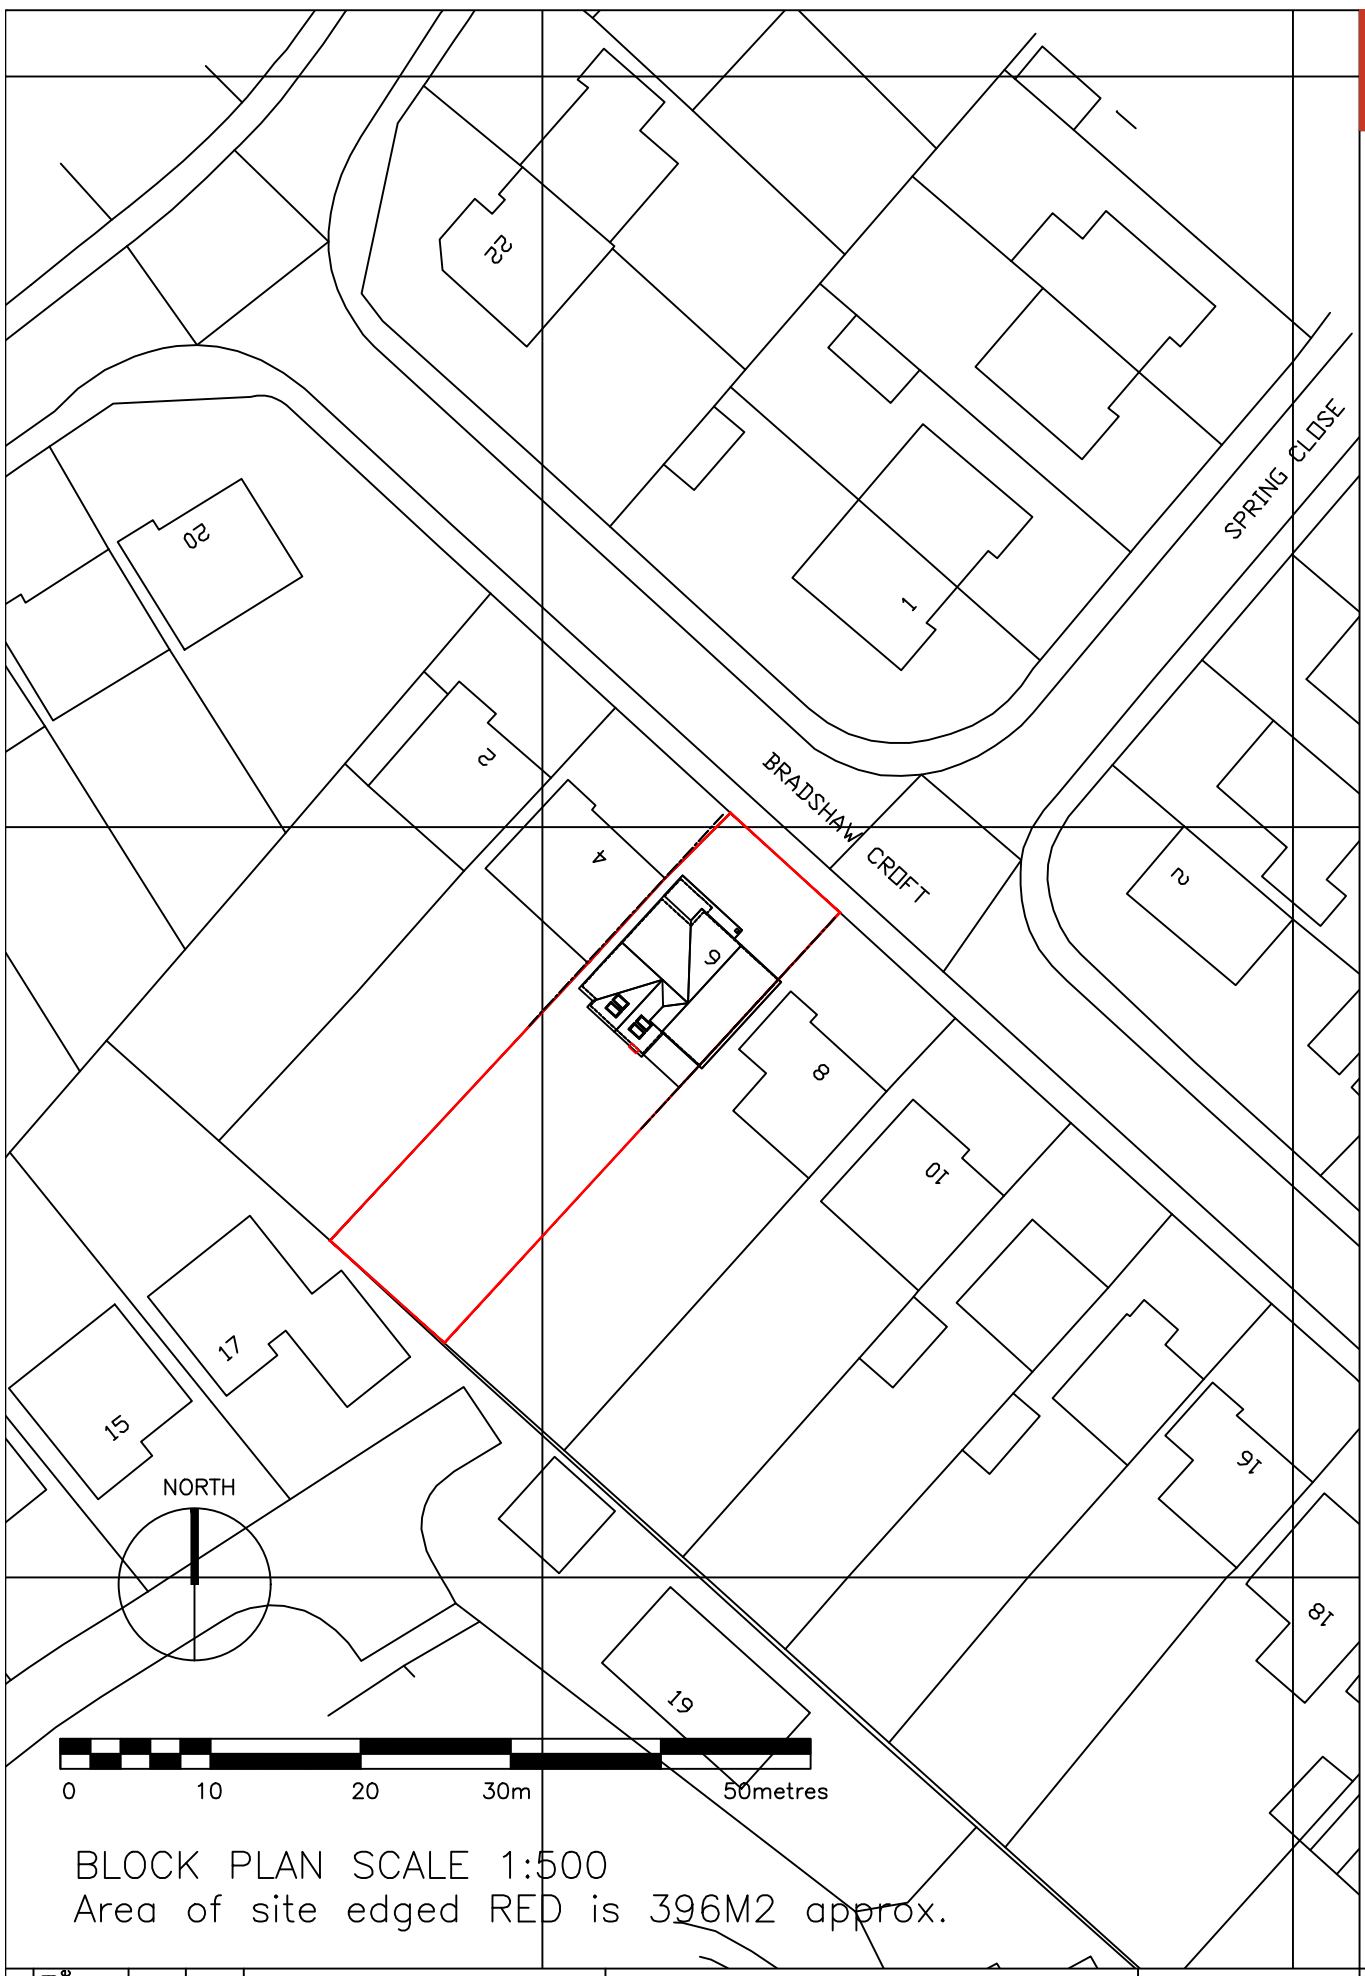

BLOCK PLAN SCALE 1:500
Area of site edged RED is 396M2 approx.

RIBA Chartered Practice

David McPhee Chartered Architect

1 Rutland Drive Mickleover Derby DE3 9FW Tel- 01332 988279 E mail- dave@davidmcpheearchitect.co.uk

AMENDMENTS

A red line changed and note added to explain requirement for certificate B and notice No1, at planners request.
DM 09/09/2022

B AC units re-positioned, red line reverted back to boundary
DM 27/10/2022

C AC units reduced & re-positioned
DM 02/06/2023

PROJECT NAME Addition of Air Conditioning Units 6 Bradshaw Croft Belper			JOB NO. DMA16-004
DRAWING TITLE Scheme Design 101 Block Plan as Proposed.			DWG NO. SK 81 103
SCALE 1:500	DRAWN BY DMcPhee	DATE 08/09/22	REV. C

This drawing is copyright
Contractor must check all dimensions on site, working only from grid & figure dimensions.
Any discrepancies are to be reported to the designer before work commences.