

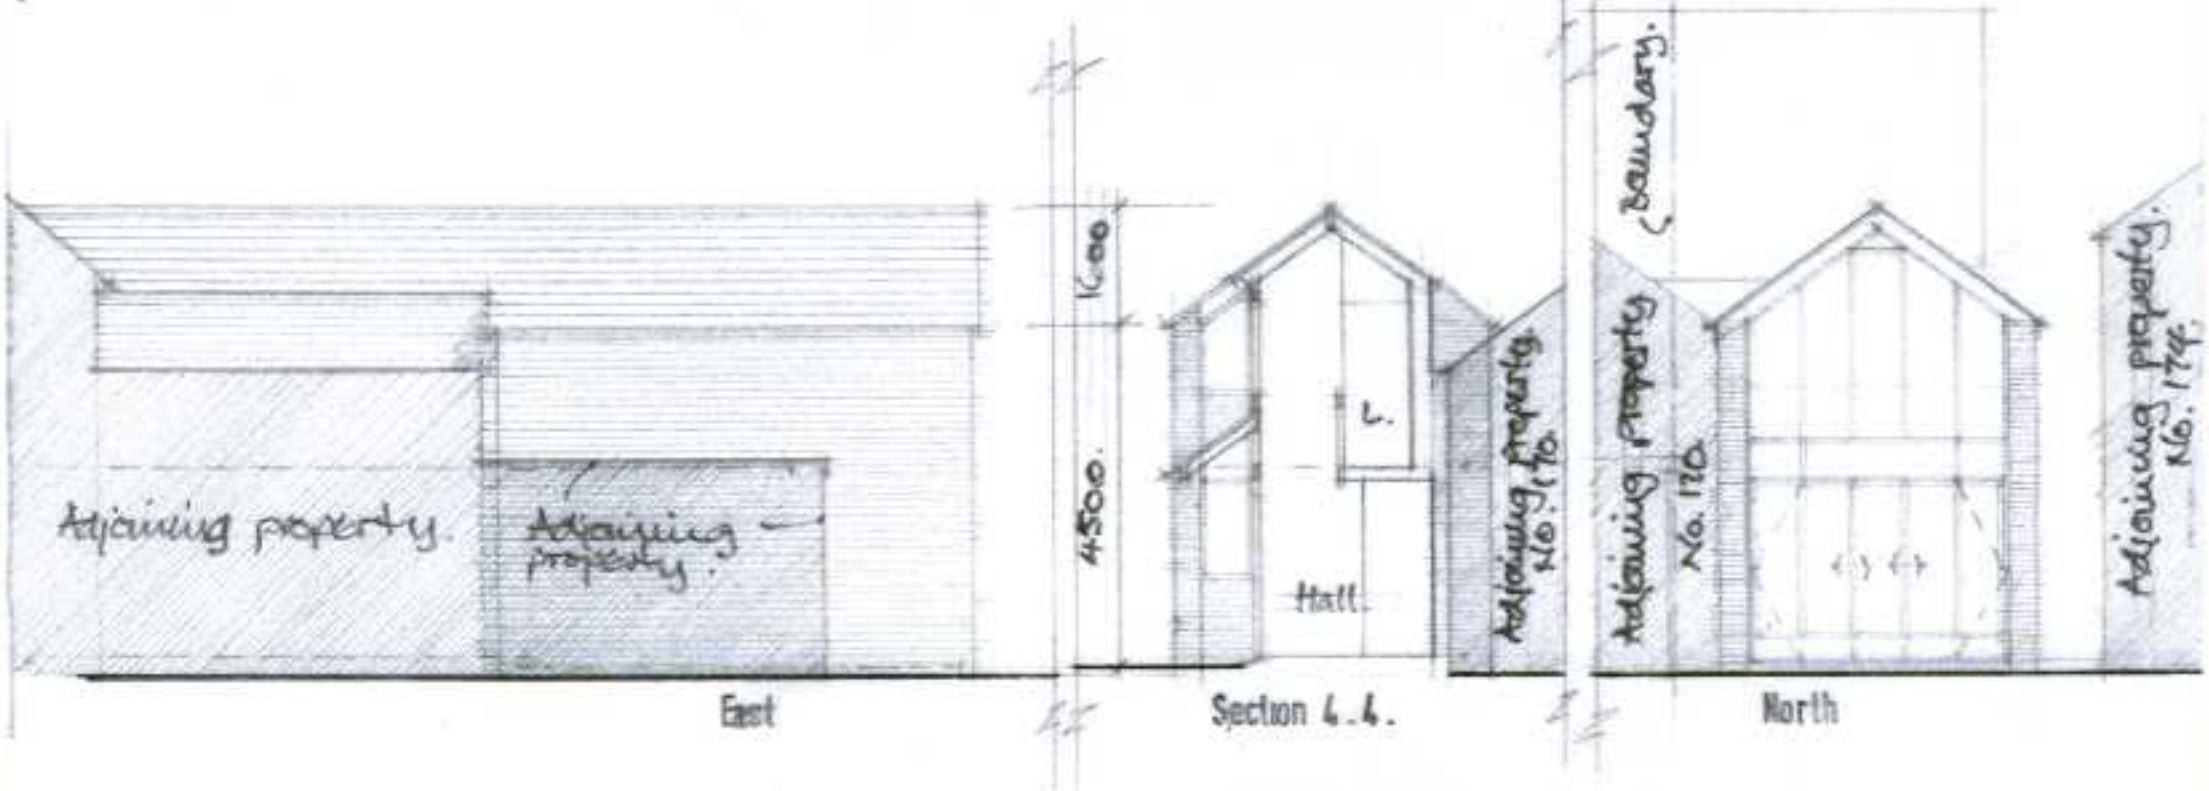

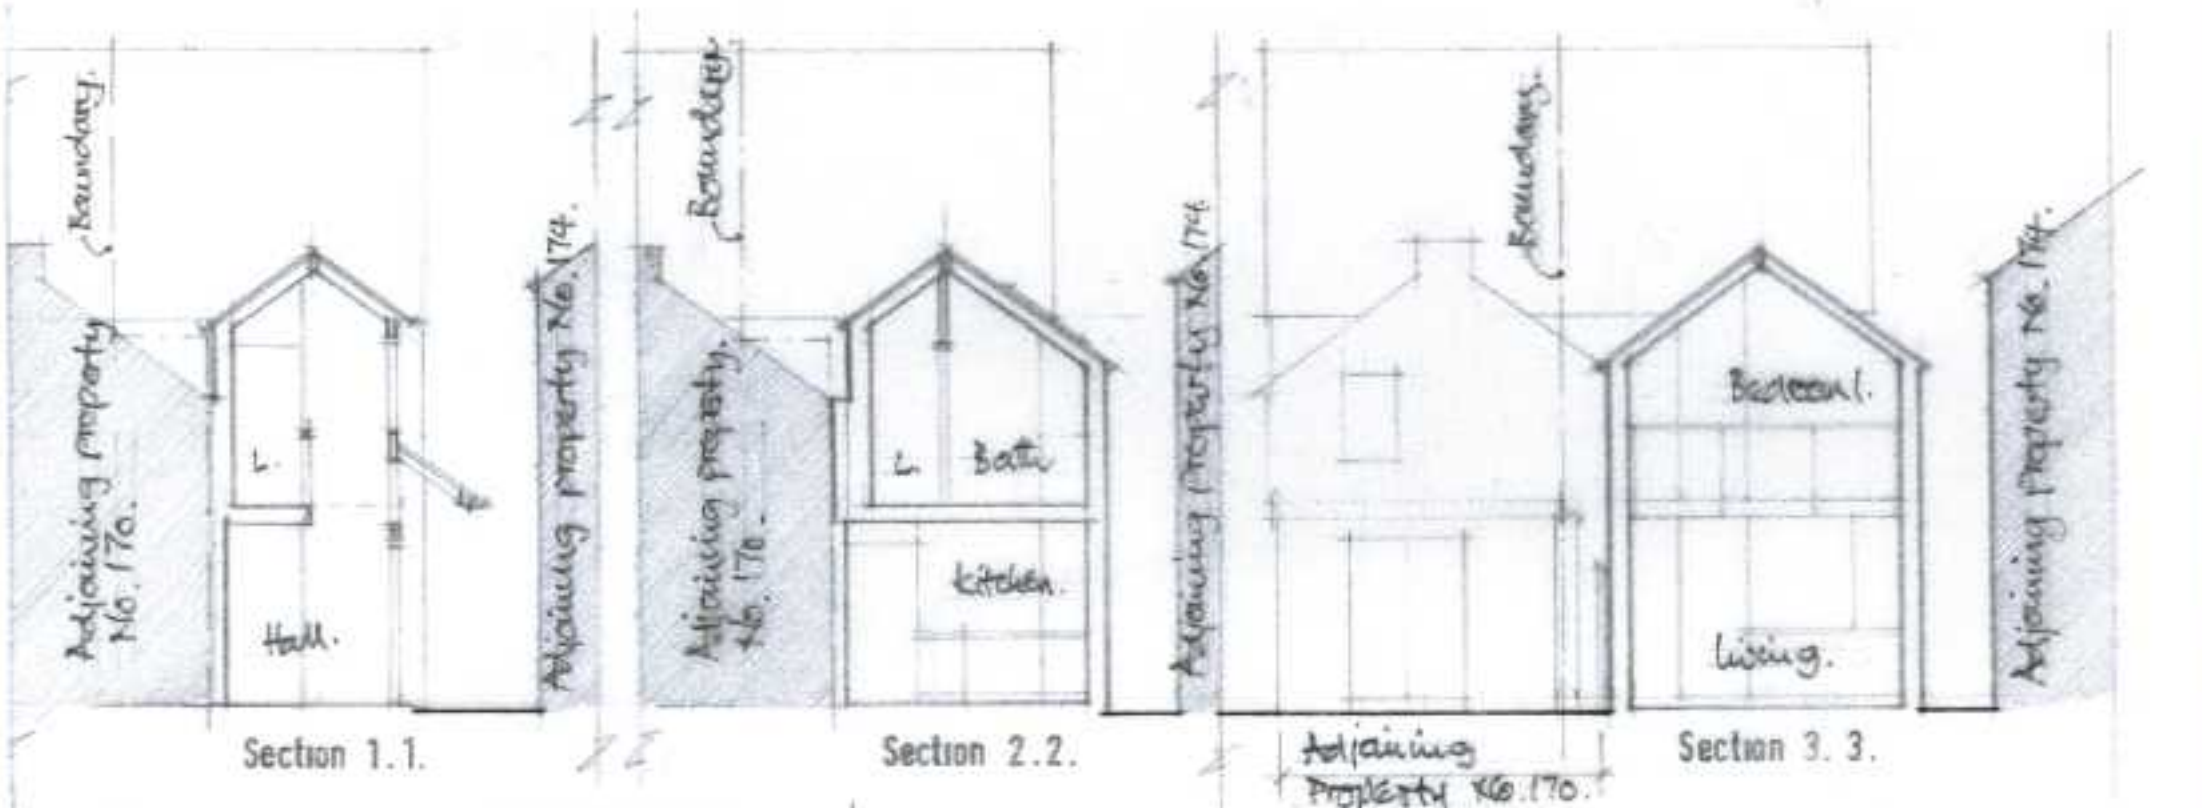

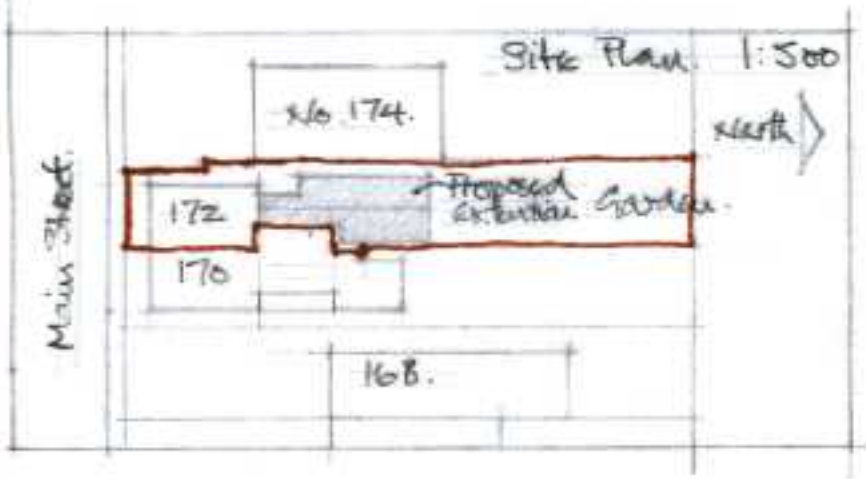

0 1 2 3 4 5 6 7 8 9 10

Scale Bar (1m intervals).

project Proposed alterations, 172, Main Street, Horsley Woodhouse.

client L. Boneham.

Elevations & Sections.

Swinfield Design Associates

Architects and Design Consultants

Quarry Cottages, Morley, Derby. DE7 6DJ. Telephone (0332) 882008

do not scale — check all dimensions

date may 23 scale 1:100

drawing 736. B7.