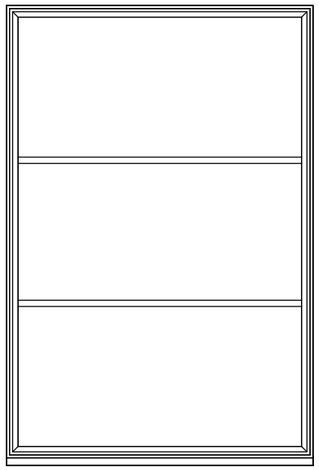

Fixed screen

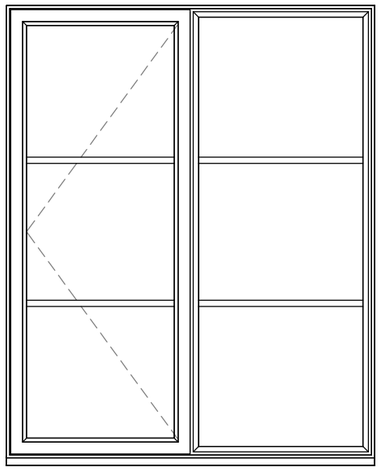

Double window half side hung half fixed

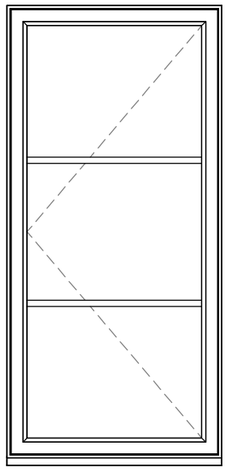

Single side hung

Typical External Elevations

OUTSIDE

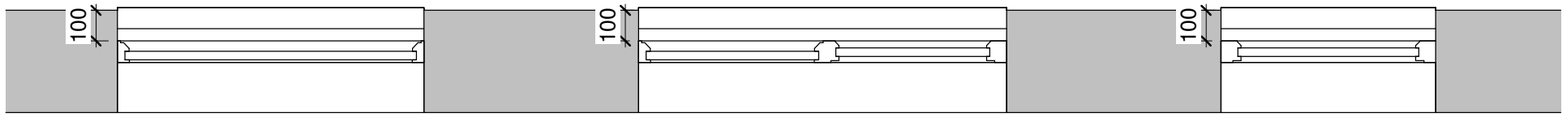

Fixed screen

Double window half side hung half fixed

Single side hung

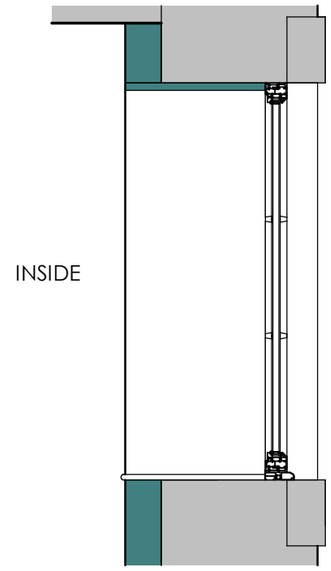

Typical Section

Typical Plan

INSIDE



Window notes

Powder coated aluminium windows
Window frames to be termally broken
Anthracite colour
Double glazed units

Rev	Date	Drawn	Description

Planning

CH DESIGN
ARCHITECTURE AND INTERIORS

Client: Chatsworth Settlement Trustees

Project: Hollyseat Cottage
Shottle

Title: Typical window details

Scales@A3	Drawn:	Date:	Checked:
1 : 20	RAC	15/06/2023 12:04:04	CMH

Drawing no: 017-22 Rev: A205

T 07980 839627
E chris@chrisheaddesign.uk
W www.chrisheaddesign.uk

CH Design is a trading name of Chris Head Design Ltd
Milford Stables Design Studio, Milford, Bakewell, DE45 1DX

© This drawing remains the copyright of Chris Head Design Ltd and cannot be reproduced in form without the express consent of the Company. All written dimensions are to be checked on site and any discrepancies reported prior to work on site commencing. Figured dimensions are only to be taken from this drawing. Do not scale. If in doubt ask.