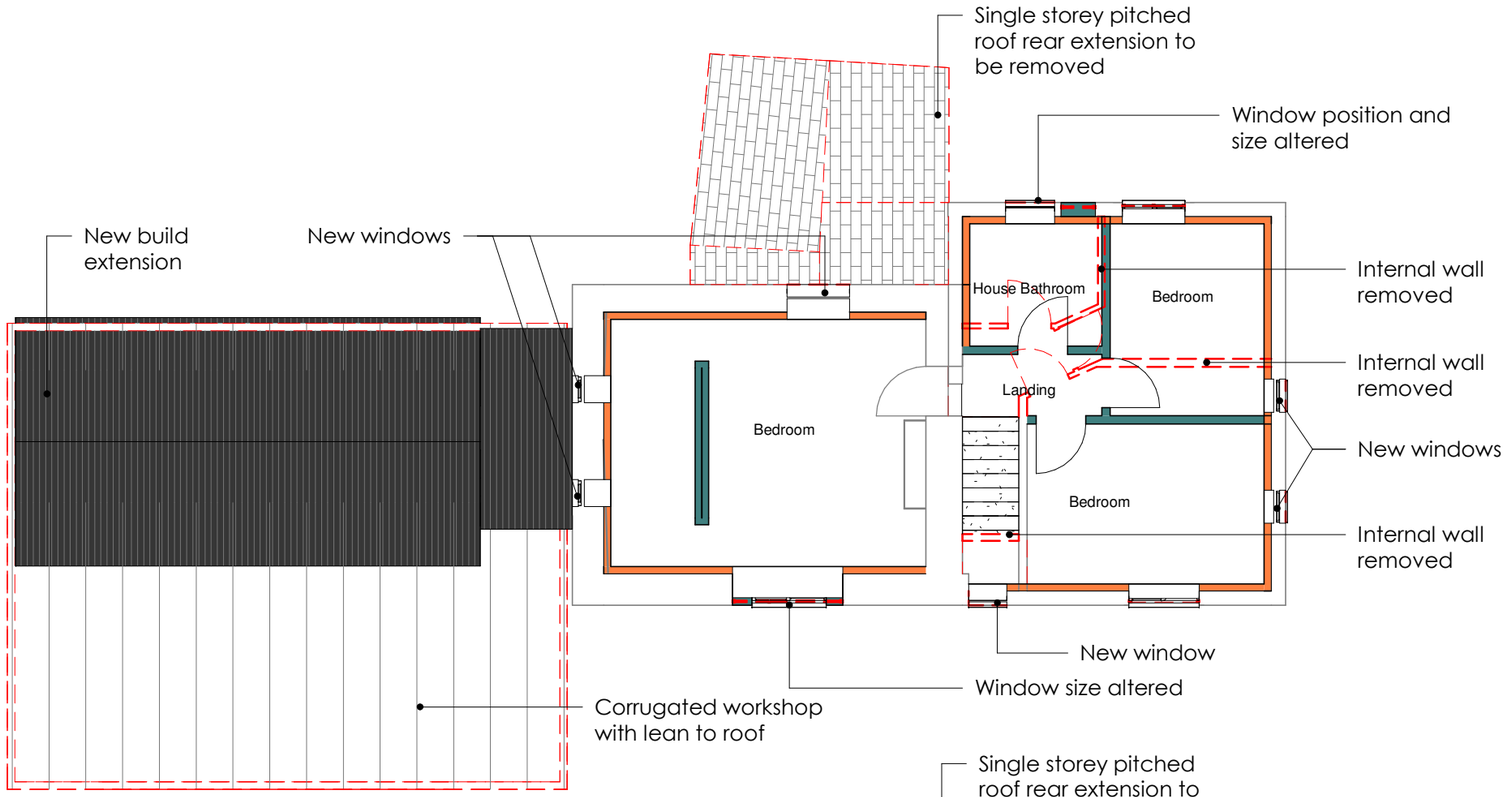

First Floor
1 : 100

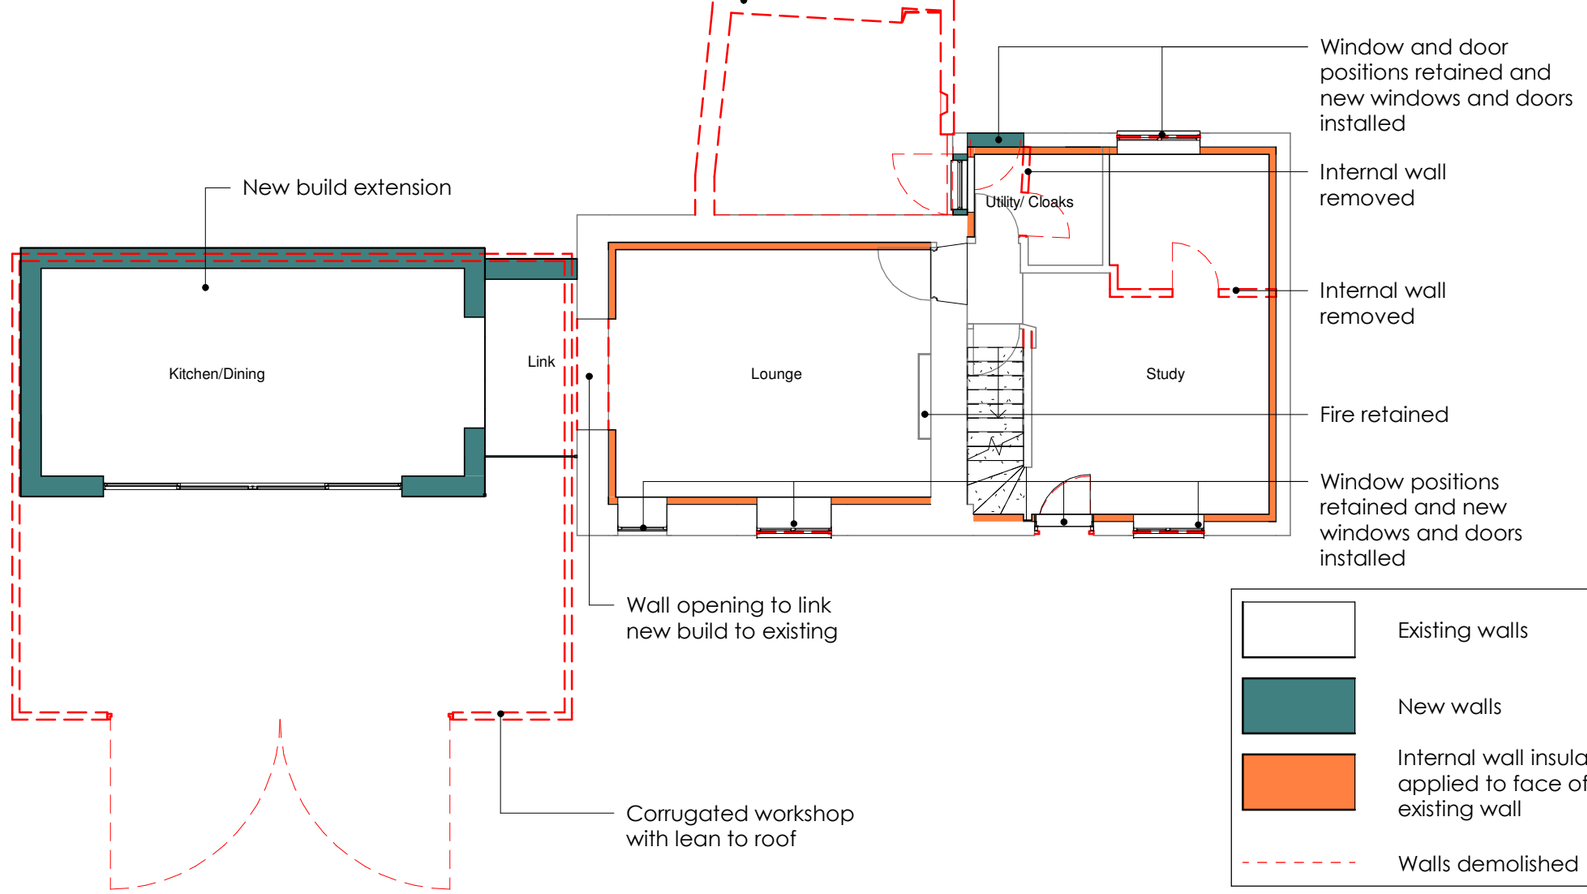

Ground Floor
1 : 100

Below internal features to be retained



GF Stone fire surround to be retained



FF Fire



GF Beams retained



Cellar retained

Rev	Date	Drawn	Description
A	12.06.23	RC	Original house retained and new extension squared

Planning

DESIGN
ARCHITECTURE AND INTERIORS

Client: Chatsworth Settlement Trustees

Project: Hollyseat Cottage
Shottle

Title: Alterations Plan

Scales@A3	Drawn:	Date:	Checked:
As indicated	RAC	20/06/2023 11:14:45	CMH

Drawing no: 017-22 A204 Rev: A

T 07980 839627
E chris@chrisheaddesign.uk
W www.chrisheaddesign.uk

CH Design is a trading name of Chris Head Design Ltd
Milford Stables Design Studio, Milford, Bakewell, DE45 1DX

© This drawing remains the copyright of Chris Head Design Ltd and cannot be reproduced in form without the express consent of the Company. All written dimensions are to be checked on site and any discrepancies reported prior to work on site commencing. Figured dimensions are only to be taken from this drawing. Do not scale. If in doubt ask.

Existing walls

New walls

Internal wall insulation applied to face of existing wall

Walls demolished