

Seamless cladding

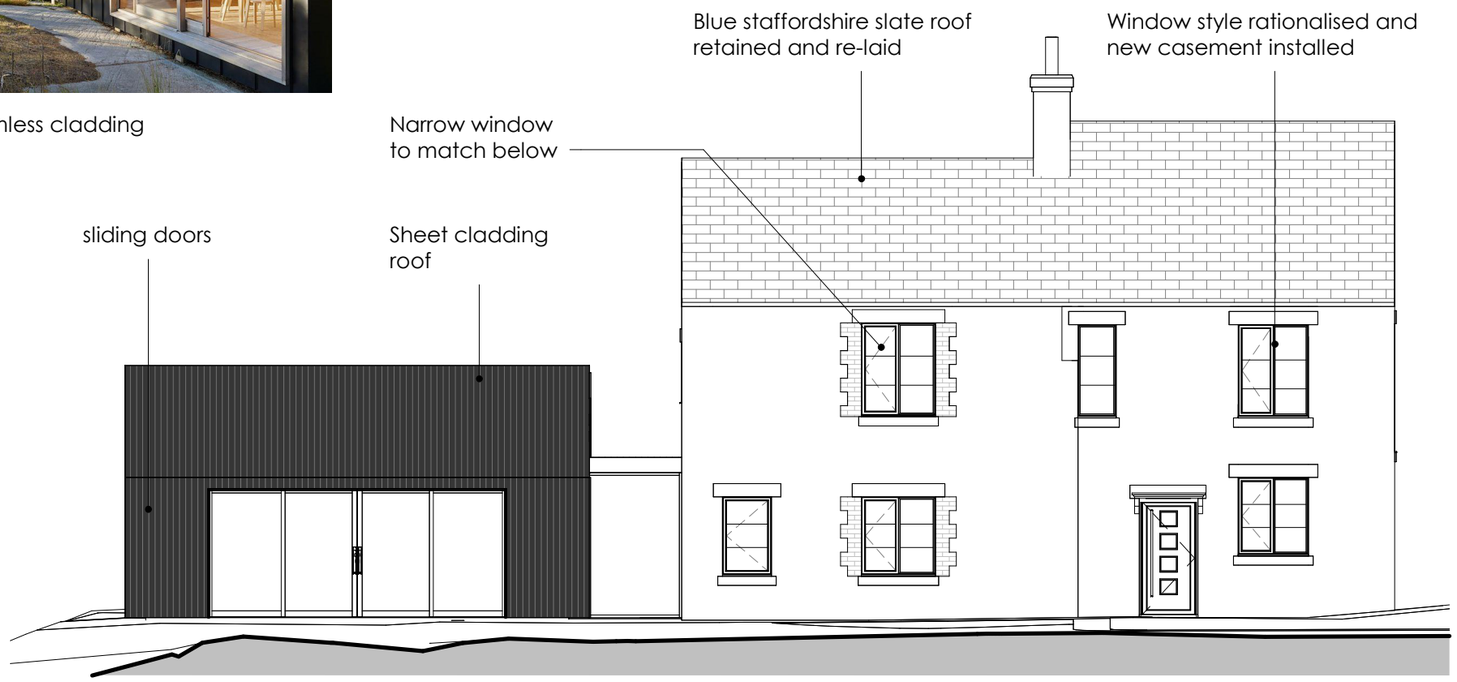

South West Facing
1 : 100

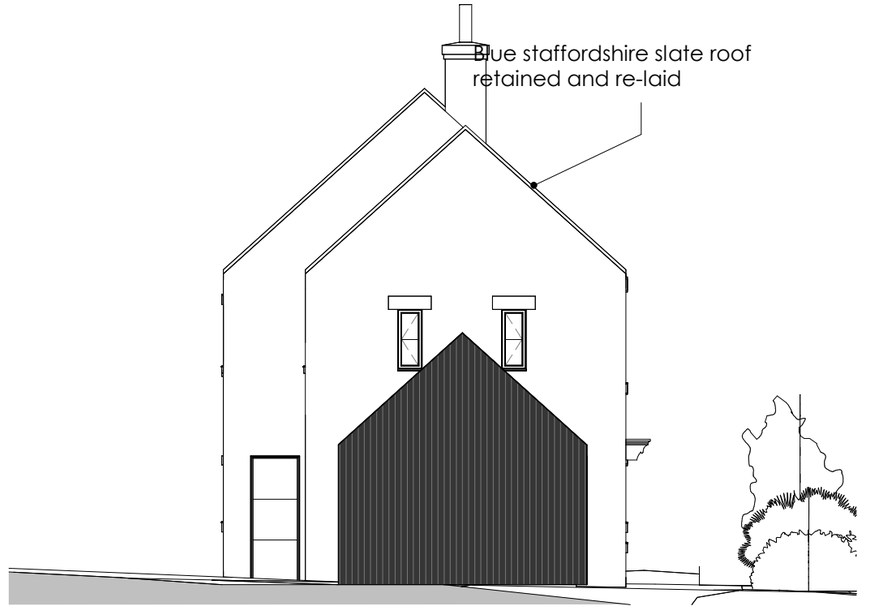

North West Facing
1 : 100

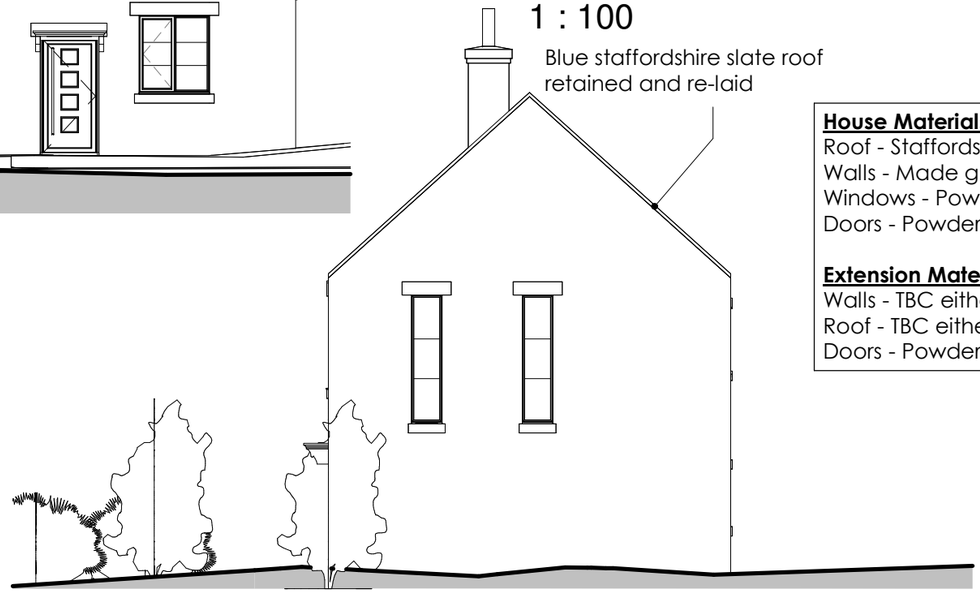

South East Facing
1 : 100

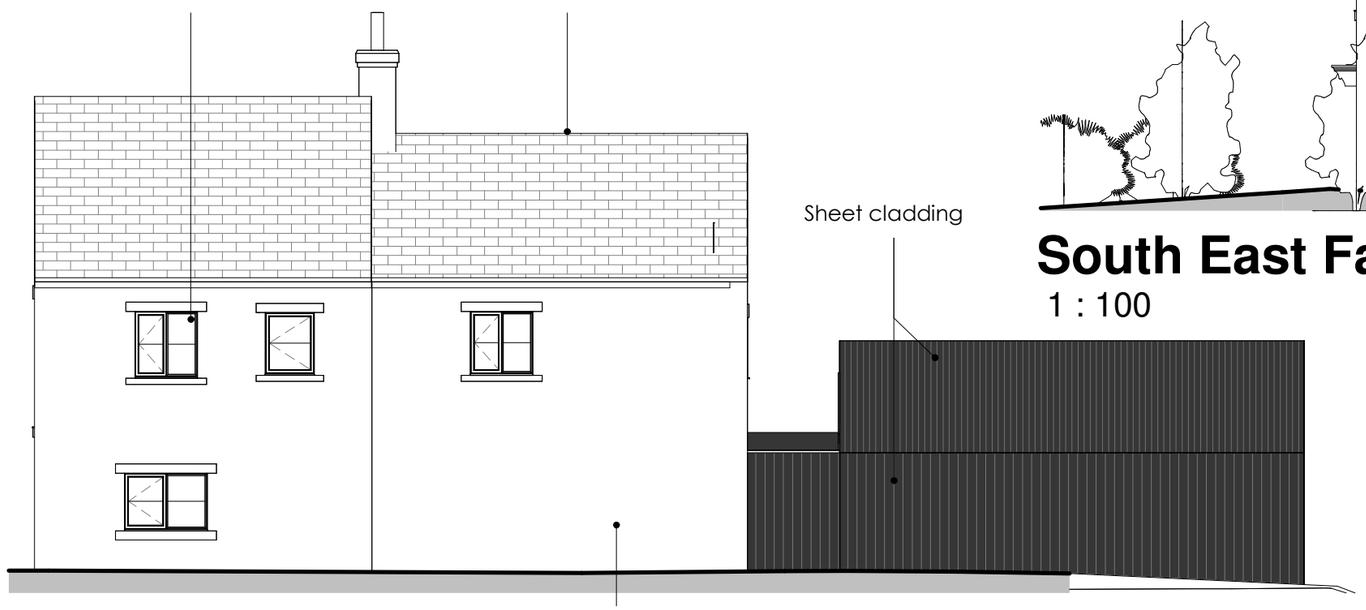

North East Facing
1 : 100

House Materials
Roof - Staffordshire Blue Tiles
Walls - Made good and re-pointed with lime
Windows - Powder coated aluminium
Doors - Powder coated aluminium

Extension Materials
Walls - TBC either Corten, Timber or profiled cladding
Roof - TBC either Corten, Timber or profiled cladding
Doors - Powder coated aluminium

Rev	Date	Drawn	Description
A	17.04.23	RC	Material added
B	24.05.23	RC	Window and Door positions retained
C	12.06.23	RC	Original house retained and new extension squared
D	20.06.23	RC	Door hood re-instated

Planning

CH DESIGN
ARCHITECTURE AND INTERIORS

Client: Chatsworth Settlement Trustees

Project: Hollyseat Cottage
Shottle

Title: Proposed Elevations

Scales@A3	Drawn:	Date:	Checked:
1 : 100	RAC	20/06/2023 13:49:53	CMH

Drawing no: 017-22 A202 Rev: D

T 07980 839627
E chris@chrisheaddesign.uk
W www.chrisheaddesign.uk

CH Design is a trading name of Chris Head Design Ltd
Milford Stables Design Studio, Milford, Bakewell, DE45 1DX

© This drawing remains the copyright of Chris Head Design Ltd and cannot be reproduced in form without the express consent of the Company. All written dimensions are to be checked on site and any discrepancies reported prior to work on site commencing. Figured dimensions are only to be taken from this drawing. Do not scale. If in doubt ask.