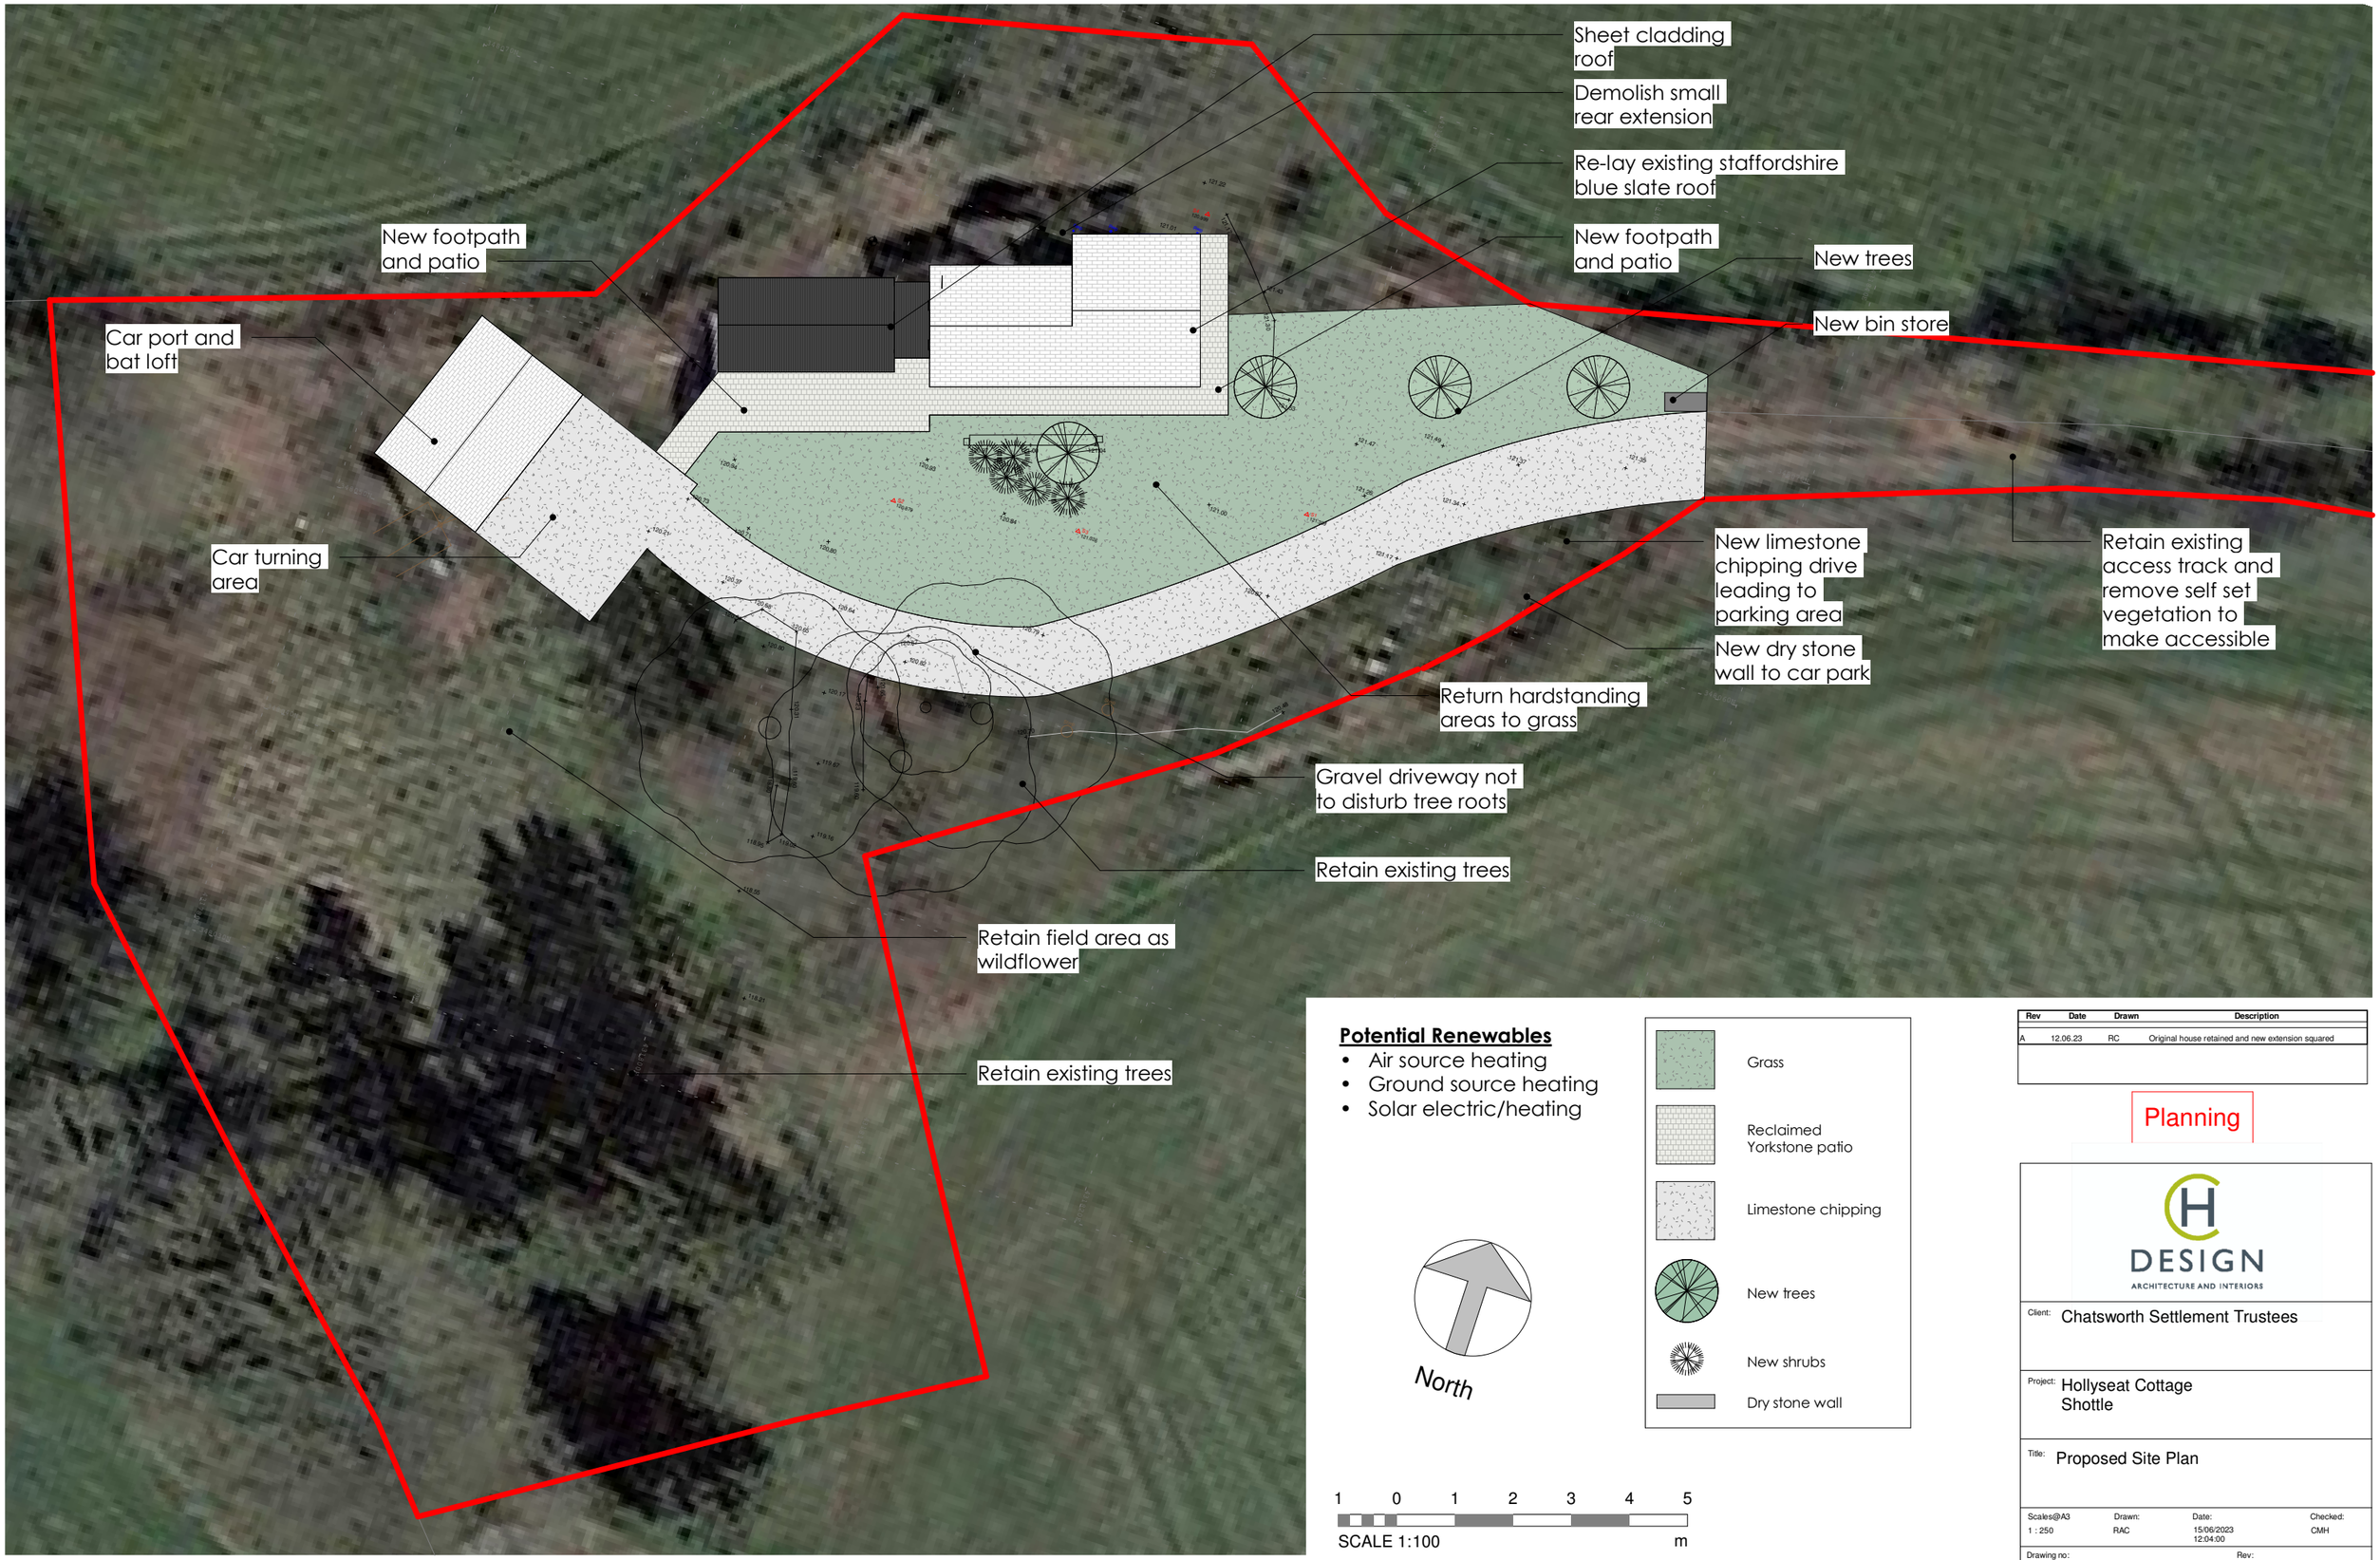

Proposed Site Plan

1 : 250

Potential Renewables

- Air source heating
- Ground source heating
- Solar electric/heating

North

Grass

Reclaimed Yorkstone patio

Limestone chipping

New trees

New shrubs

Dry stone wall

1 0 1 2 3 4 5

SCALE 1:100 m

Rev	Date	Drawn	Description
A	12.06.23	RC	Original house retained and new extension squared

Planning

DESIGN
ARCHITECTURE AND INTERIORS

Client: Chatsworth Settlement Trustees

Project: Hollyseat Cottage
Shottle

Title: Proposed Site Plan

Scales@A3	Drawn:	Date:	Checked:
1 : 250	RAC	15/06/2023 12:04:00	CMH

Drawing no: 017-22 A003 Rev: A

T 07980 839627
E chris@chrisheaddesign.uk
W www.chrisheaddesign.uk

CH Design is a trading name of Chris Head Design Ltd
Milford Stables Design Studio, Milford, Bakewell, DE45 1DX

© This drawing remains the copyright of Chris Head Design Ltd and cannot be reproduced in form without the express consent of the Company. All written dimensions are to be checked on site and any discrepancies reported prior to work on site commencing. Figured dimensions are only to be taken from this drawing. Do not scale. If in doubt ask.