© COPYRIGHT: THIS DRAWING AND ANY DESIGN THEREIN IS THE COPYRIGHT OF PARAMETER TRADING AND MAINTENANCE LTD. AND MUST NOT BE REPRODUCED OR UTILISED WITHOUT THEIR WRITTEN CONSENT.

MapServe®

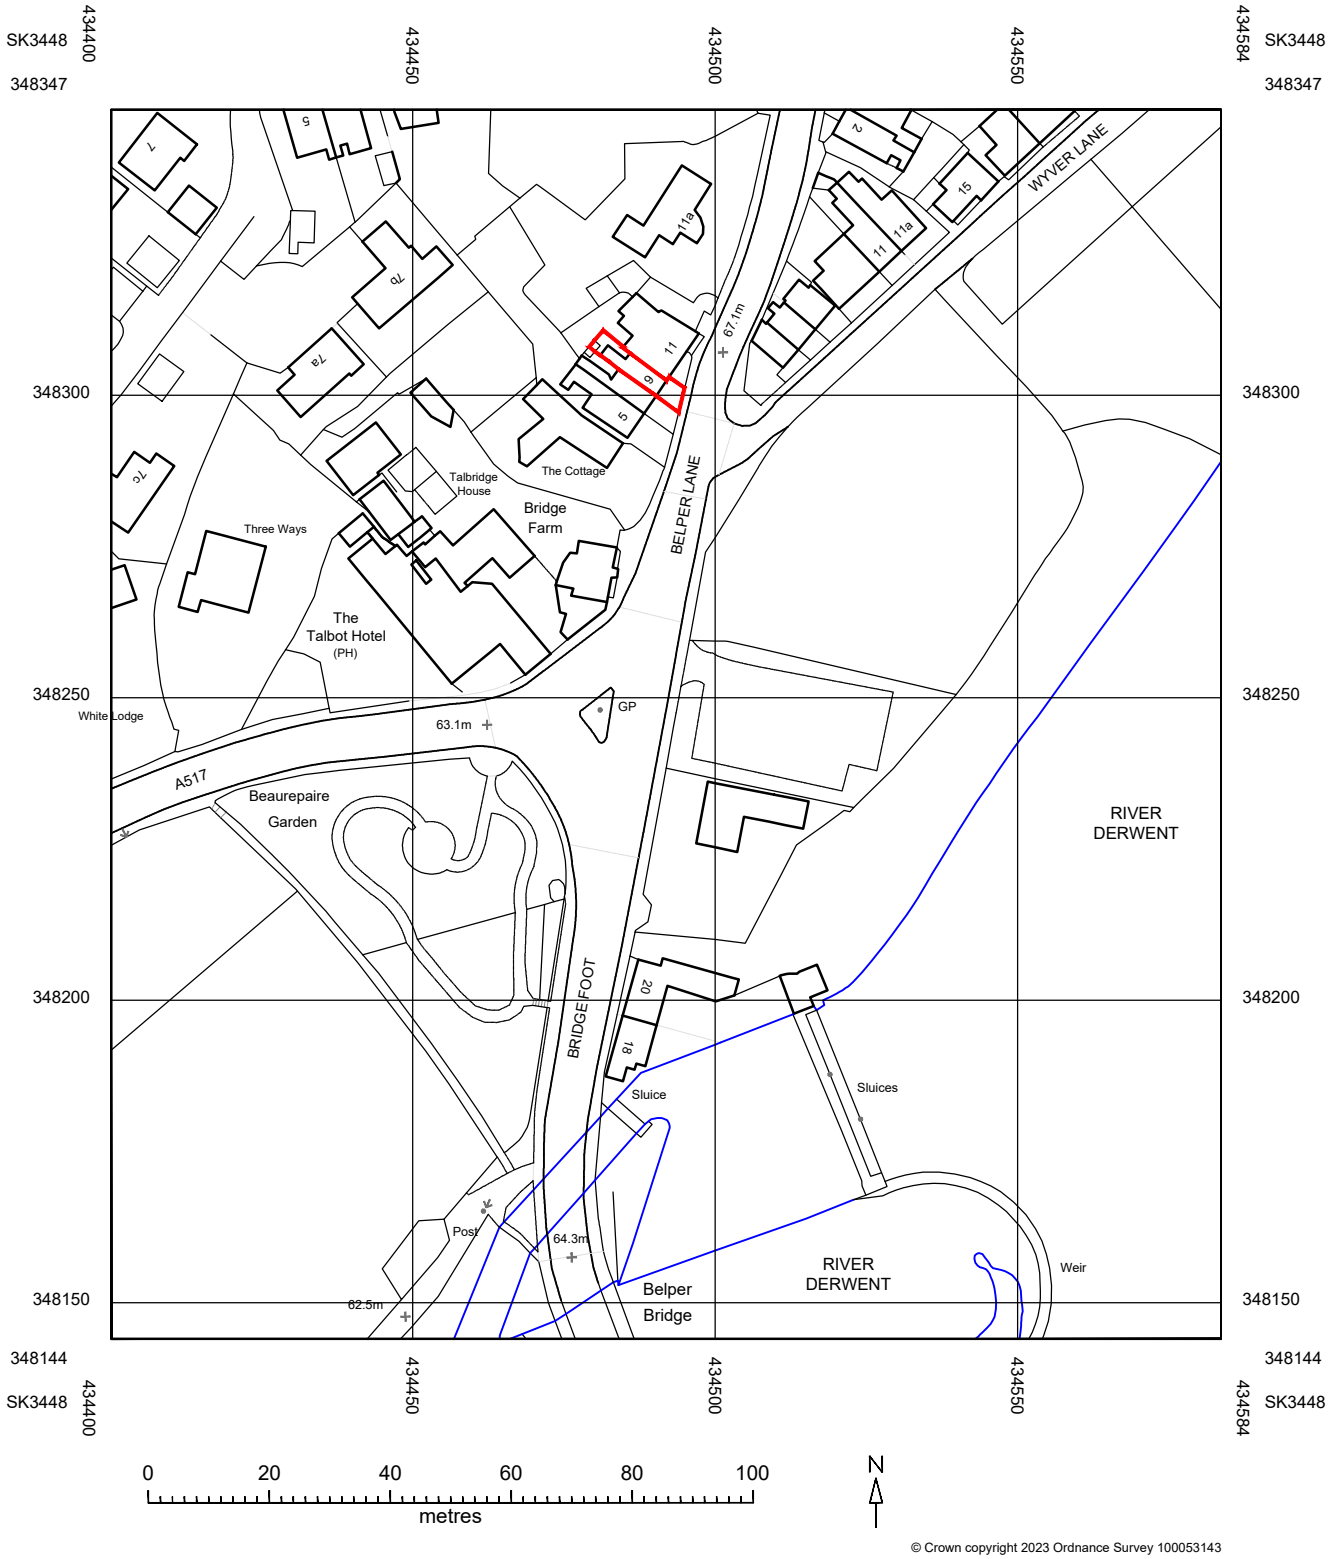

© Crown copyright 2023 Ordnance Survey 100053143

PARAMETER TRADING & MAINTENANCE LTD.
7 Bull Farm Mews
Bull Lane
Matlock
Derbyshire
DE4 5NB
Mobile 07990 640523
Email:
sean.straw@btinternet.com

Replacement Windows

9 Belper Lane, Belper, DE56 2UG

LOCATION PLAN

Drawn	Checked by	Date
SMRS	NR	22.06.23

Scale	Cad Ref	Project Ref.	Drawing No.	Rev.
1:1250	DW326-LOCATION-PLAN	PTM/DW326	001	0