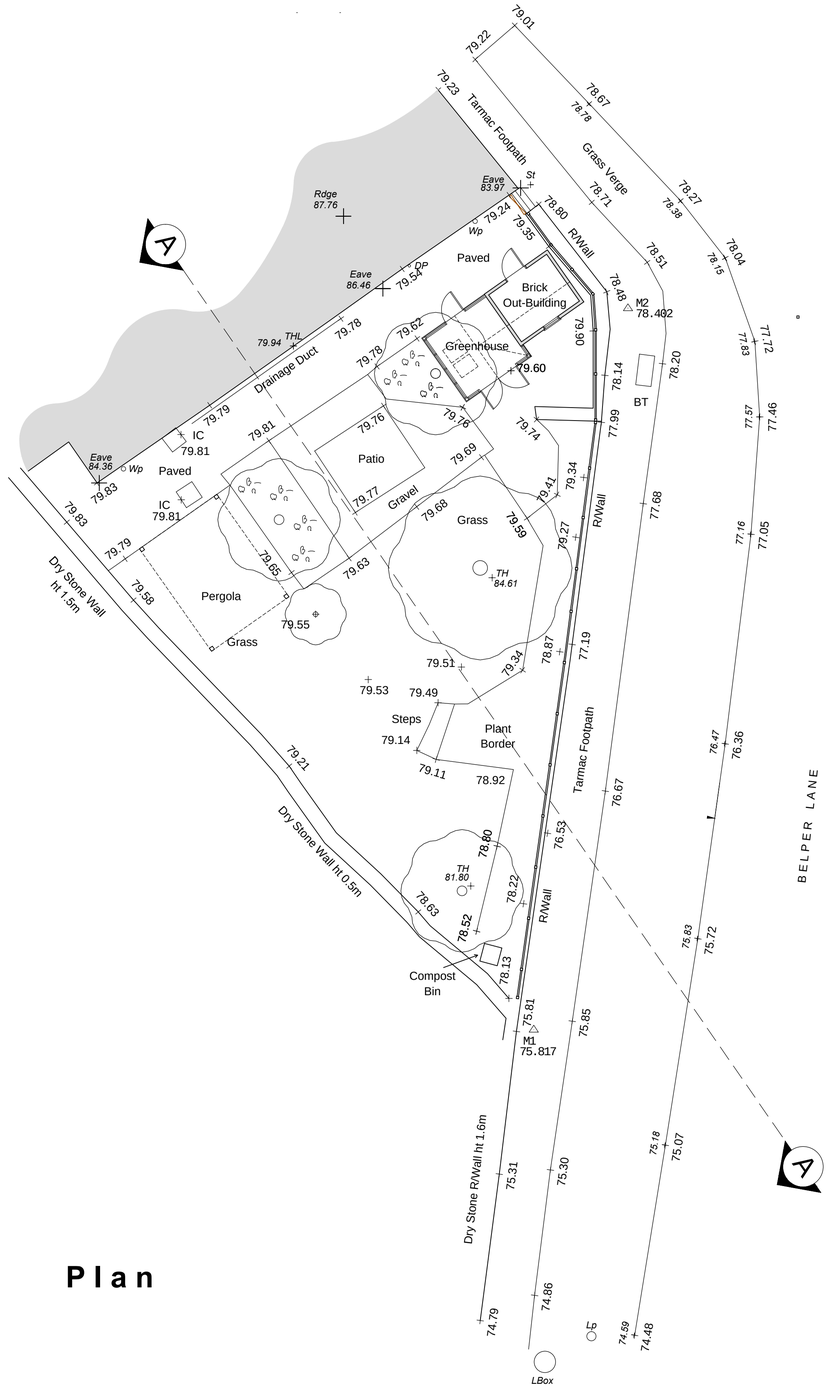
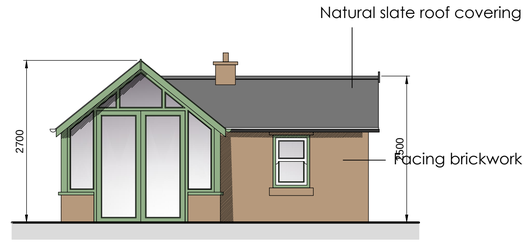
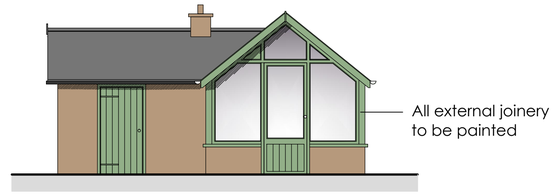



## Plan

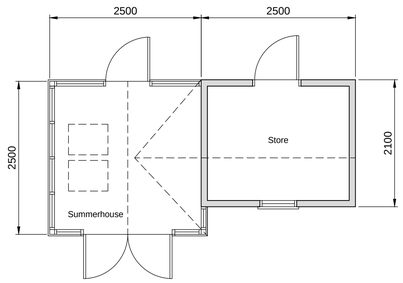
0 1 5 10
Metres at scale 1:100





## Rear Elevation





## Front Elevation





## Plan

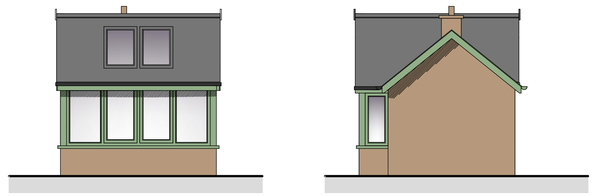


## Side Elevations

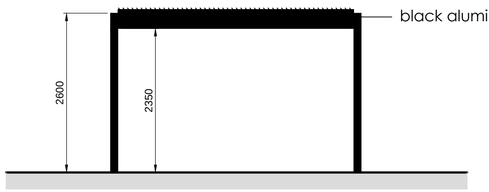



## Side Elevation

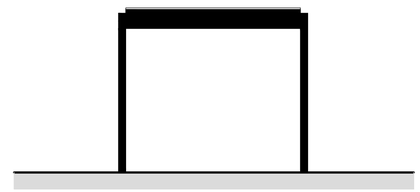


## Front Elevation

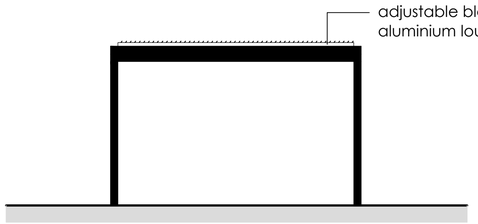


## Side Elevation

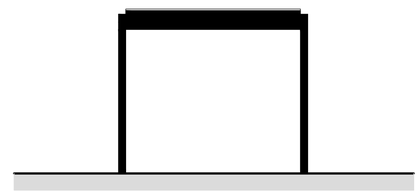

## Rear Elevation

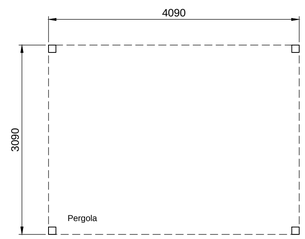


## Plan

0 0.5 1 2 3 4 5
Metres at scale 1:50

Revisions:
-

Notes:

The copyright of this drawing belongs to Paul Hicking Associates and shall not be reproduced without their written consent.
Do not scale from this drawing.

12 Beaurepaire Crescent
Belper
Derbyshire
DE56 1HR
T : 07856 729813
E : paul@hicking.plus.com

Paul Hicking Associates

21 Belper Lane, Belper

# Plan of Garden and Outbuildings as Proposed

| Drawing No: | Revision: | Scale: | Status: |
|---|---|---|---|
| **2127 - 05** | - | 1:100 @ A1 | Planning |