SITE:
Excavator Belper - DE56 2HS

TITLE:
Location Plan

Osprey Charging Network Ltd
3rd Floor, Martin House
5 Martin Lane, London, EC4R 0DP

Plan 3

AMENDMENTS:

| REV: | DESCRIPTION: | BY: | DATE: |
|---|---|---|---|
| V1 | Intiial Draft | TL | 31/05/23 |
| V2 | Revised site area | TL | 21/06/23 |

| | | |
|---|---|---|
| Marston's<br>PROJECT. | | 21/06/23<br>DATE. |
| 1:1250<br>SCALE AT A4. | TL<br>DRAWN. | V2<br>REVISION. |

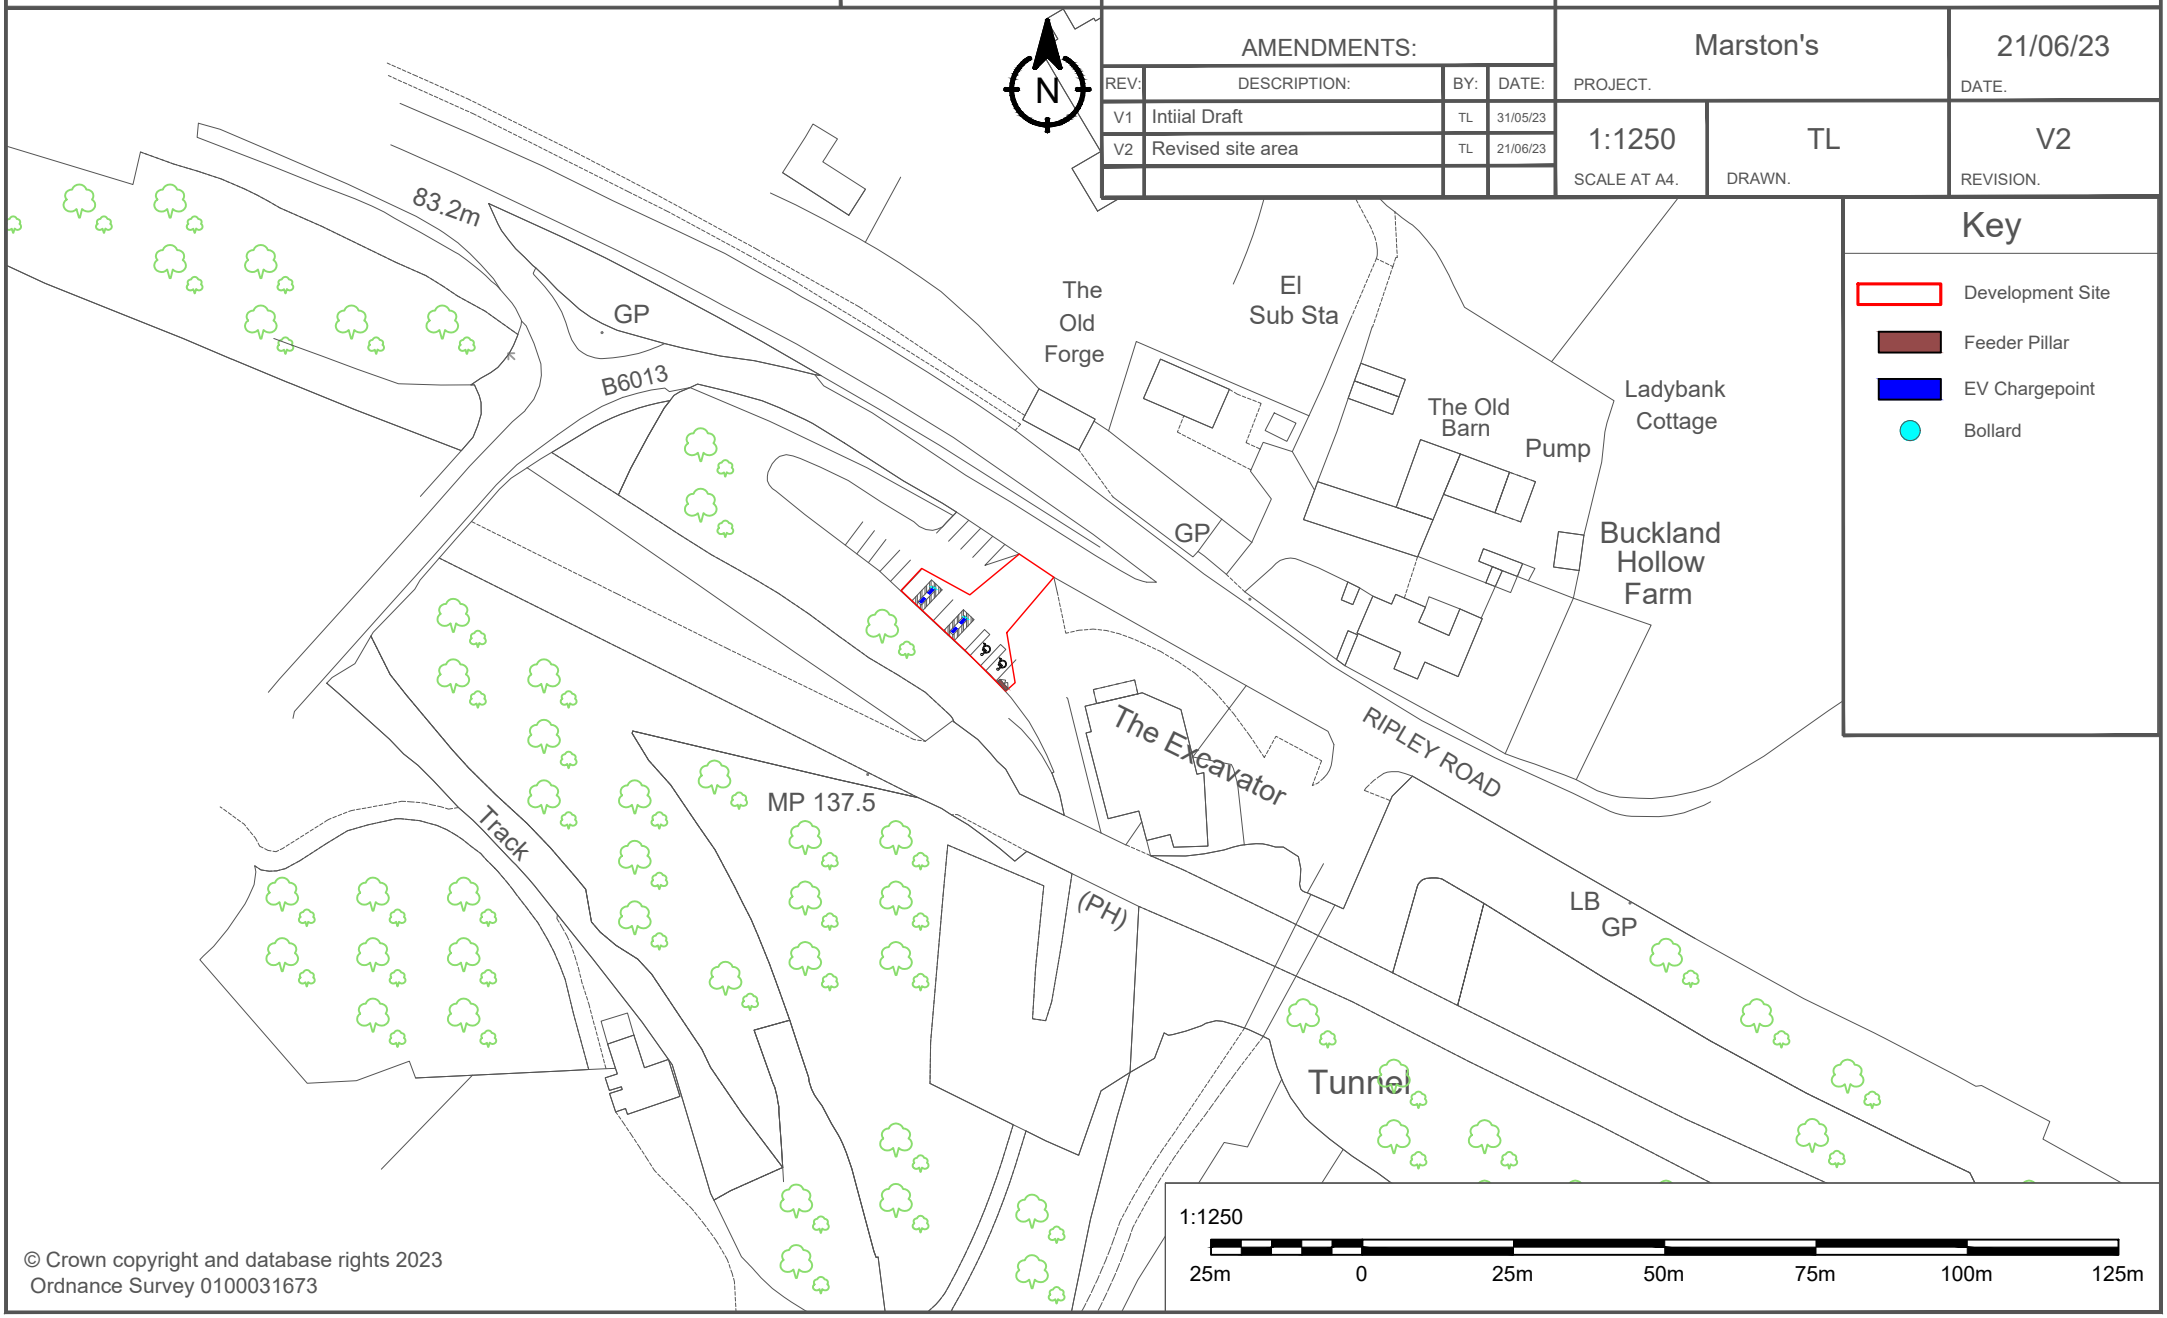


© Crown copyright and database rights 2023
Ordnance Survey 0100031673