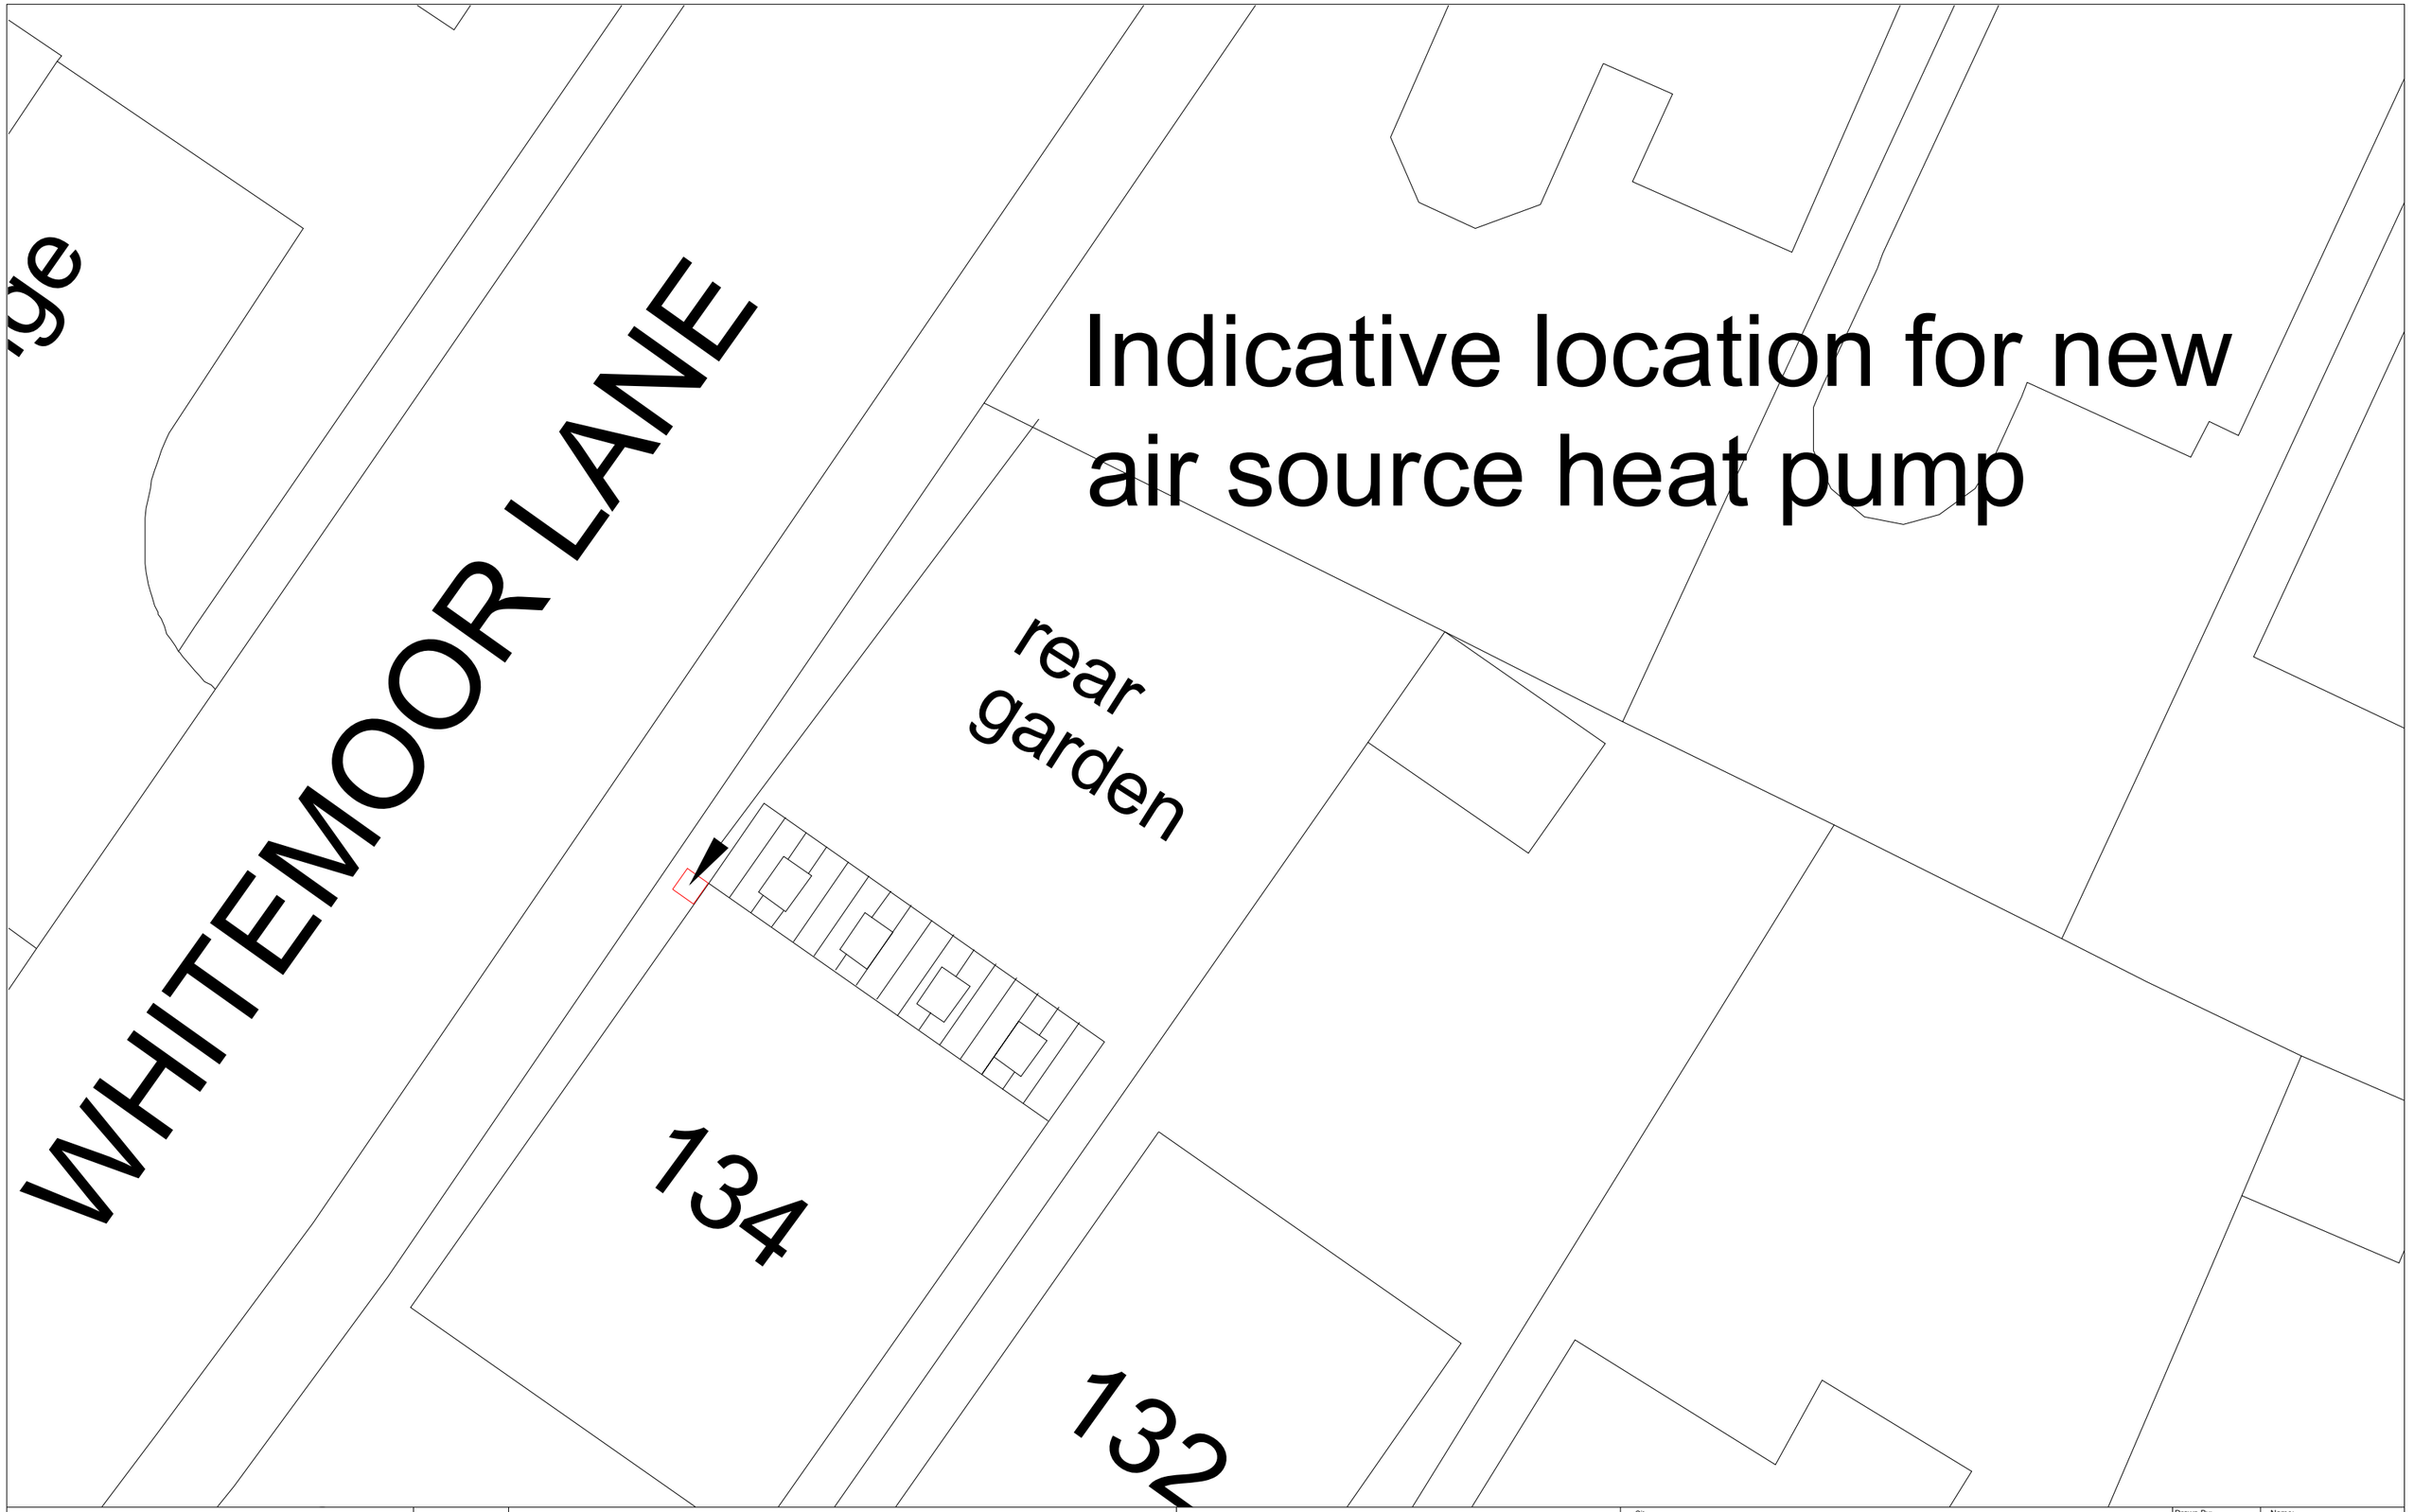

Date	Description of Revision	

Site: 134 Whitemoor Lane, Belper, Derbyshire, DE56 0HH	Drawn By: JEC	Name: J. Cox	
	Checked By: LS	Name: L. Seares	
Title: Site Plan showing location of proposed air source heat pump	Date: 22/06/23		
	Discipline:		
Drg No: 0001	scale:	Revision: A	Sheet: