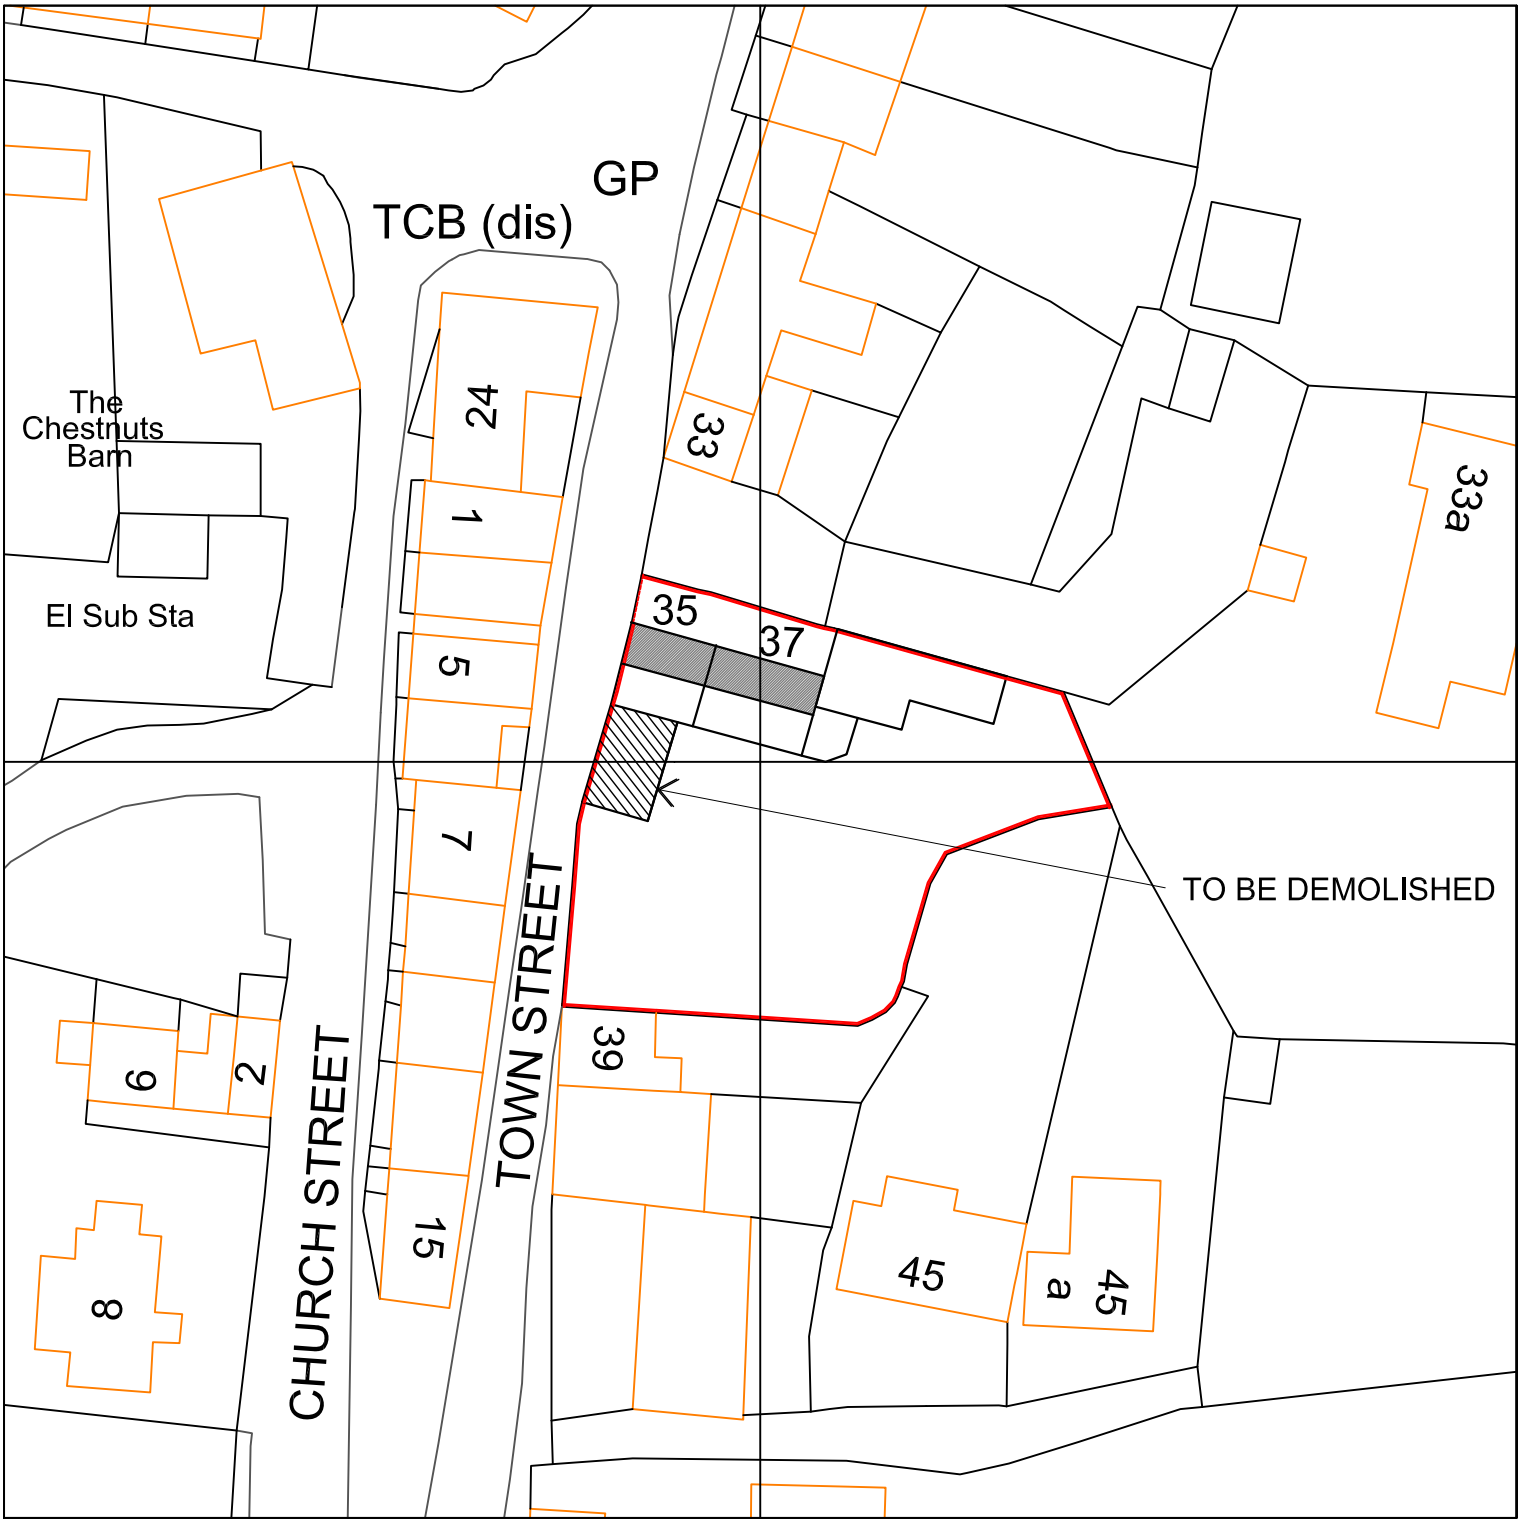

BLOCK PLAN

DEMOLITION OF EXTENSION 35 TOWN STREET HOLBROOK

1:500 AT A4

SCALE IN METRES 0 20 30

JUNE 2023 Drwg 03

ADDC ARCHITECTS BELPER 01332 842120