



STONE BOUNDARY WALL WITH ADJ BRICK EXTENSION



EXISTING PLAN OF HOUSE AND GARDEN

EXISTING LAWNS AND FLOWER BEDS

REMOVING THE EXTENSION WILL ALLOW MORE NATURAL DAYLIGHT INTO THIS INNER ROOM

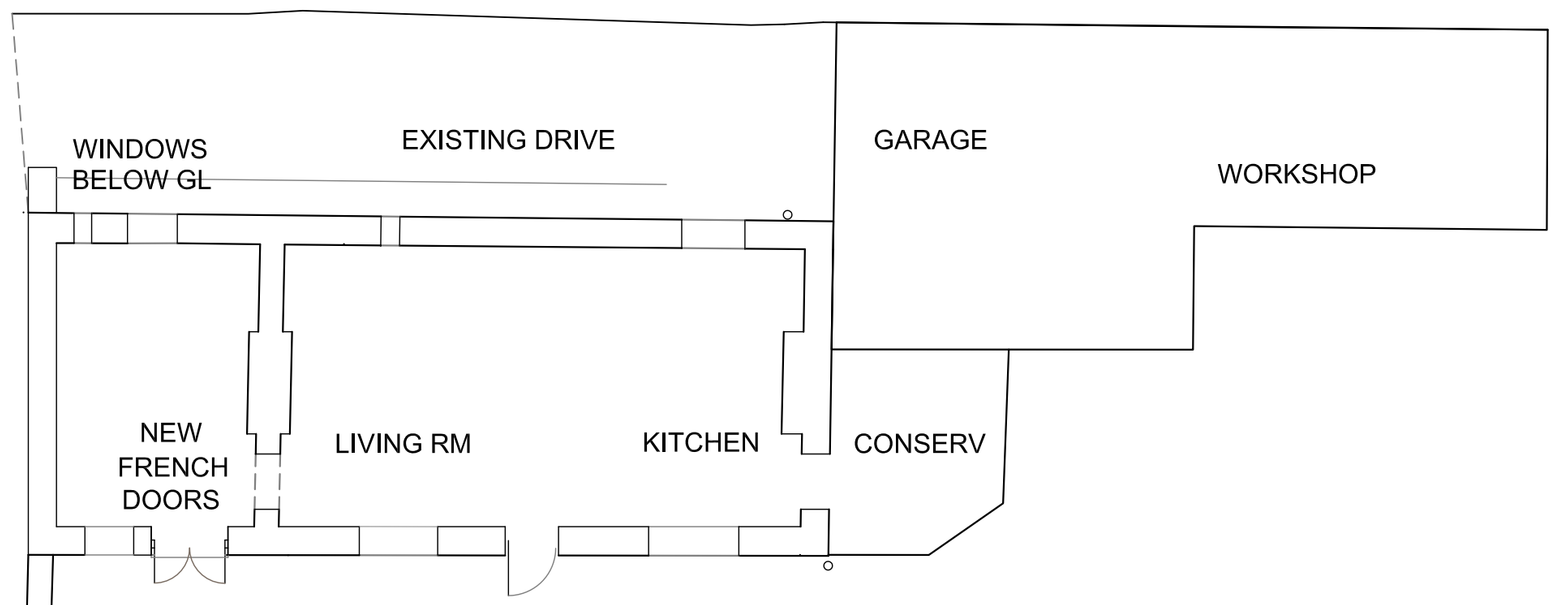

PROPOSED PLAN OF HOUSE AND GARDEN

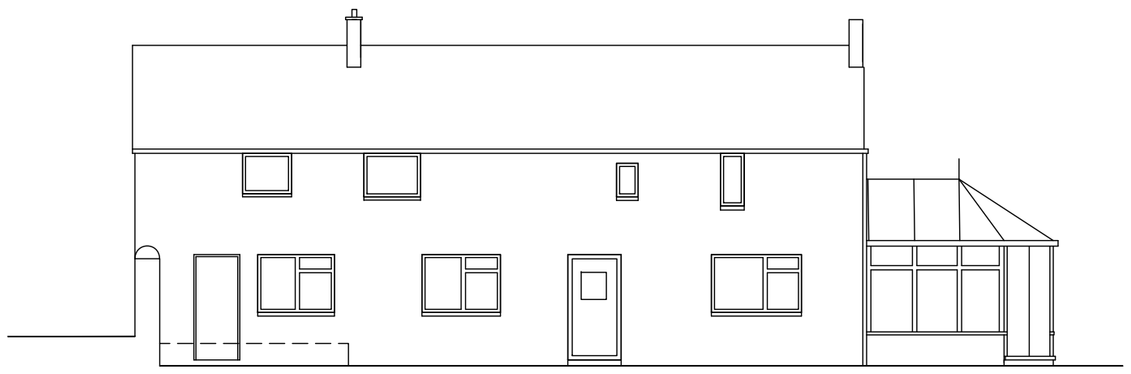

SOUTH ELEVATION WITHOUT EXTENSION

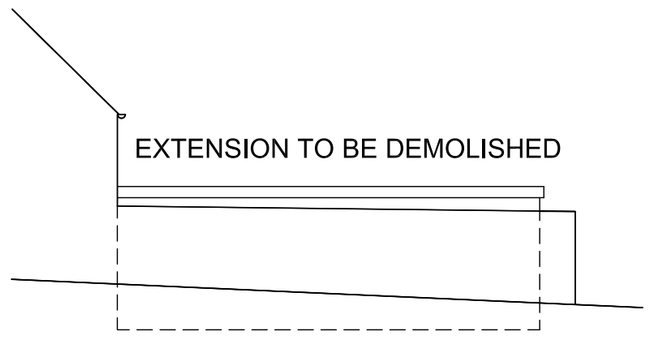

EXTENSION TO BE DEMOLISHED

WEST ELEVATION FACING TOWN STREET

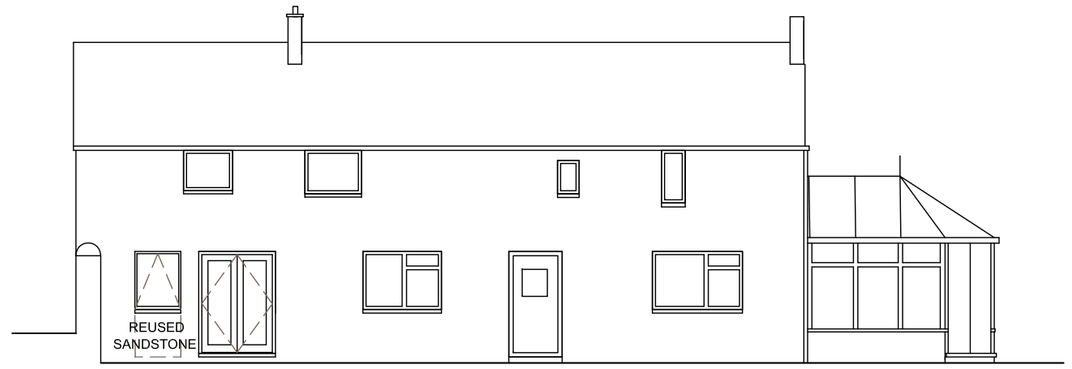

PLASTER REMOVED AND INSERTED PAINTED ACCOYA FRENCH DOORS AND WINDOW WEATHER STRIPPED AND SEALED

SOUTH ELEVATION AS PROPOSED

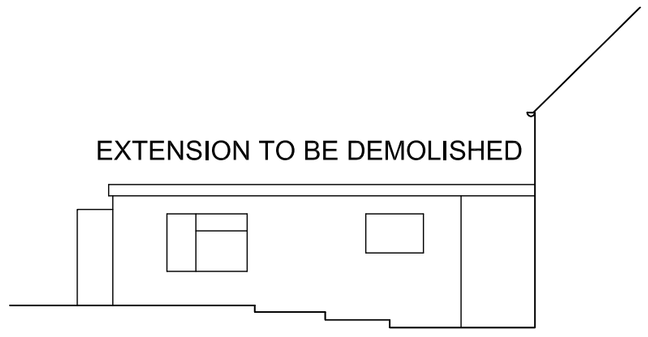

EXTENSION TO BE DEMOLISHED

EAST ELEVATION

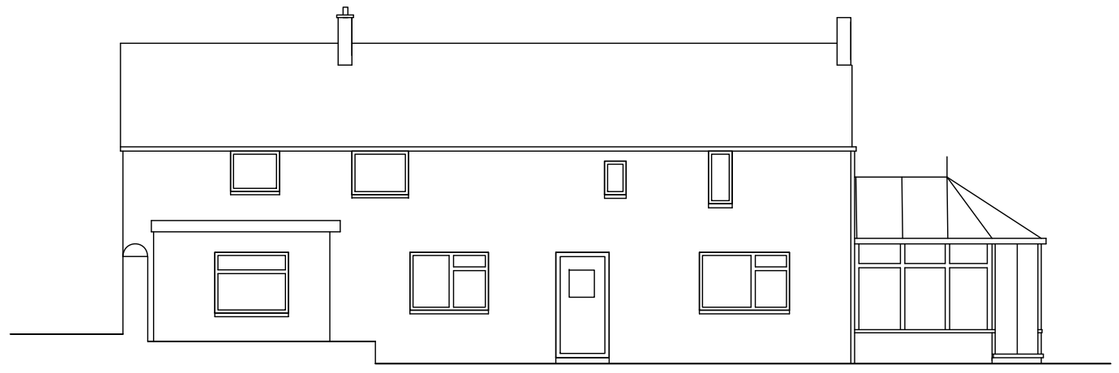

SOUTH ELEVATION AS EXISTING

NORTH

DEMOLITION OF EXTENSION
35 TOWN STREET HOLBROOK

1:100 AT A2

SCALE IN METRES 0 5 10

JUNE 2023 Drwg 02

ADDC ARCHITECTS BELPER 01332 842120