

FRONT ELEVATION

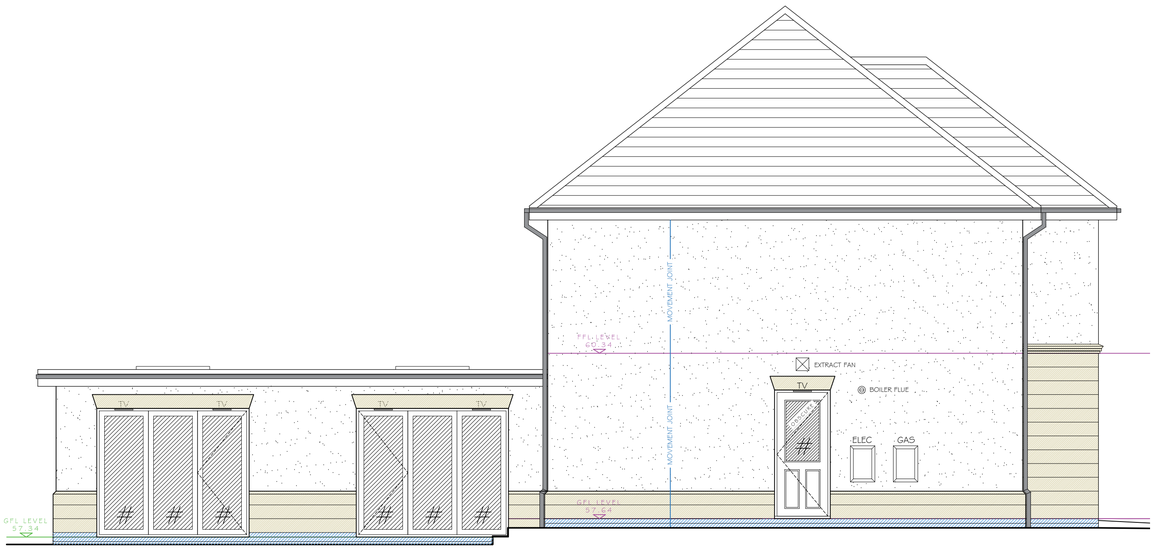

SIDE ELEVATION (WEST FACING)

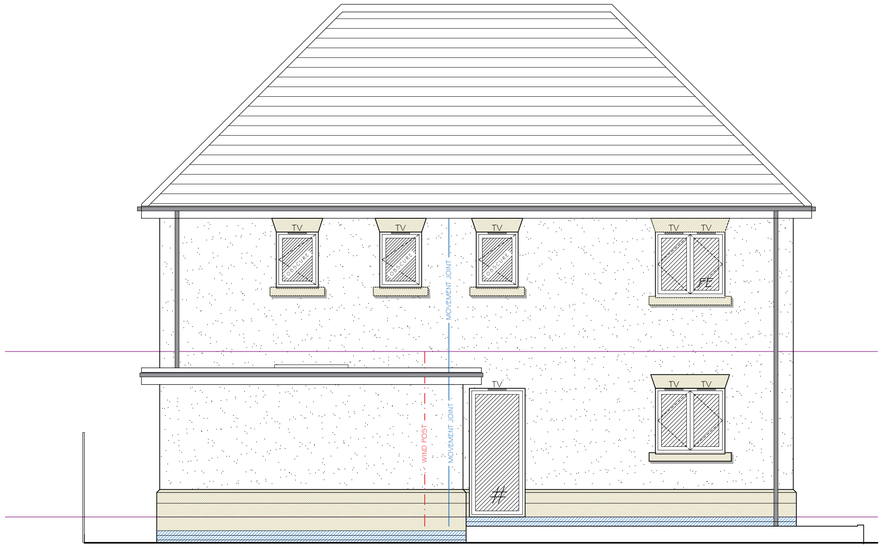

REAR ELEVATION

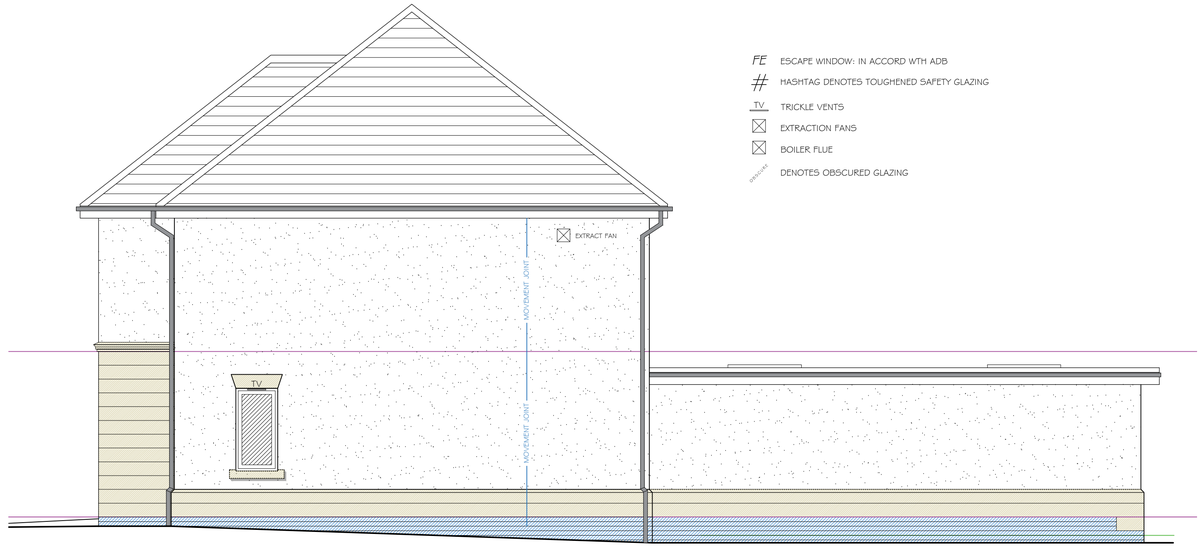

SIDE ELEVATION (EAST FACING)

FE ESCAPE WINDOW: IN ACCORD WTH ADB

\# HASHTAG DENOTES TOUGHENED SAFETY GLAZING

TV TRICKLE VENTS

EXTRACTION FANS

BOILER FLUE

OBSCURED DENOTES OBSCURED GLAZING

GREY
RICHARDS
TROWELL
ARCHITECTURE

Address: 1-3 Greenhill, Wirksworth,
Derbyshire, DE4 4EN
Tel: 01629 825491
Email: info@grtarchitecture.co.uk
Website: www.grtarchitecture.co.uk

Client:	Mr P. Hurley
Project:	The Sycamores - Rear Extension
Address:	The Sycamores Wirksworth Road DE56 4GY
Drawing:	P003 - Proposed Elevations
Dwg No: 003	Date: 13/06/23
Scale: 1:50	Paper size: A1
RIBA Stage:	3

Please Note:

Drawings up to RIBA Work Stage 4 are not sufficiently detailed for construction

DO NOT SCALE DRAWING

© Grey Richards Trowell Architecture all rights reserved