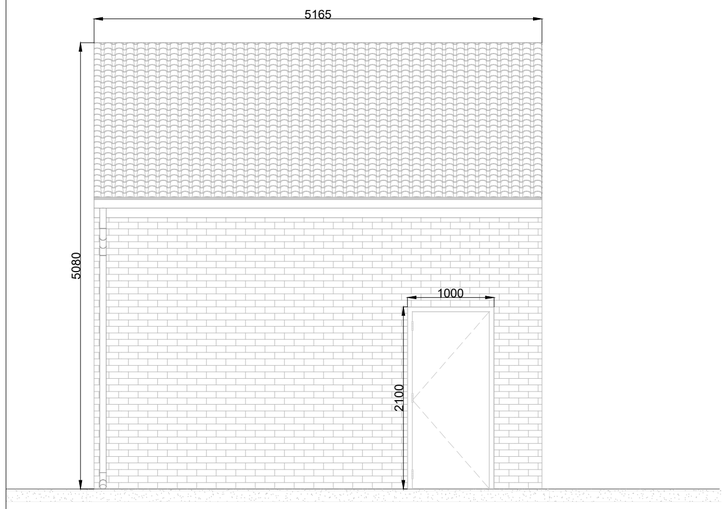

ELEVATION B-B - 1:50

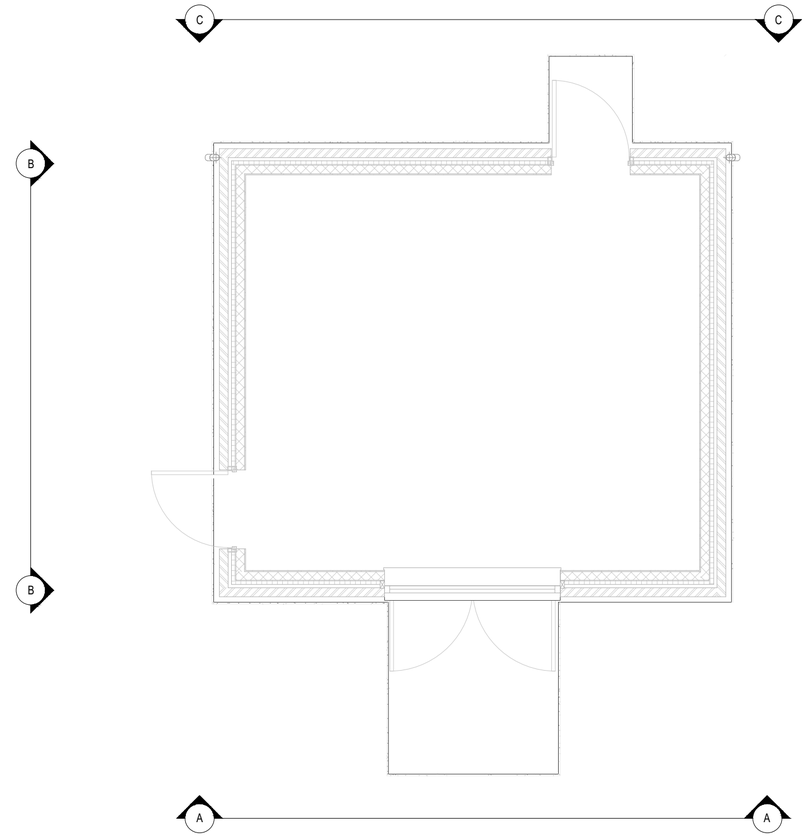

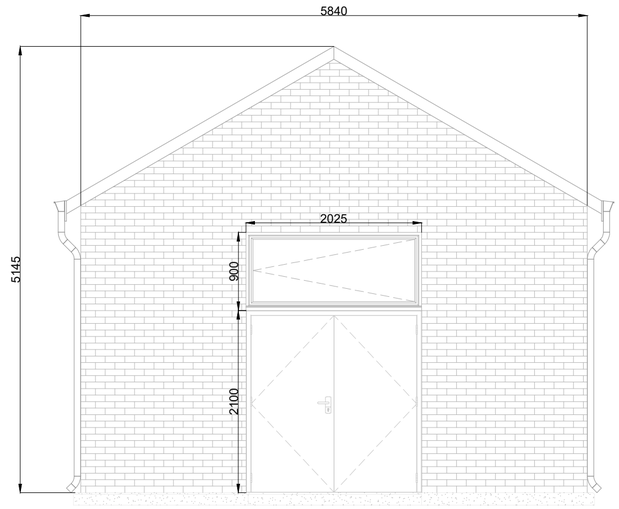

ELEVATION A-A 1:50

ELEVATION D-D - 1:50

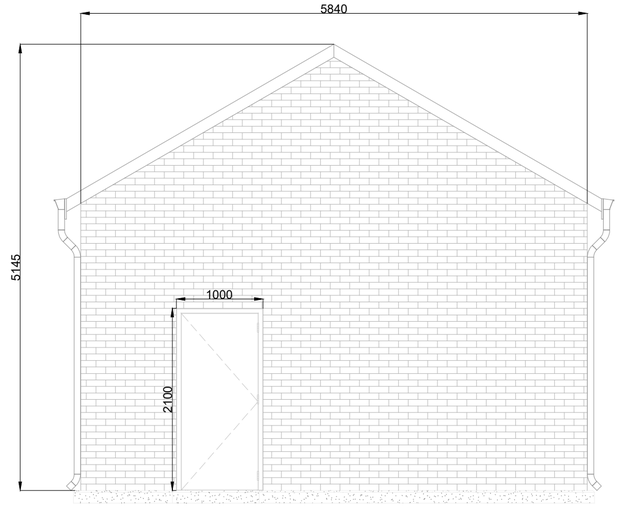

ELEVATION C-C - 1:50

Installer Details

Anesco Ltd.
The Green,
Easter Park,
Benyon Road,
Reading,
RG7 2PQ
Tel: 0845 894 4444

Comments

Revision	Description	Revised By	Date	Drawn By
A	Initial Issue	MH	09/06/2023	MH

Scale: 1:50@ A2

Sheet Size A2

Installation Address: B6025, SHIRLAND AND HIGHAM CP, NORTH EAST DERBYSHIRE, DE55 7EN

Project: ALFRETON

Title: DNO SUBSTATION ELEVATIONS

Drawing No.: C0002292_16

Rev.: A

Anesco™ AMAZING ENERGY