Random Ridge Pickard Lane Heage DE56 2BD

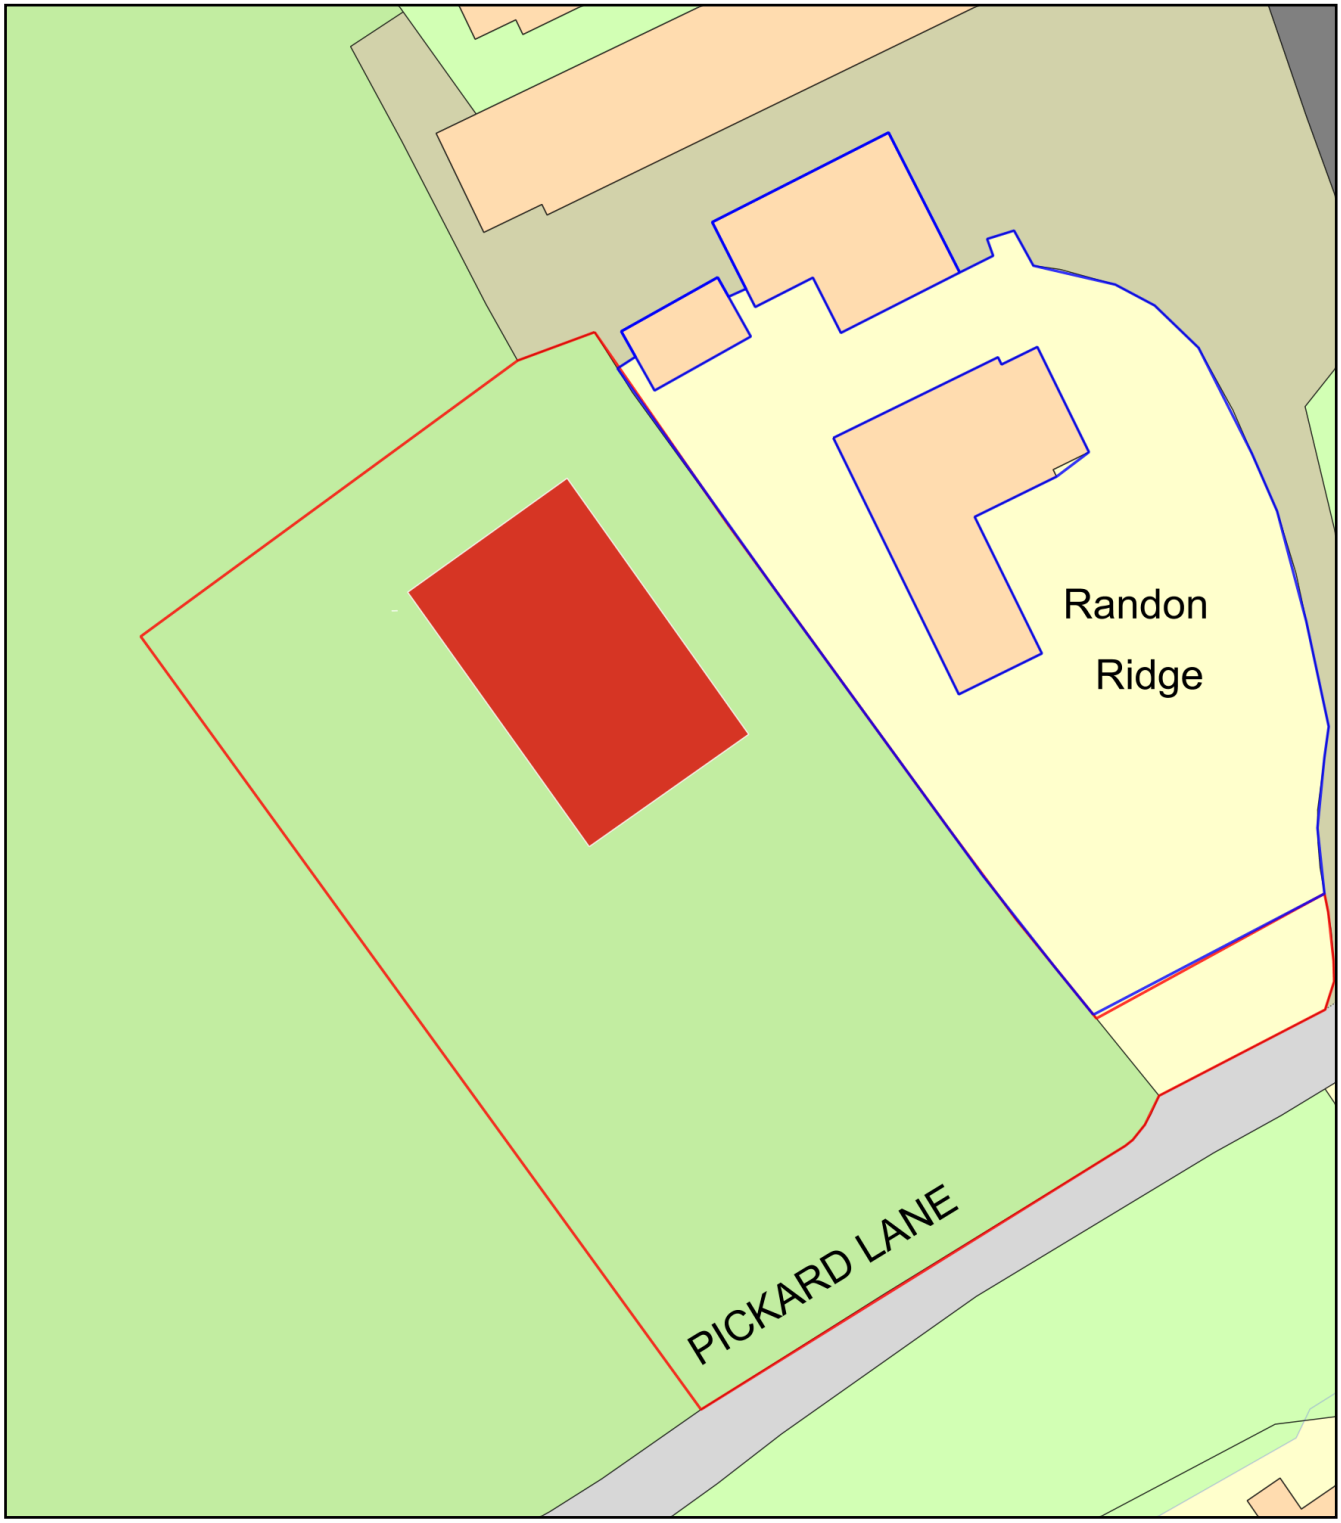

0 20
Metres

N

ReQuestaPlan

Plan Produced for:	Mr & Mrs Holtam
Date Produced:	12 Jun 2023
Plan Reference Number:	TQRQM23163144755378
Scale:	1:500 @ A4

© Crown copyright and database rights 2023 OS 100042766