Elevation C (Existing)

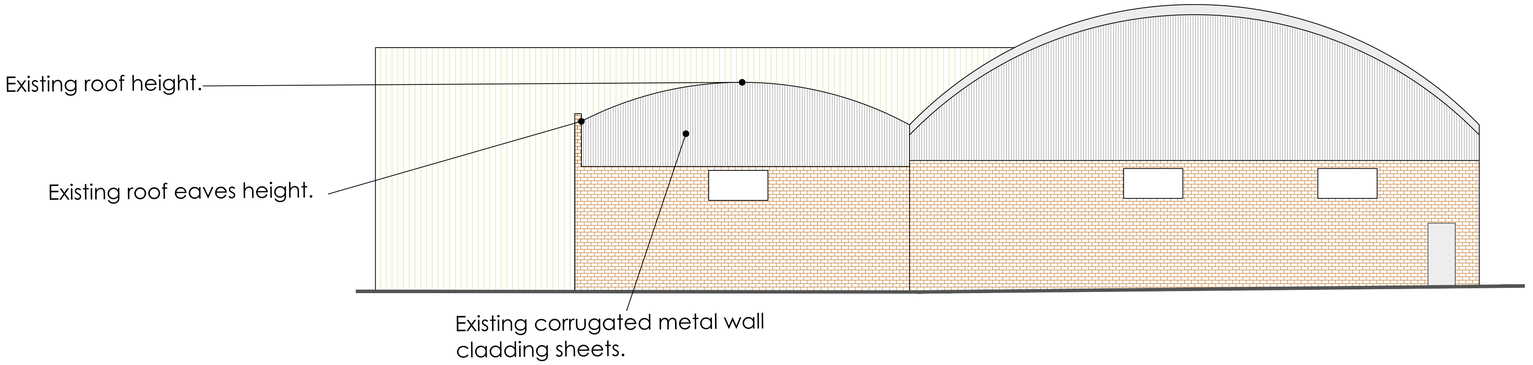

Elevation C (Proposed)

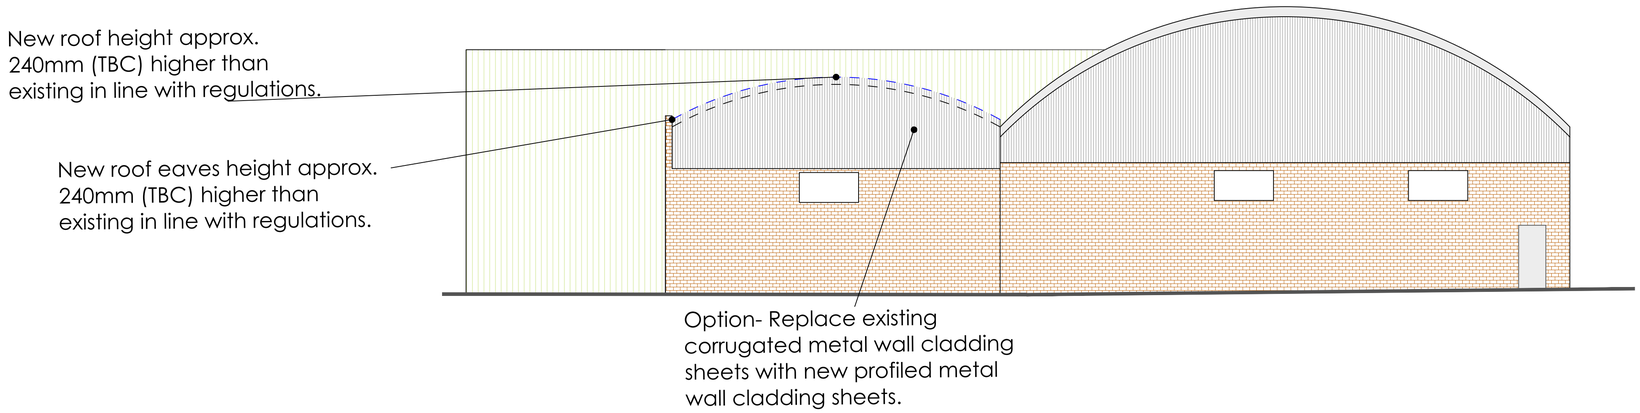

1:100
2 M 5 M 10 M

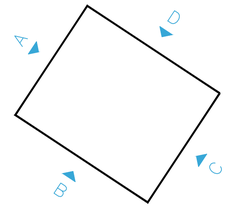

WAINWRIGHTS
SURVEYORS | ARCHITECTS | PROJECT MANAGERS
A: 7 Calder Close, Calder Park, Wakefield
T: 01924 911 445
W: www.wainwrights.uk.com

PLANNING

CLIENT
Leafield Environmental Ltd

PROJECT
The Plantation
King Street
Alfreton, DE55 7TT

TITLE
RHS ELEVATIONS
Existing and Proposed Drawing

SCALE @ A1	DATE	DRAWN	CHECKED
1:100	26.05.2023	MH	TB

PROJECT No.	DRAWING No.	REVISION
WACBLD1566	01	A