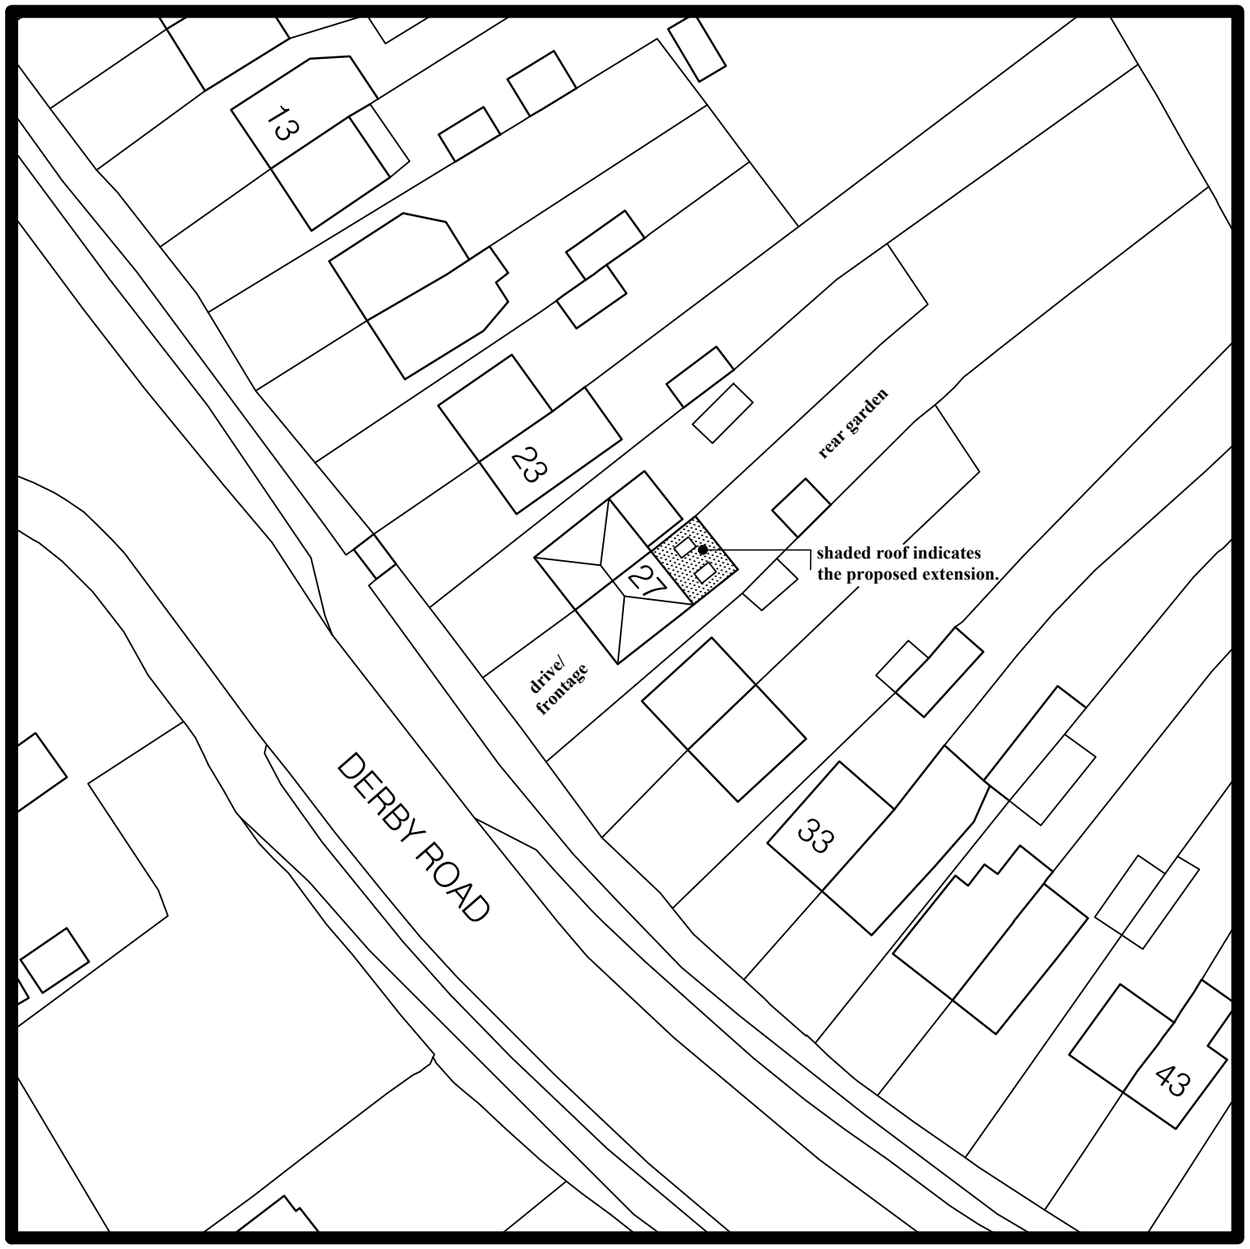

Proposed Site Plan - scale 1:500

N

UK Planning Maps

01856 898 022
www.UKPlanningMaps.com



Produced on 21 June 2023 from the Ordnance Survey National Geographic Database and incorporating surveyed revision available at this date.
This map shows the area bounded by 434557 342464,434699 342464,434699 342606,434557 342606,434557 342464
Crown copyright and database rights 2023 OS 100054135. Supplied by copla ltd trading as UKPlanningMaps.com a licensed Ordnance Survey partner (OS 100054135).
Data licence expires 21 June 2024. Unique plan reference: v2c//966303/1302720

10 0 10 20 30 40 50

Location Plan - scale 1:1250

Client: **Mrs Stubbs**	Scale: 1:500 & 1:1250 @ A3
Job Add.: **27 Derby Road, Duffield, Derby. DE56 4FL**	Date: June 2023 / Rev: -
Dwg Title: **Location Plan and Proposed Site Plan**	Dwg No: 2023-06-30-02