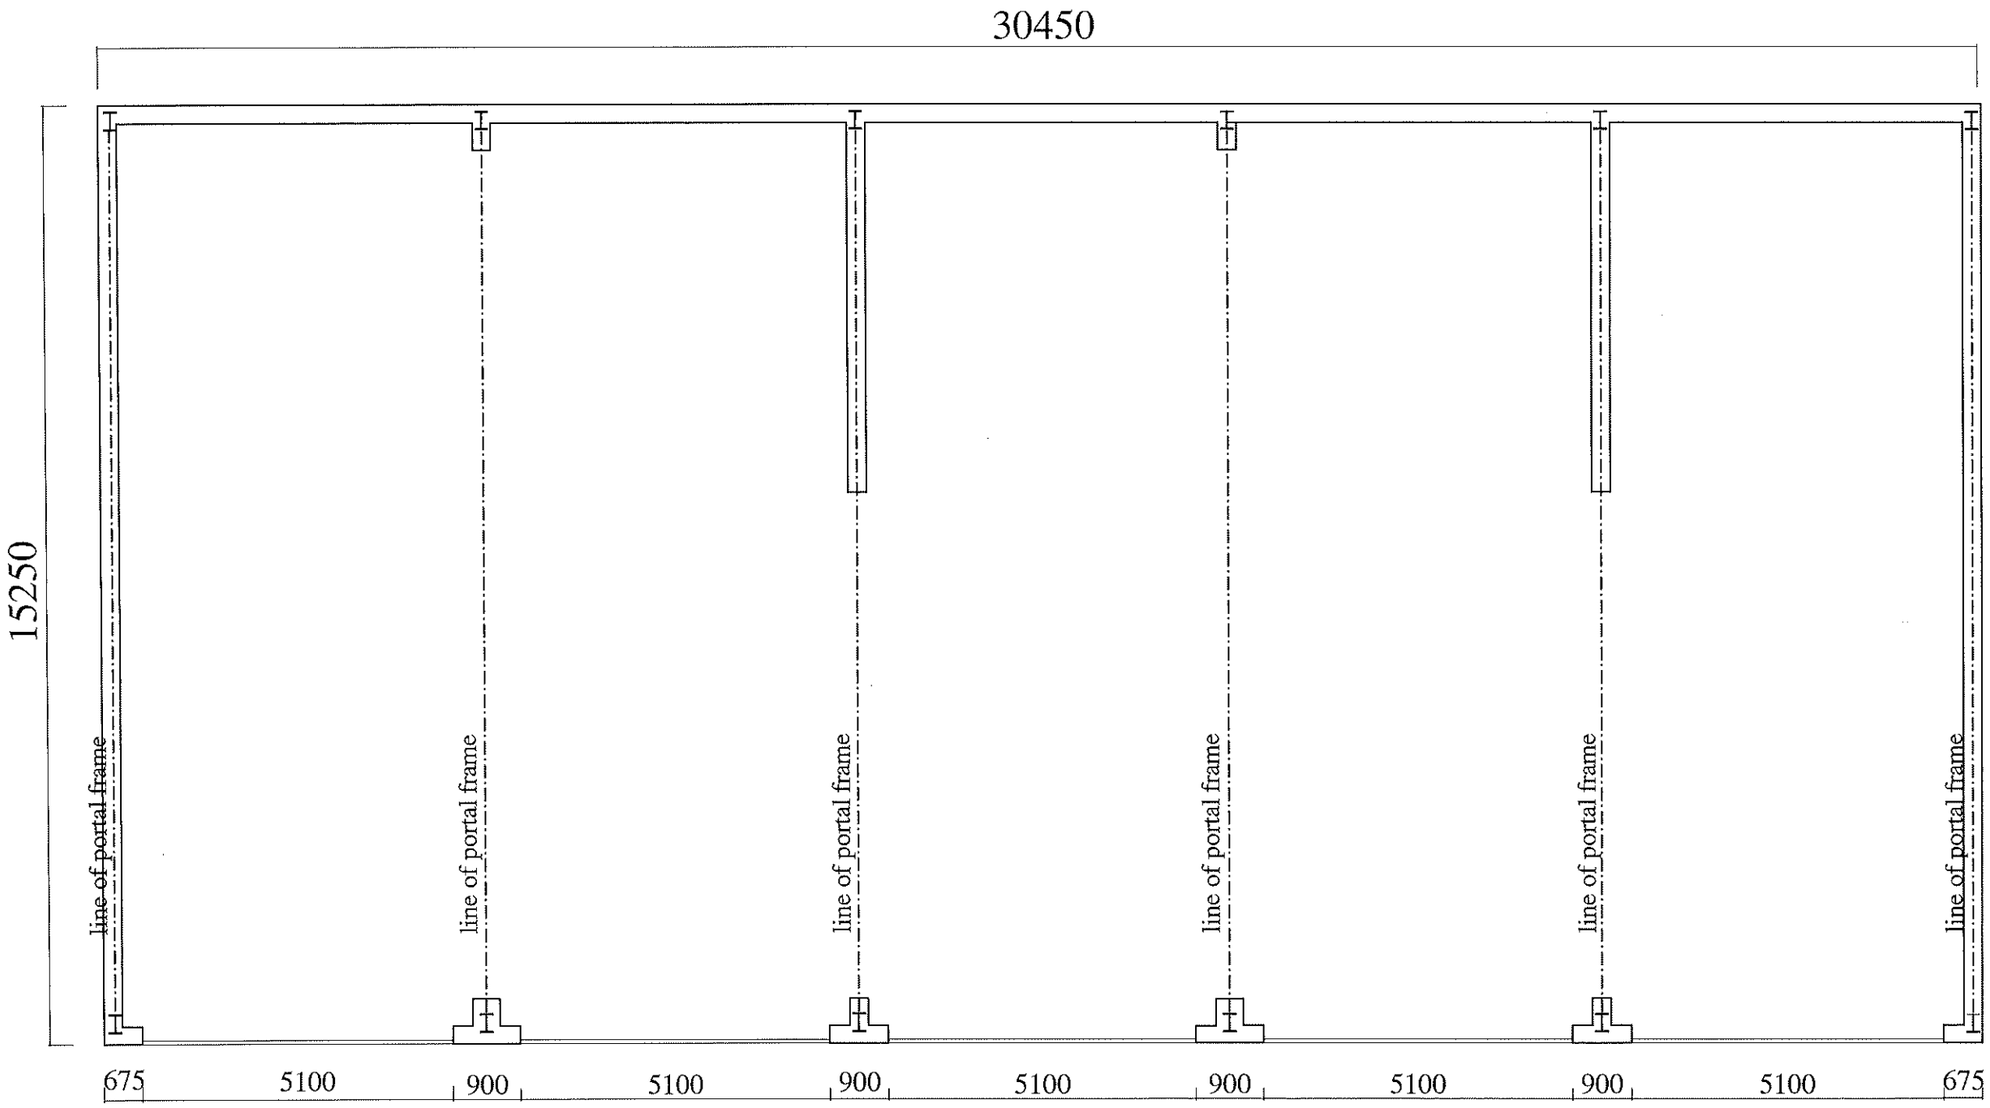

Proposed Plan

PROPOSED CATTLE BARN
LAND OFF BIRCHWOOD LANE,
SOMERCOTES, DERBYSHIRE,

PROPOSED PLAN

SCALES - 1:100

DWG.NO. AS1/06/23

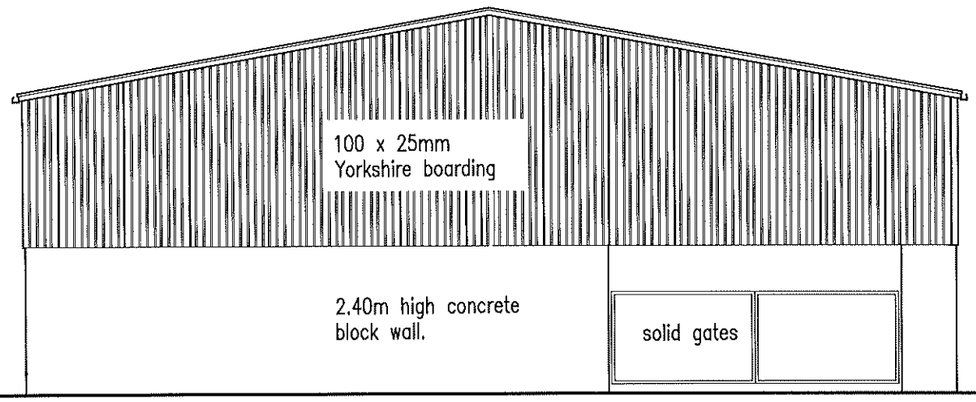

Proposed East Elevation

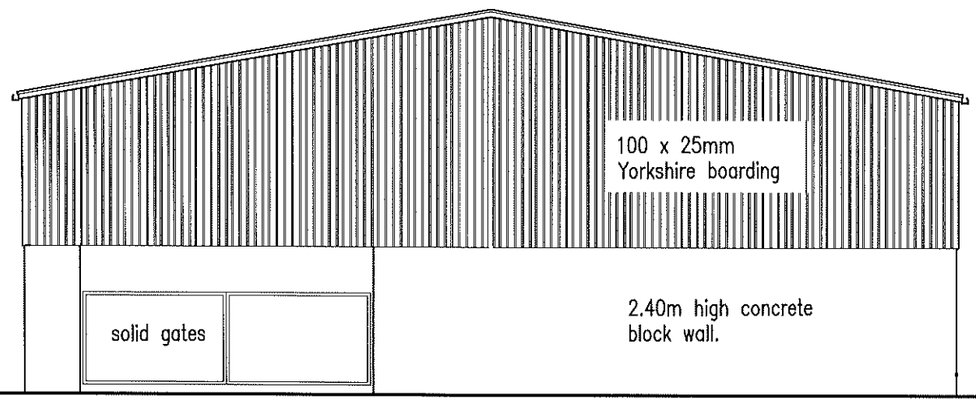

Proposed West Elevation

PROPOSED CATTLE BARN
LAND OFF BIRCHWOOD LANE,
SOMERCOTES, DERBYSHIRE,

EAST & WEST ELEVATIONS

SCALES - 1:100

DWG.NO. AS2/06/23

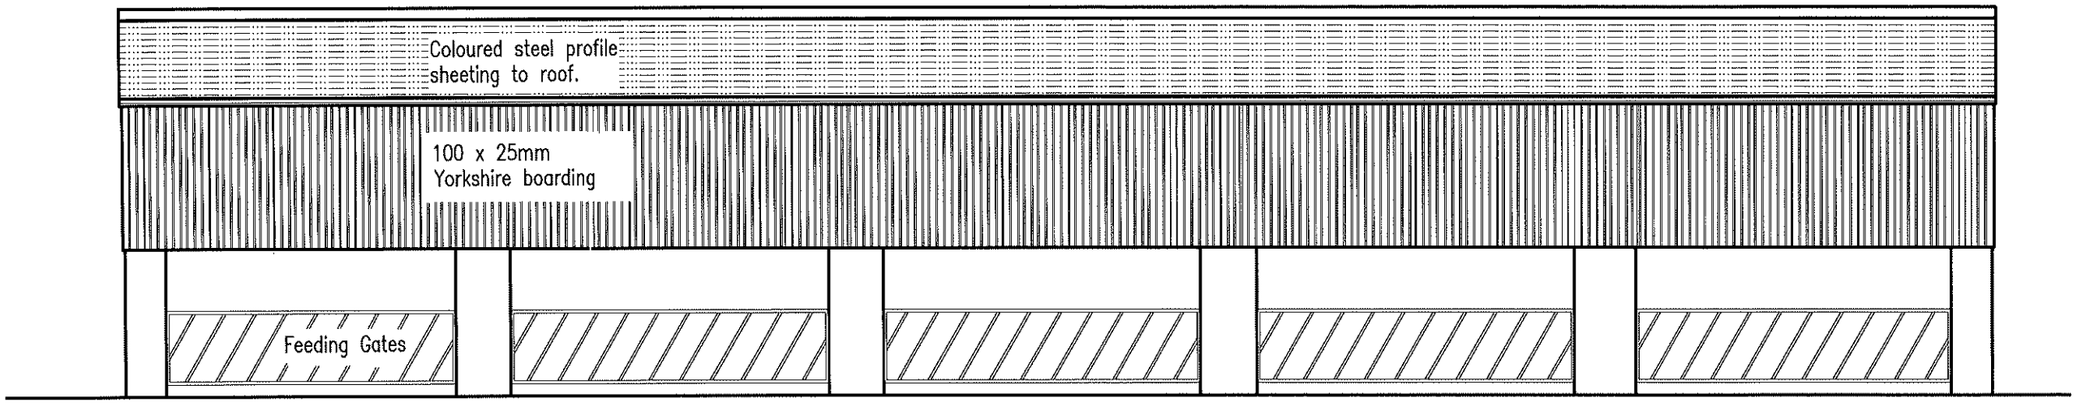

Proposed North Elevation

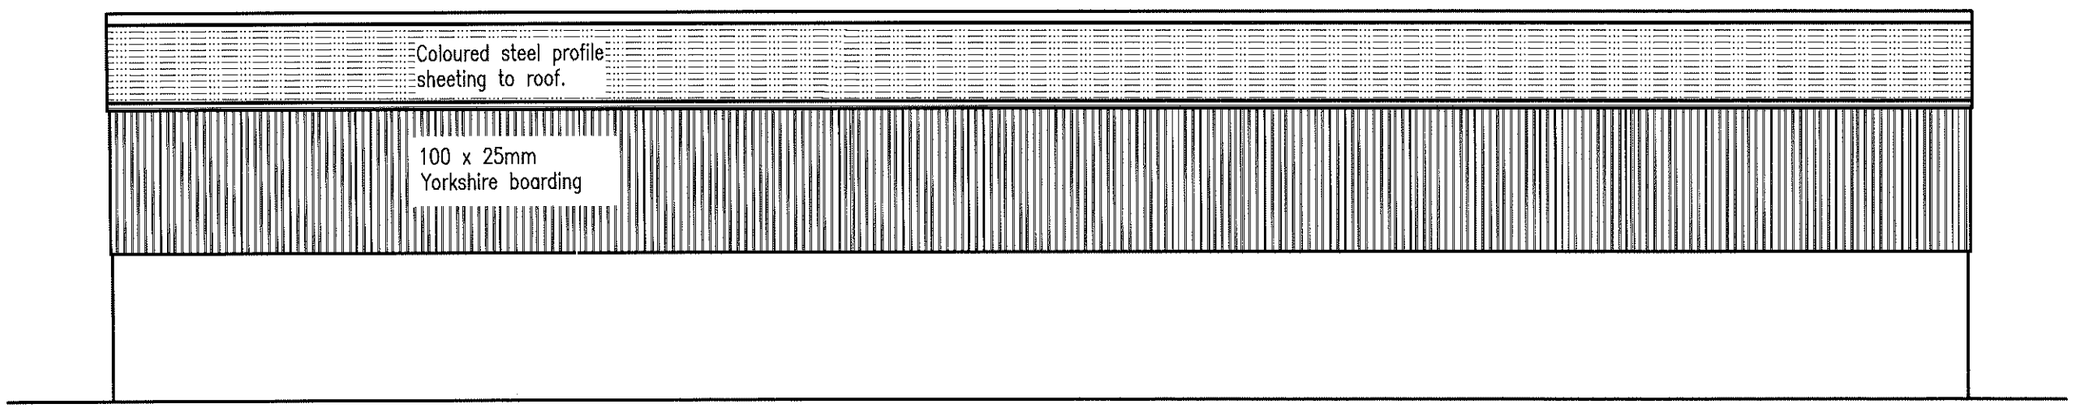

Proposed South Elevation

PROPOSED CATTLE BARN
LAND OFF BIRCHWOOD LANE,
SOMERCOTES, DERBYSHIRE,

NORTH & SOUTH ELEVATIONS

SCALES - 1:100

DWG.NO. AS3/06/23