Revision		Date
A	Changes to landownership	07/09/2022
B	Amended Redline	26/06/2023

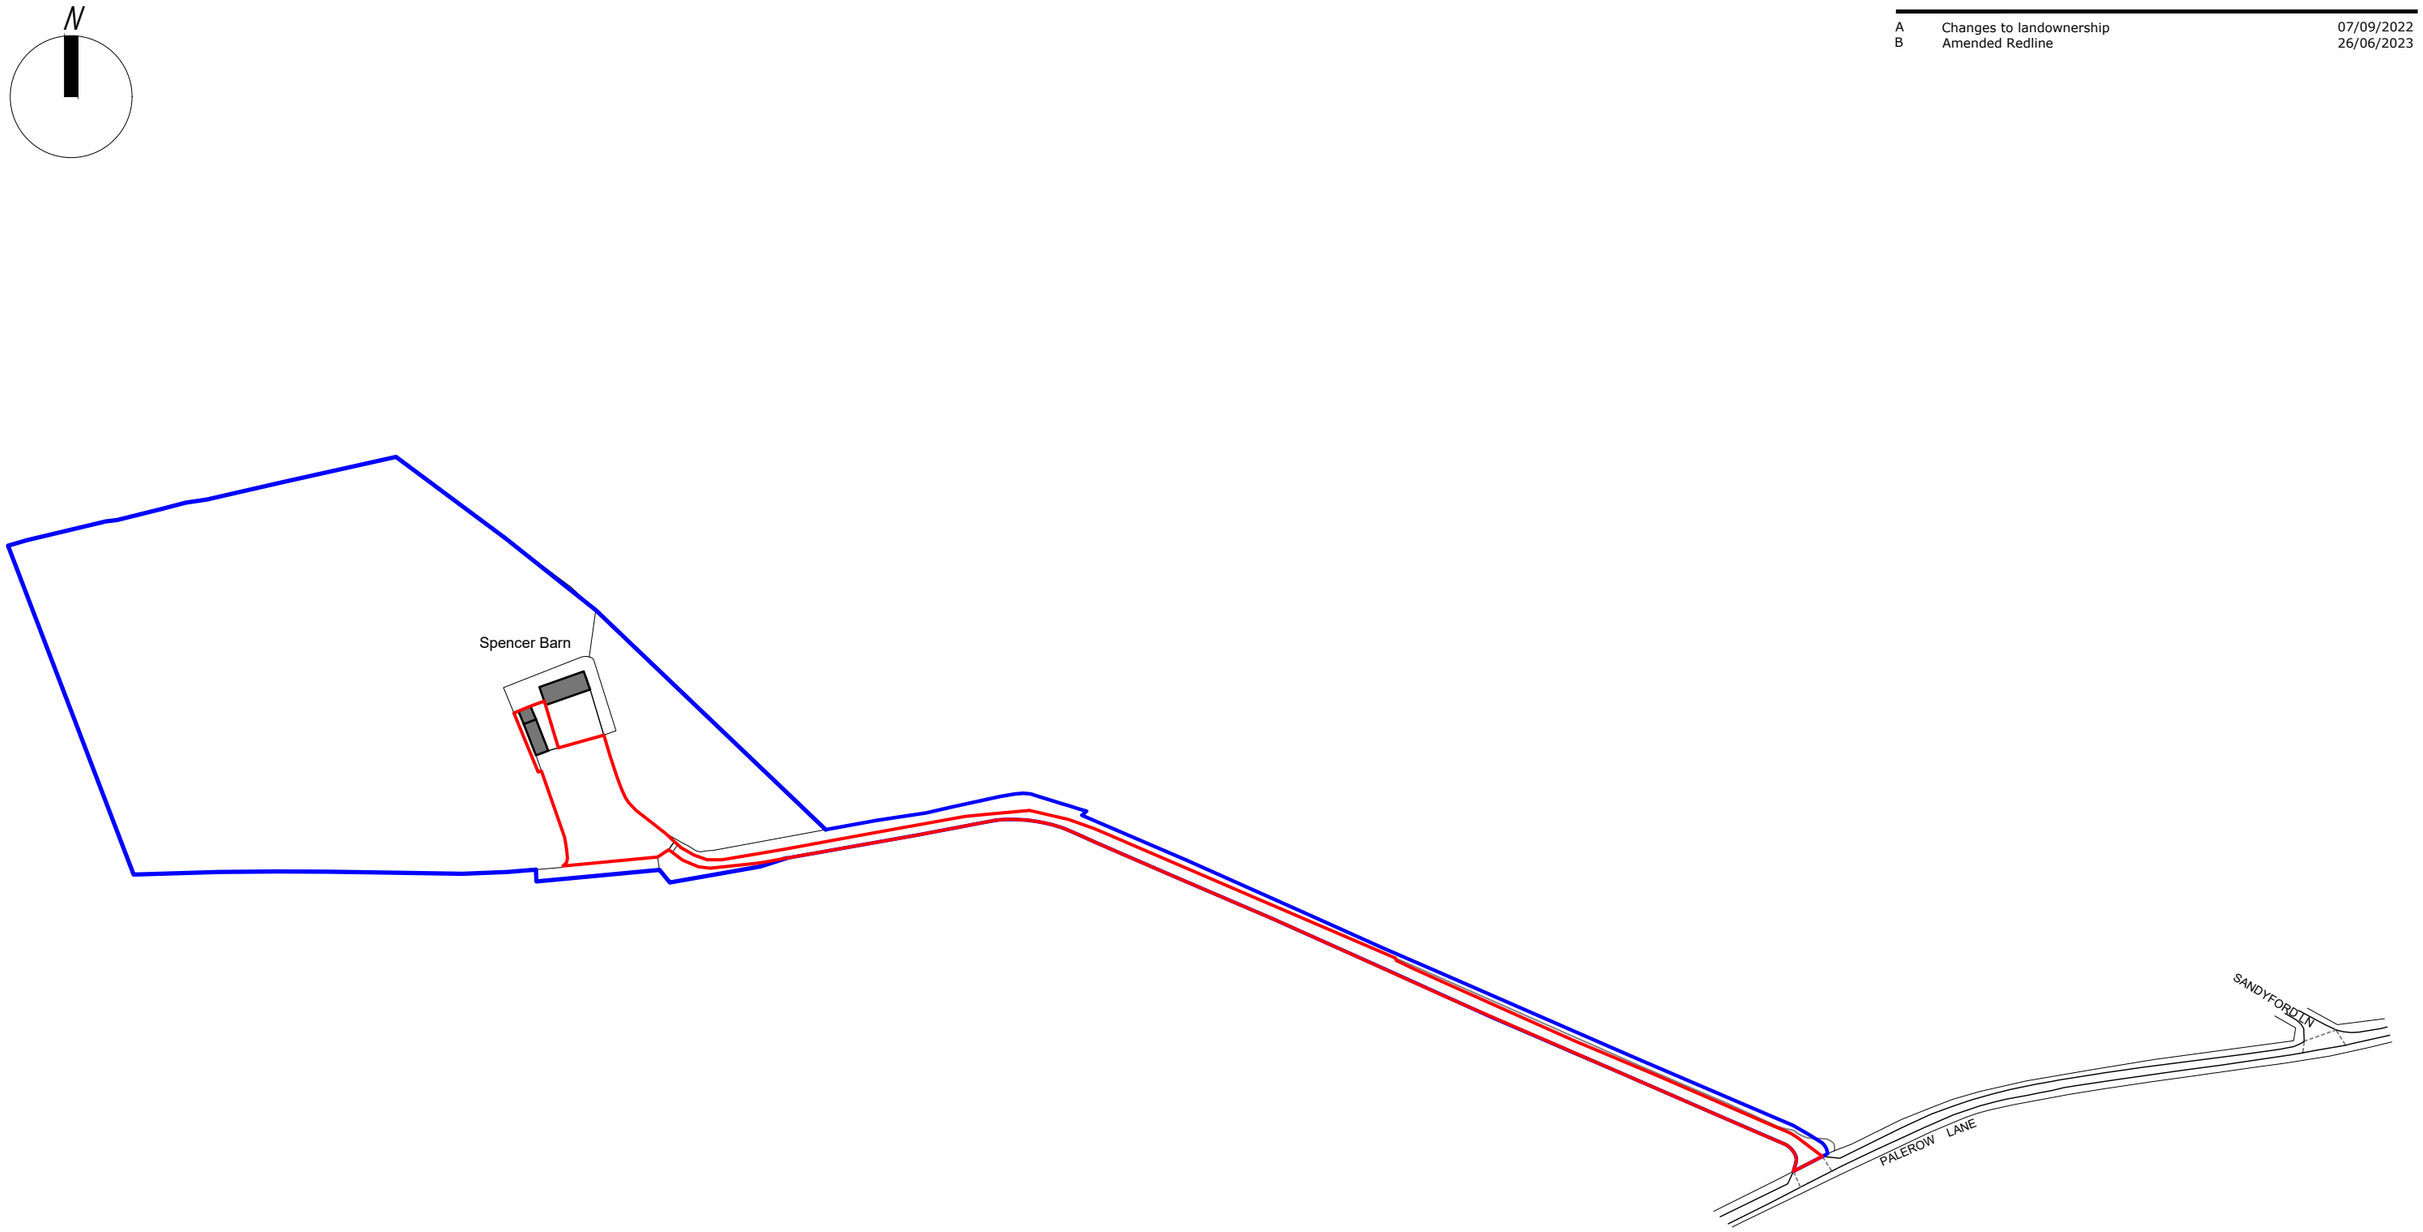

KEY

Application Site Area = 0.29 h

Land also in applicant's ownership

10m SCALE 1:2000

PlanningDesign
Second Floor, Suite 3 Tel: 01332 347 371
Woburn House
Vernon Gate
Derby
DE1 1UL
E-mail: info@planningdesign.co.uk
www.planningdesign.co.uk

PROJECT DESCRIPTION:
The change of use of holiday accommodation to form 2 no. dwellinghouses with associated conversion works (part retrospective) and the erection of an outbuilding

DRAWING TITLE:
SITE LOCATION PLAN

DRAWN BY:	CHECKED BY:
MJK	AS

CLIENT
Pamela Rumbell and Mark Bottrill

DRAWING NUMBER:	REVISION:
001	B
SCALE:	DATE:
1:2000 @ A3	September 2022

STATUS
PLANNING

DRAWING REF:
3642-001

© COPYRIGHT EXISTS ON THE DESIGNS AND INFORMATION SHOWN ON THIS DRAWING : The Contractor must verify all dimensions on site before making shop drawings or commencing work of any kind. No dimensions to be scaled from this drawing. Architect to be notified of any discrepancies in dimensions immediately