

Proposed North Elevation.

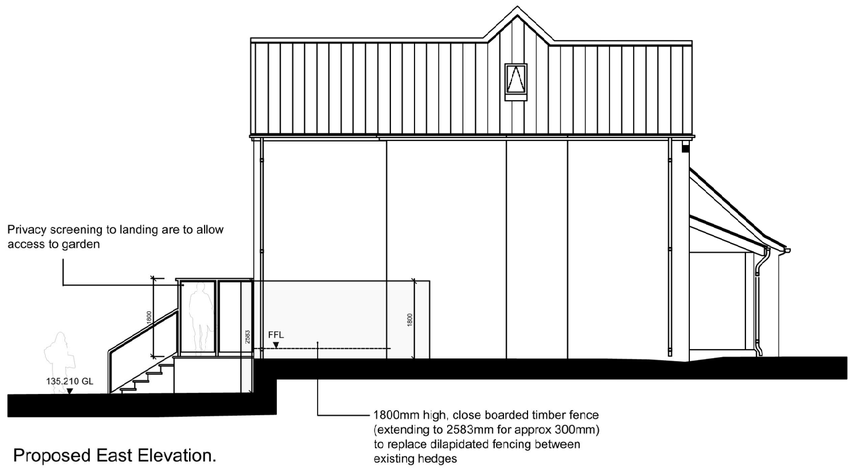

Proposed East Elevation.

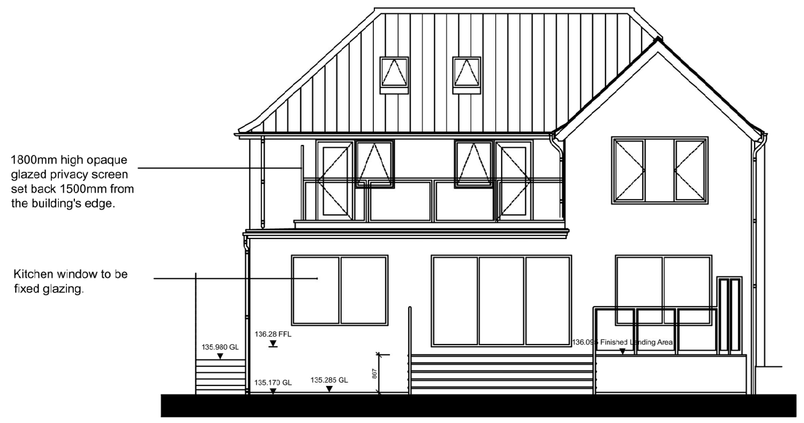

Proposed South Elevation.

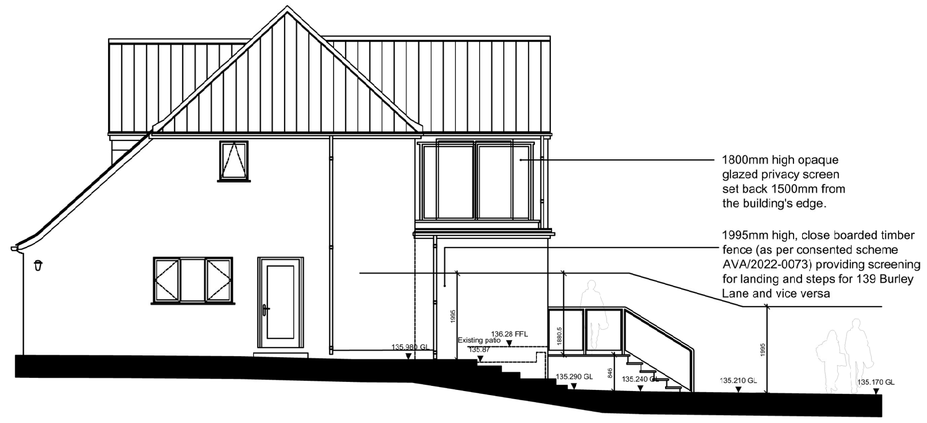

Proposed West Elevation.

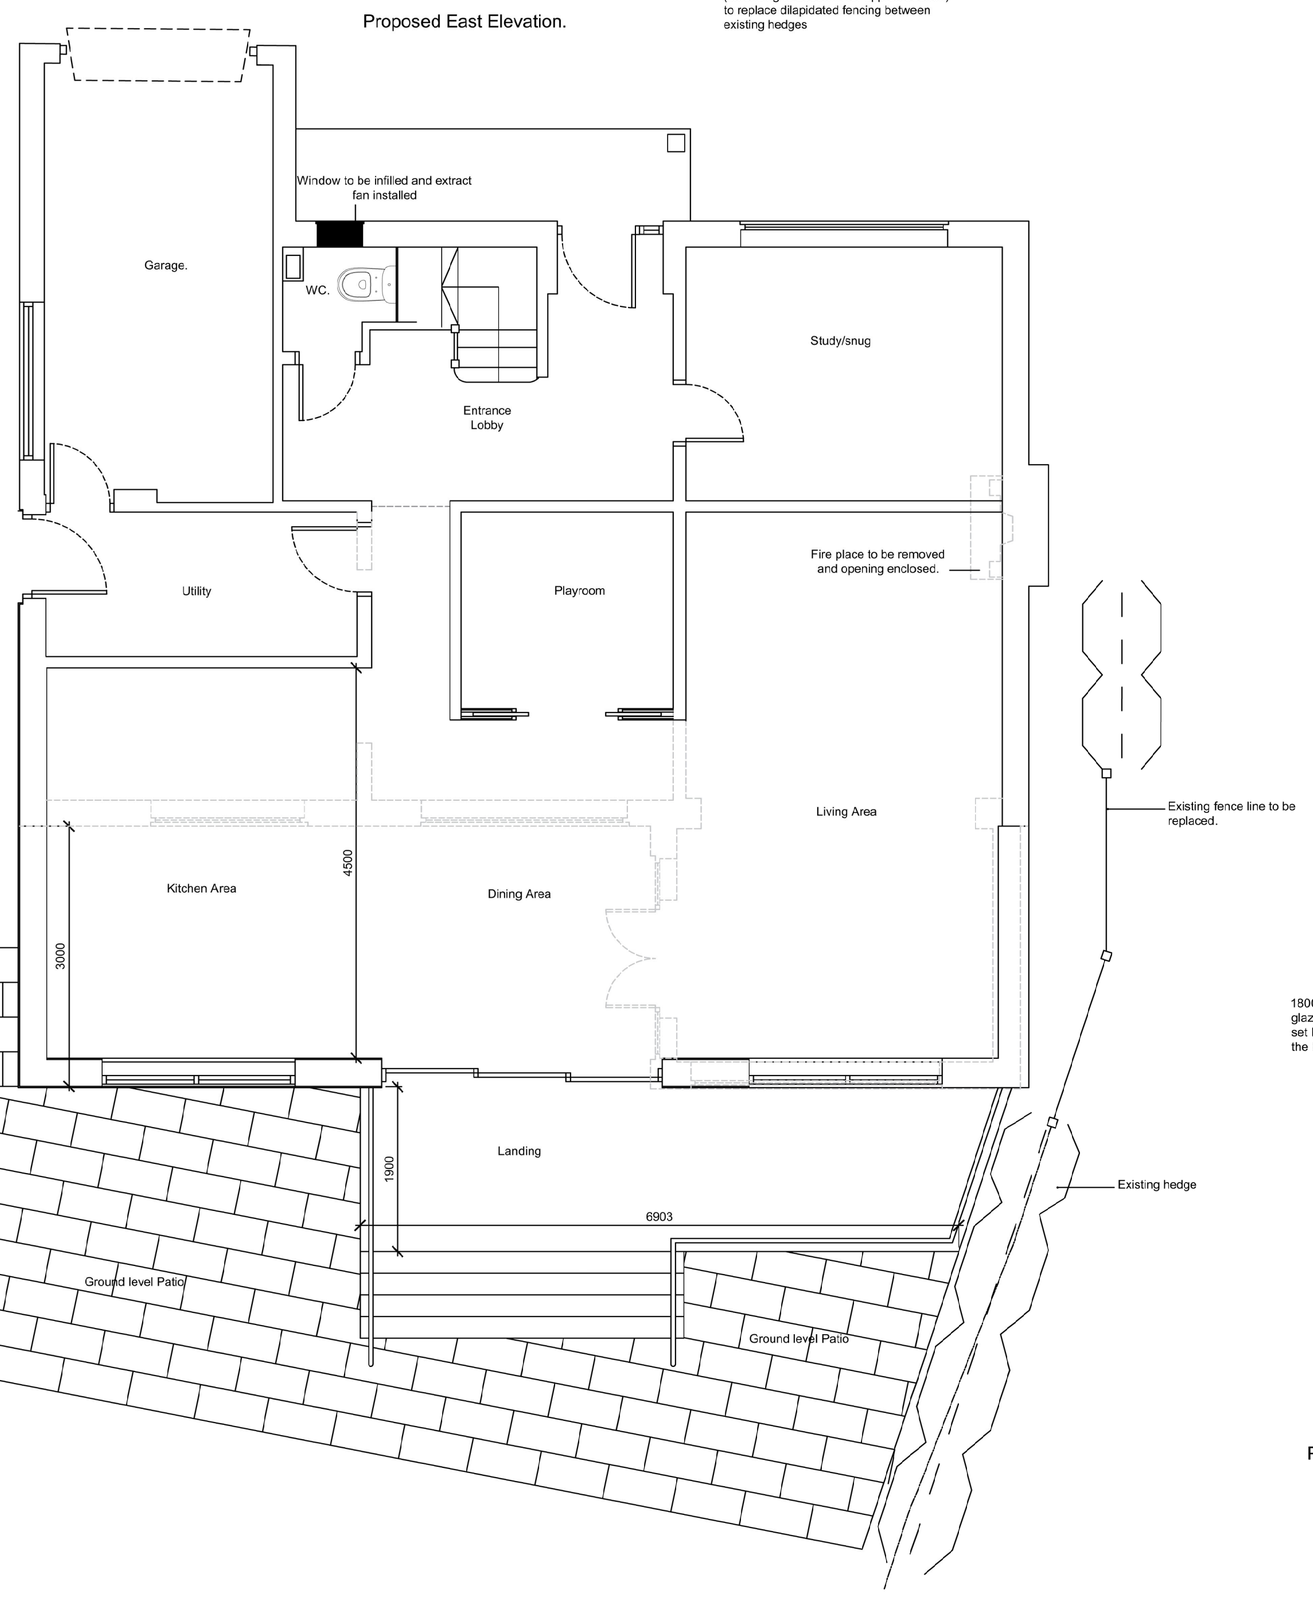

Proposed Ground Floor Plan.

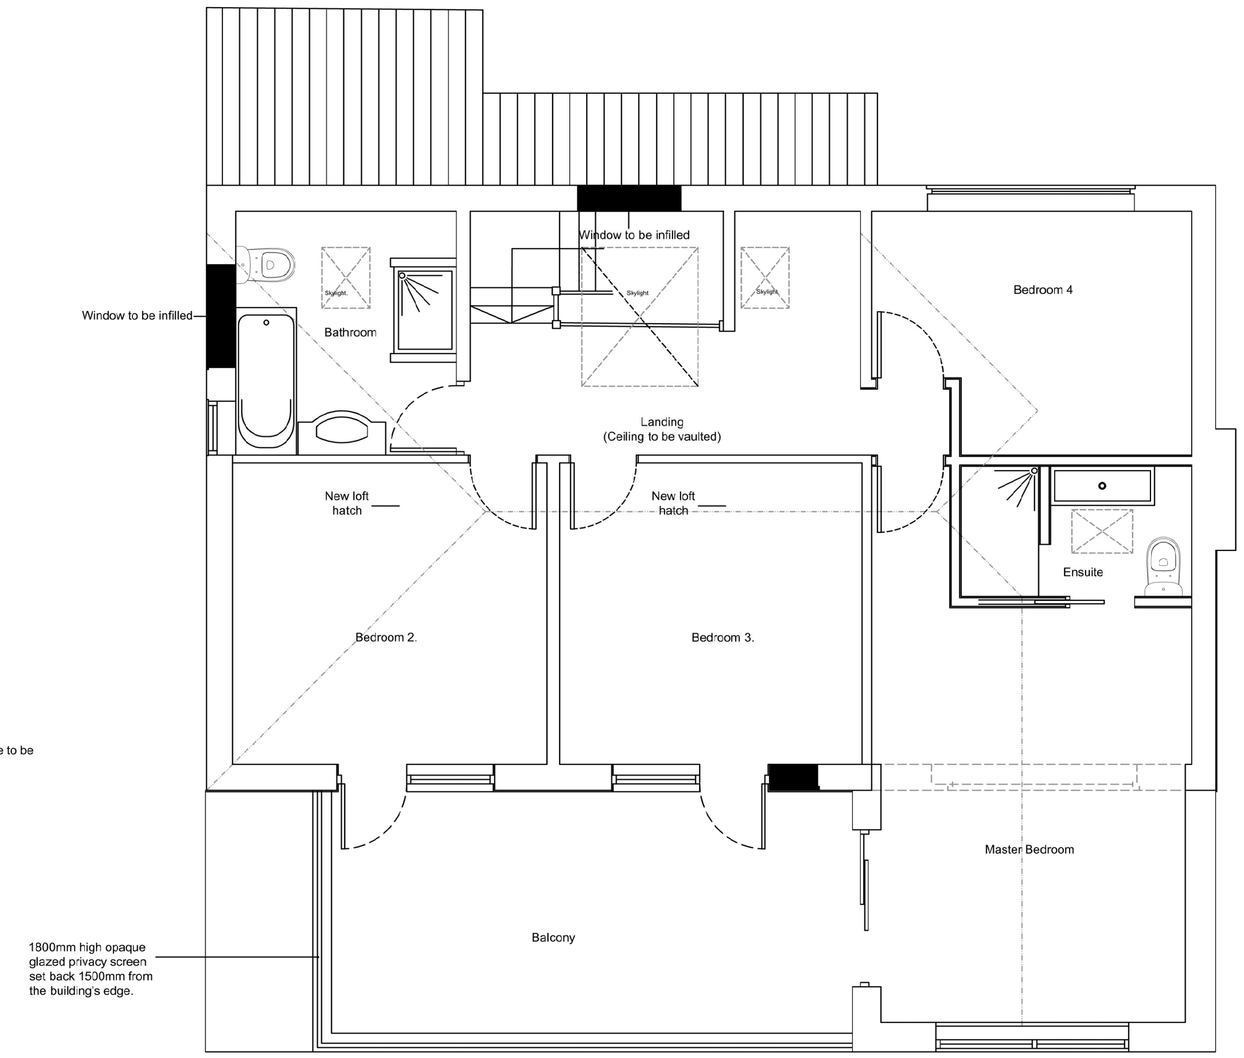

Proposed First Floor Plan.

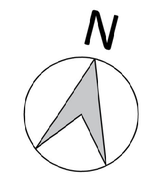

FILE: *137 BL PLANNING REV 030623.dwg*

0 1 2 3 4 5
metres

1:50

Rev B: Dimensions added for landing level

Rev.	Drawn	Comments	Date

Status Planning Application

PROJECT
137 Burley Lane
Quarndon, Derbyshire.

CLIENT
S. Pickard & O. Young

TITLE
Proposed Floor Plans and Elevations.

DRAWN	CHECKED	
OY		
NUMBER	REVISION	ORIGINAL SIZE
137/P	B	A1
SCALE	DATE	
1:50 / 1:100	June 2023	