Proposed Front Elevation



Proposed Side Elevation

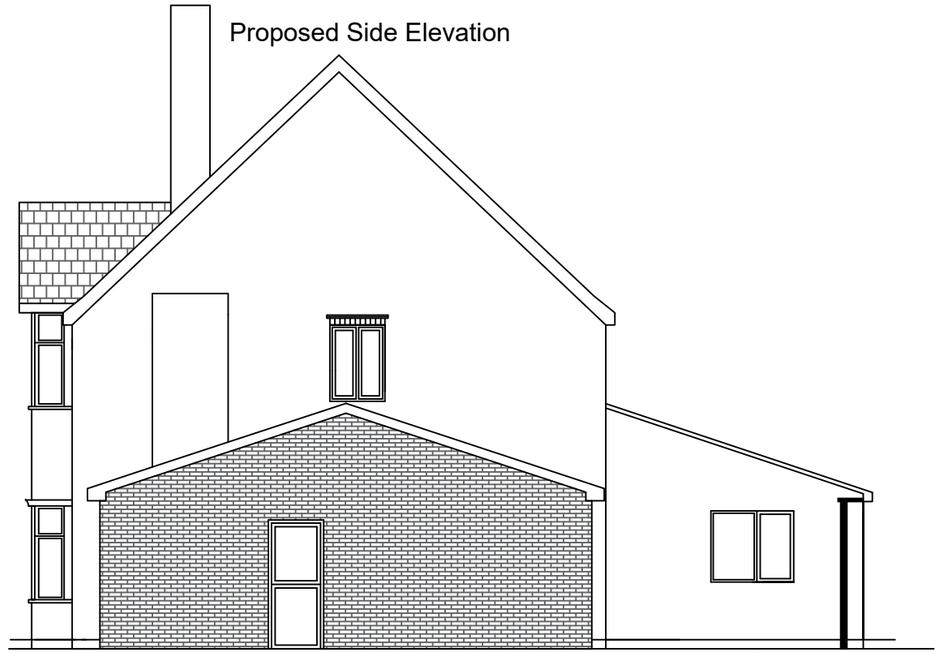

Proposed Rear Elevation

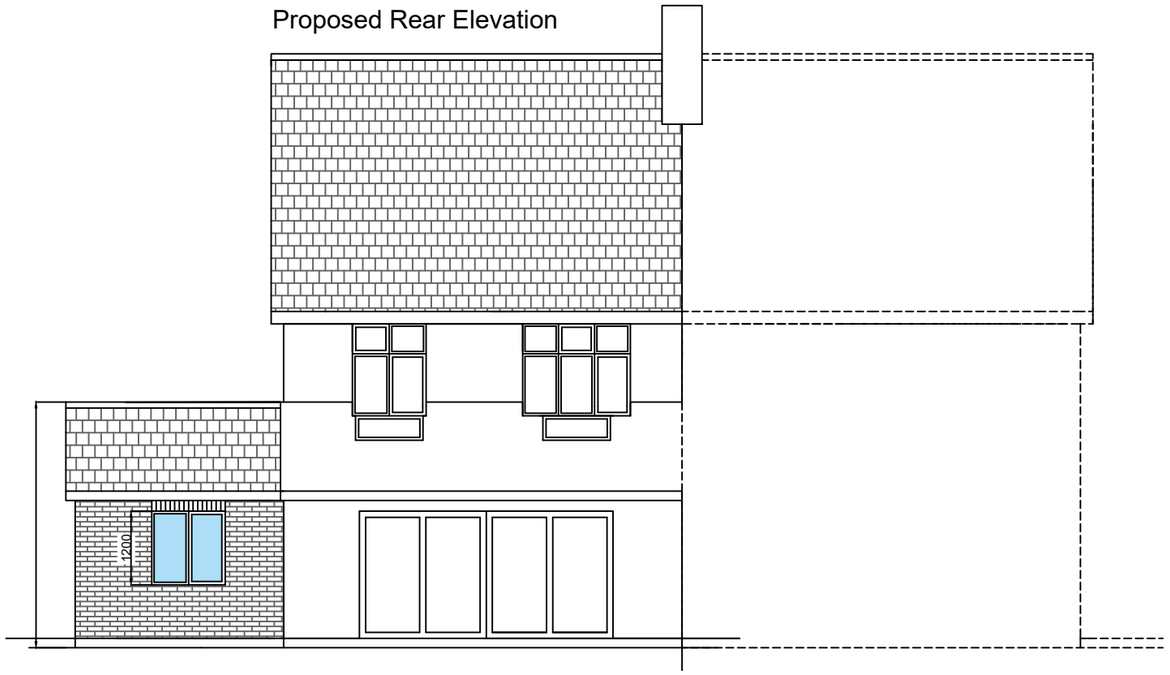

Scale 1:100 @A3

38 Wycliffe Road
DE55 7HR

Mr Robert Bowers

Project:
Side Garage Extension

Proposed Elevations

Drawing No: 23/807

Date:26/06/2023

Harwood-Stone Design
81A Newbold Road
Chesterfield
S41 7PU

Mob: 07874 759 365
Email: harwoodbuildingdesign@gmail.com

Harwood-Stone Design
Architectural Designer