


BLOCK PLAN 1:500

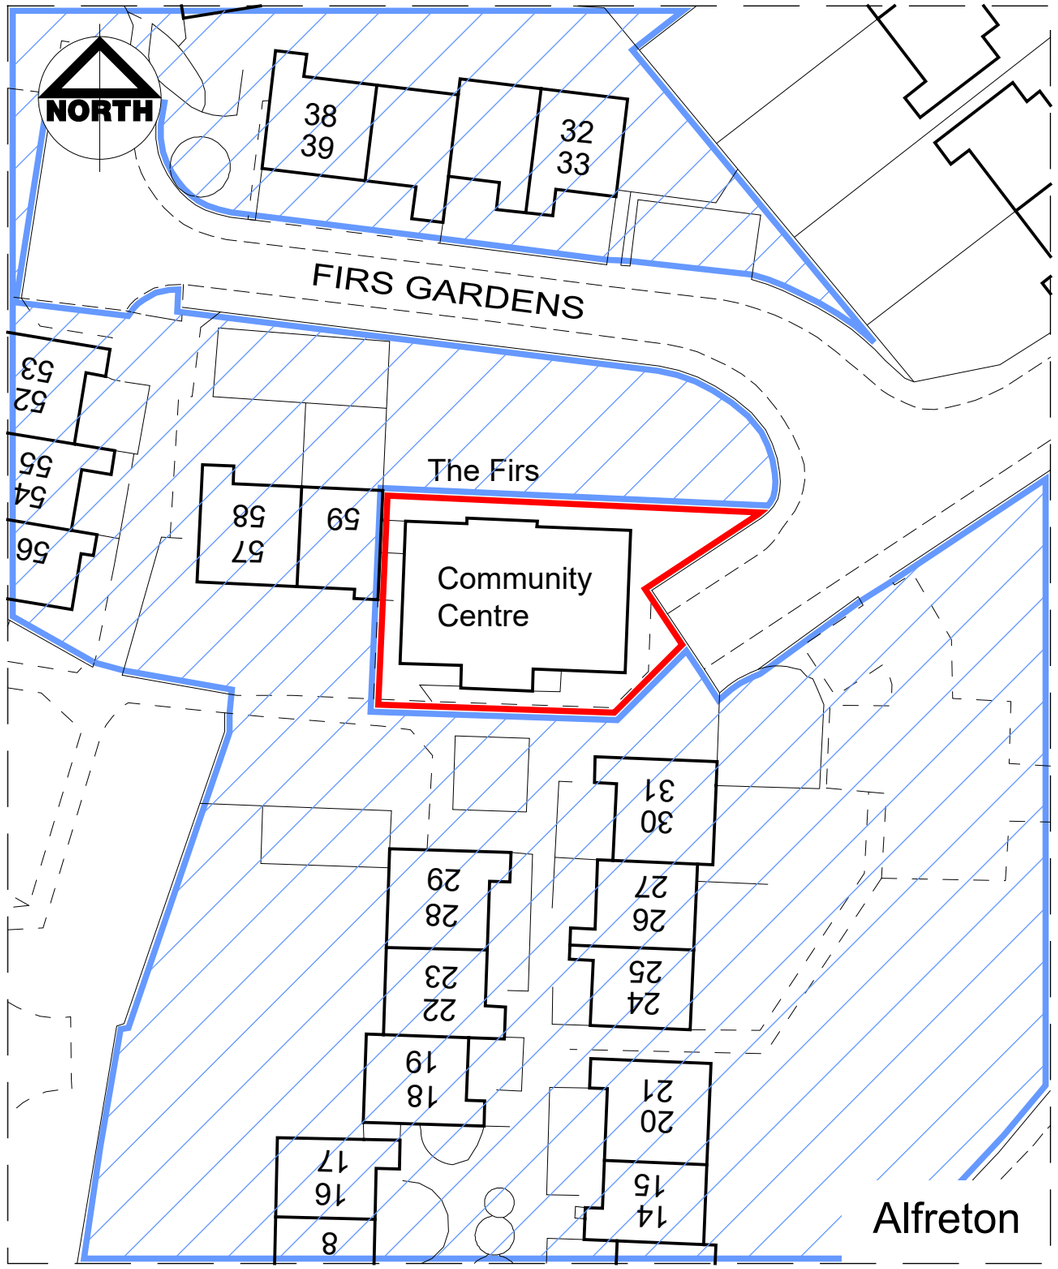


LOCATION PLAN 1:1250

Futures Housing Group

**ASSET MANAGEMENT**

Futures House, Building 435, Argosy Road, Castle Donington, England, DE74 2SA

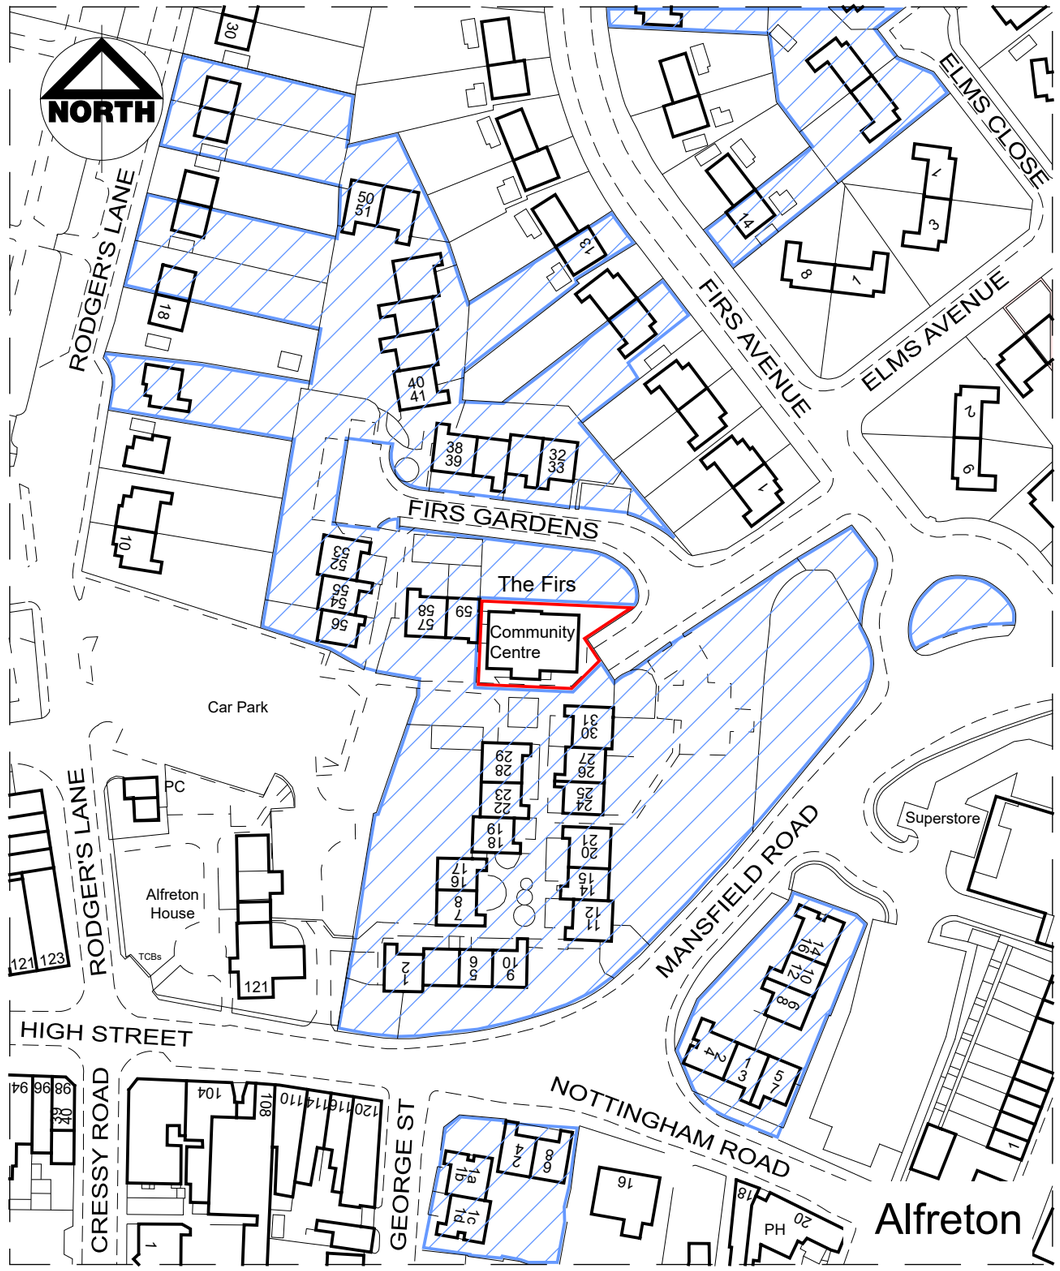Tel : 0300 456 2531
Email : enquiries@futureshg.co.uk
Web : www.futureshg.co.uk

Job Firs House, Alfreton - Replace ground floor windows

Dwg Location Plan/ Block Plan

Drawn : MJ Lewis
Date : Jun 2023
Scale : 1:500 & 1:1250@A3
File : .mkd

Job no : Firs House, Alfreton

Dwg no : 00

Rev