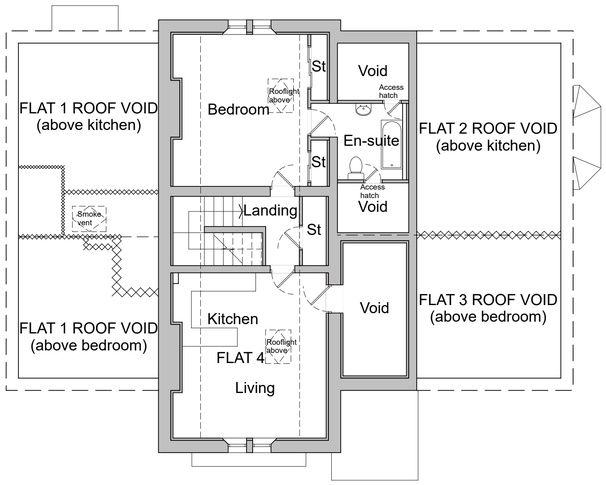

SECOND FLOOR
Flat 4



FRONT ELEVATION (main entrance)



SIDE ELEVATION (side entrance)

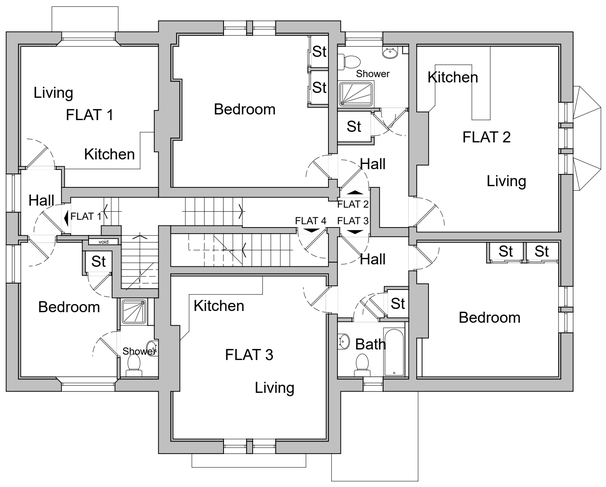

FIRST FLOOR
Flats 1, 2 & 3; Entrance to Flats 4

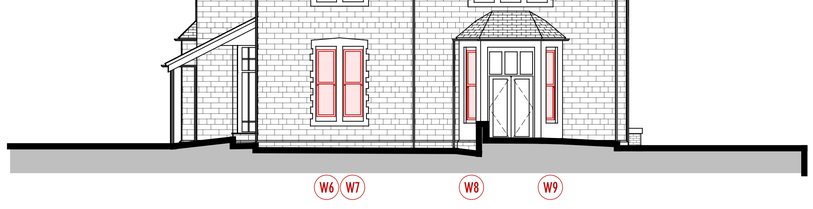

SIDE ELEVATION



REAR ELEVATION

GROUND FLOOR
Entrance to Community Centre; Flats

Futures Housing Group

ASSET MANAGEMENT
Futures House, Building 435, Argosy Road, Castle Donington, England, DE74 2SA
Tel : 0300 456 2531
Email : enquiries@futureshg.co.uk
Web : www.futureshg.co.uk

Drawn : M J Lewis
Date : June 2023
Scale : 1 : 100@A1
File : .mkd

Job no :
Firs House, Alfreton

Job: Firs House, Alfreton - Replace ground floor windows

Dwg: Plans/ Elevations as proposed

Dwg no : 02

Rev