

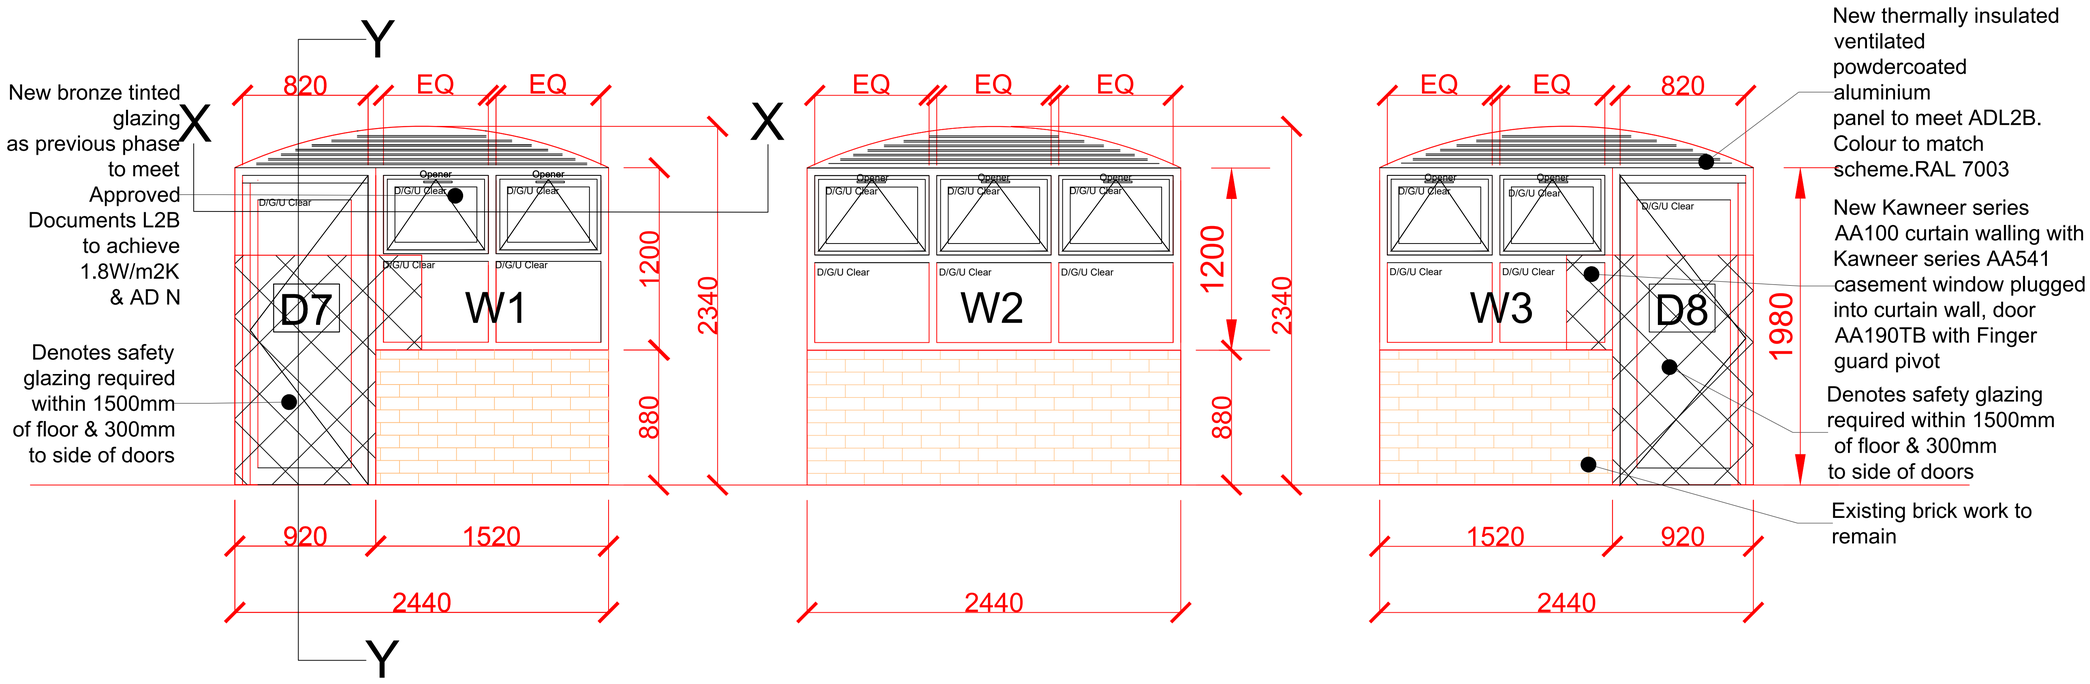



1:20 Proposed Window and Door Elevation

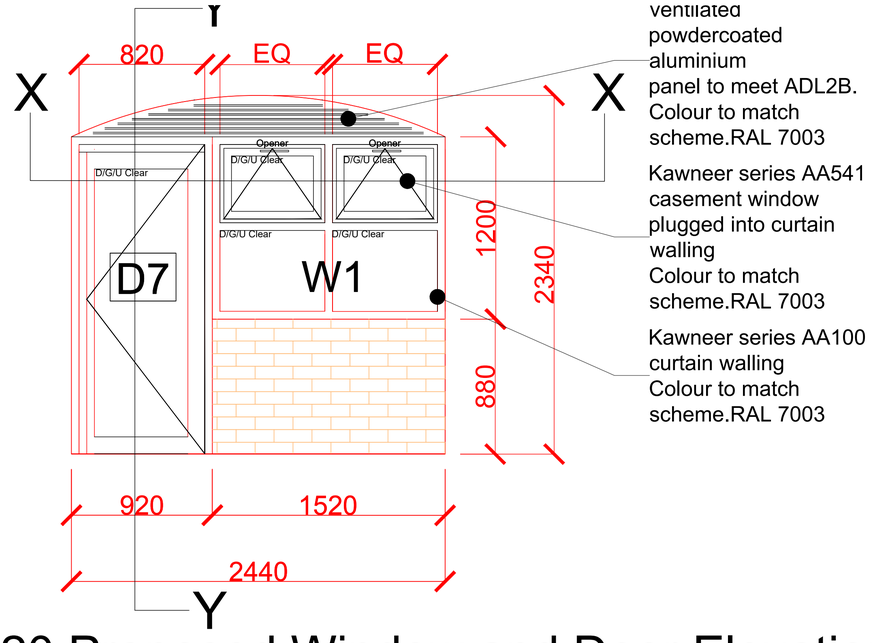

1:20 Proposed Window and Door Elevation

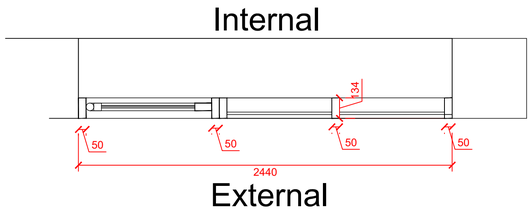

1:20 Proposed Section X-X

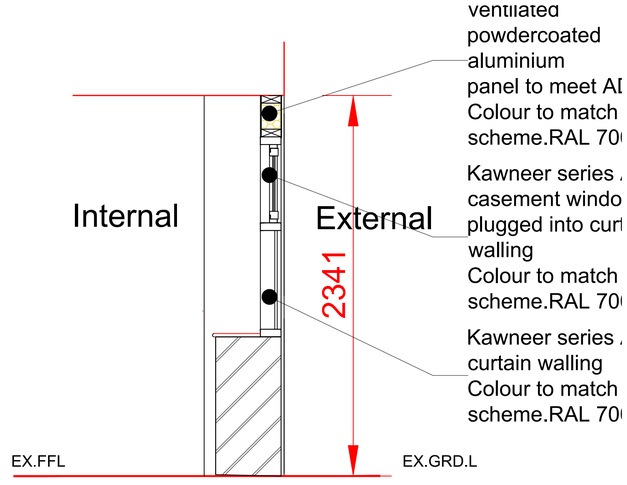

1:20 Proposed Section Y-Y

Disclaimer.
This drawing is to be read in conjunction with all related drawings. Do not scale from this drawing. All dimensions must be checked and verified on site before commencing any work or producing shop drawings.
This drawing is copyright and remains the property of Concertus Design and Property Consultants. When reproducing this drawing for any purpose, please ensure that Concertus is attributed clearly by either using the company logo, or as follows 'Image produced by Concertus Design & Property Consultants Limited'.

REV	DATE	BY	DESCRIPTION	CHKD
A	22-06-23	JWL	Building Control Ammendments	

Concertus
DESIGN & PROPERTY CONSULTANTS
2 Friars Bridge Road - Ipswich - Suffolk - IP1 1RR

Planning/Building Control

Project
Milford Community Primary School
Chevin Road, Milford, Belper
Derbyshire, DE56 0QH

Project Number
521189

Scales
1:20
At A1 Size

Drawing Title
Proposed Window and Door Elevation
D7 and W1

Drawn
JWL

Chkd

Lead Designer
james.longmate@concertus>co.uk

Date
March 2023

email: james.longmate@concertus.co.uk
Tel: 07999043873

Drawing Number
521189-CDP-DR-XX-XX-B-2009A
Project Code - Originator - Volume/System - Level/Location -Type - Role - Element - Number

Drawing Number
521189-CDP-DR-XX-XX-B-2009A