

Ordnance Survey, (c) Crown Copyright 2023. All rights reserved. Licence number 100030994

BENCH
ARCHITECTS

23 TERRACE ROAD
BUXTON
DERBYSHIRE
SK17 6DU
TEL: 01298-23991
info@bencharchitects.co.uk

ARCHITECTURE
HISTORIC BUILDING REPAIR
THE AUTHENTIC INTERIOR

PROJECT:

Lambhouse Barn
Lambhouse Lane
Shottle, Belper
Derbyshire
DE56 2DS

CLIENT:

Chatsworth Settlement Trustees

SUBJECT:

EXISTING
PLOT 8- LAMBHOUSE
SITE PLAN

PLANNING

DRAWING NO:

21223-E-400 Rev C

DATE:

September 2021

Revisions:
A: 22.04.2022 Updated & Issued to Cheshire Woodlands.
B: Draft Planning Issue 06.02.23.
C: Planning Issue 23.03.23.

SCALE:

1:200 @ A3

©This drawing and the building works depicted are the copyright of the Architect and may not be reproduced without written permission.

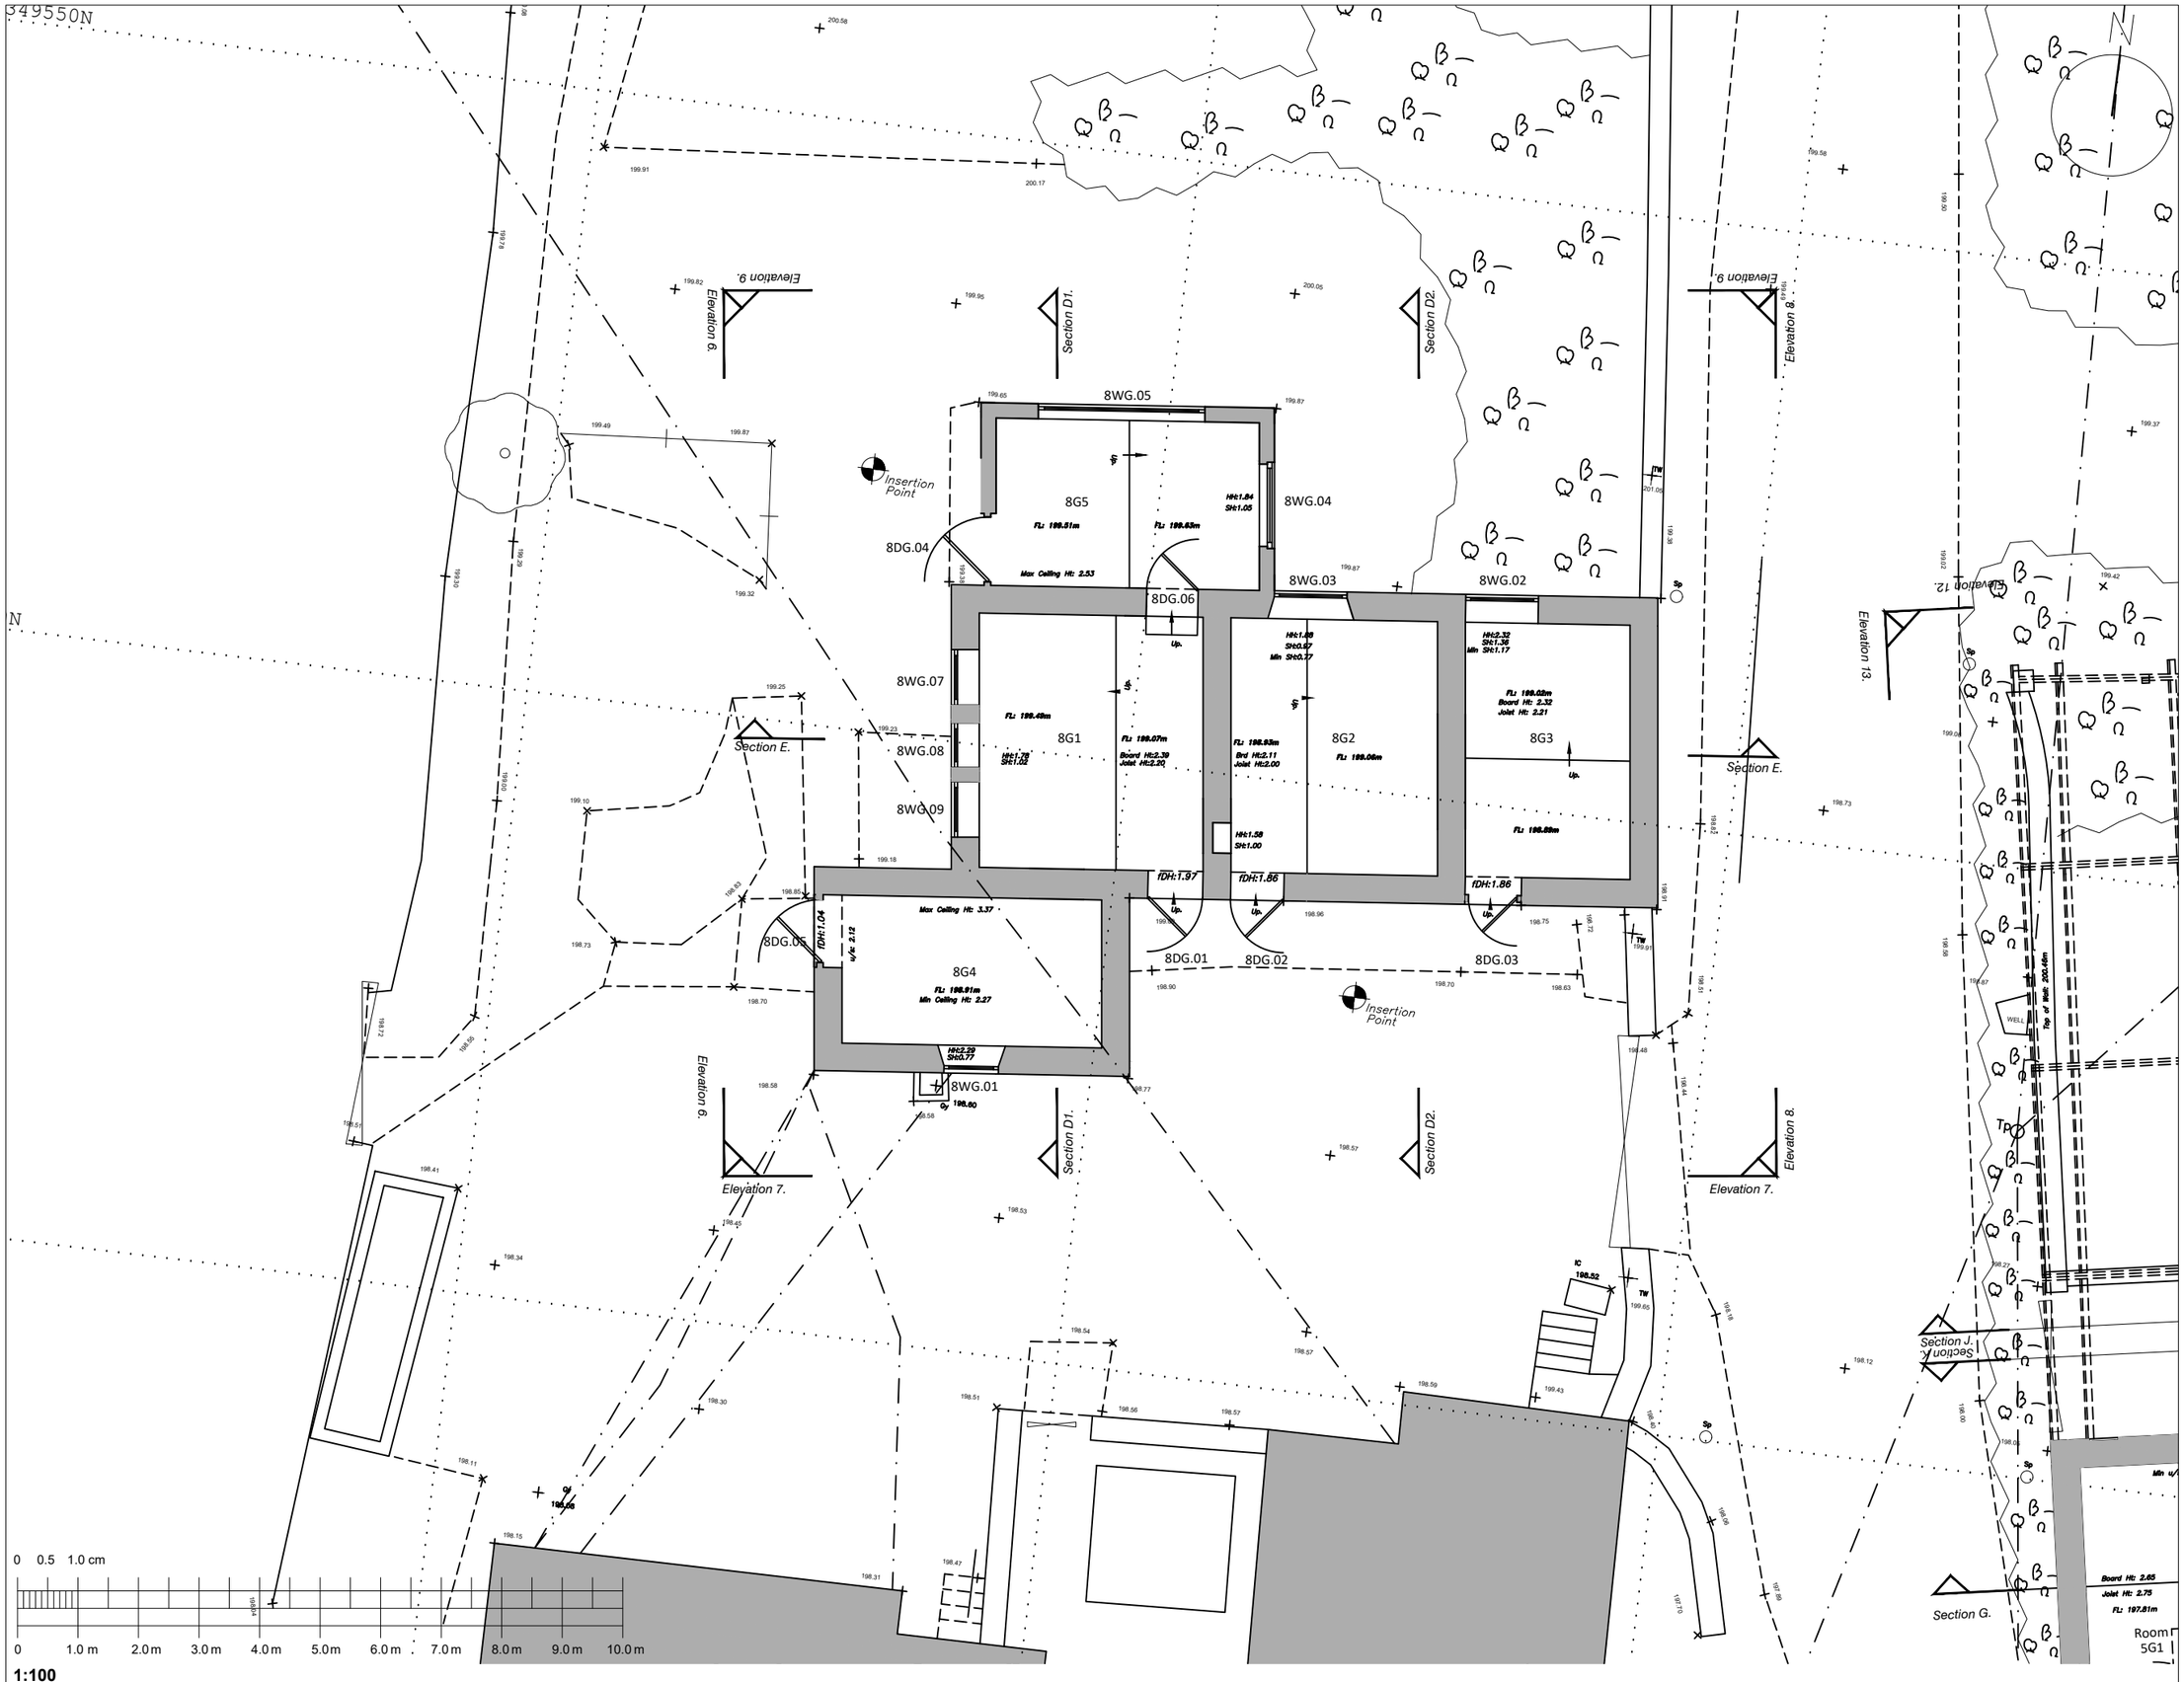

1:100

Ordnance Survey, (c) Crown Copyright 2023. All rights reserved. Licence number 100030994

BENCH
ARCHITECTS

23 TERRACE ROAD
BUXTON
DERBYSHIRE
SK17 6DU
TEL: 01298-23991
info@bencharchitects.co.uk

ARCHITECTURE
HISTORIC BUILDING REPAIR
THE AUTHENTIC INTERIOR

PROJECT:

Lambhouse Barn
Lambhouse Lane
Shottle, Belper
Derbyshire
DE56 2DS

CLIENT:

Chatsworth Settlement
Trustrees

SUBJECT:

EXISTING
PLOT 8- LAMBHOUSE
GROUND FLOOR PLAN

PLANNING

DRAWING NO:

21223-E-401 Rev A

DATE:

September 2021

Revisions:
A: Planning Issue 06.02.23.

SCALE:

1:100 @ A3

©This drawing and the building works depicted are the copyright of the Architect and may not be reproduced without written permission.

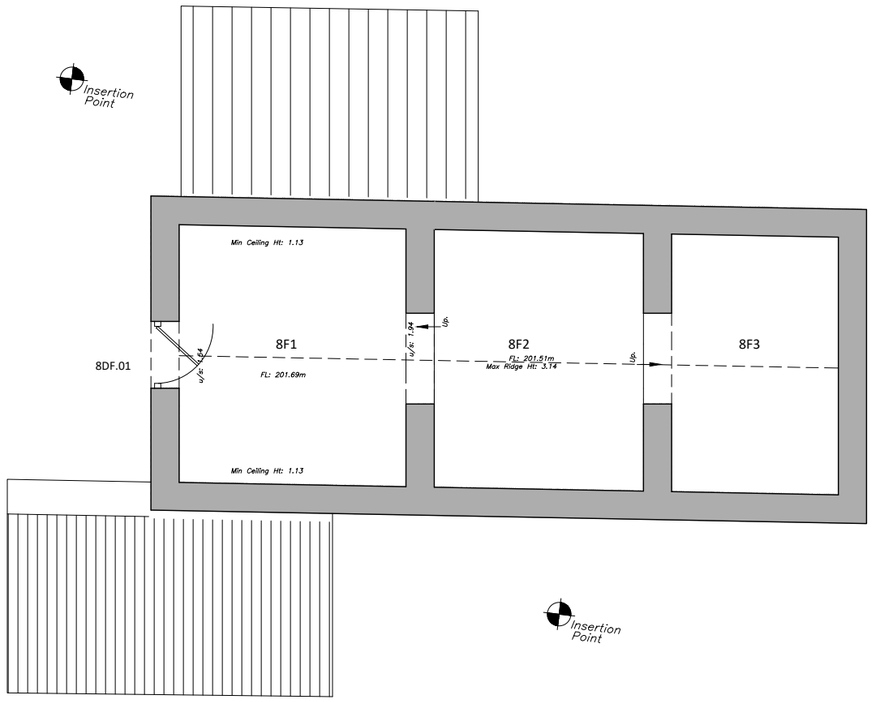

0 0.5 1.0 cm

0 1.0 m 2.0 m 3.0 m 4.0 m 5.0 m 6.0 m 7.0 m 8.0 m 9.0 m 10.0 m

1:100

BENCH
ARCHITECTS

23 TERRACE ROAD
BUXTON
DERBYSHIRE
SK17 6DU
TEL: 01298-23991
info@bencharchitects.co.uk

ARCHITECTURE
HISTORIC BUILDING REPAIR
THE AUTHENTIC INTERIOR

PROJECT:

Lambhouse Barn
Lambhouse Lane
Shottle, Belper
Derbyshire

CLIENT:

Chatsworth Settlement Trustrees

SUBJECT:

EXISTING
PLOT 8- LAMBHOUSE
FIRST FLOOR PLAN

PLANNING

DRAWING NO:

21223-E-402 Rev A

DATE:

September 2021

Revisions:
A: Planning Issue 06.02.23.

SCALE:

1:100 @ A3

©This drawing and the building works depicted are the copyright of the Architect and may not be reproduced without written permission.

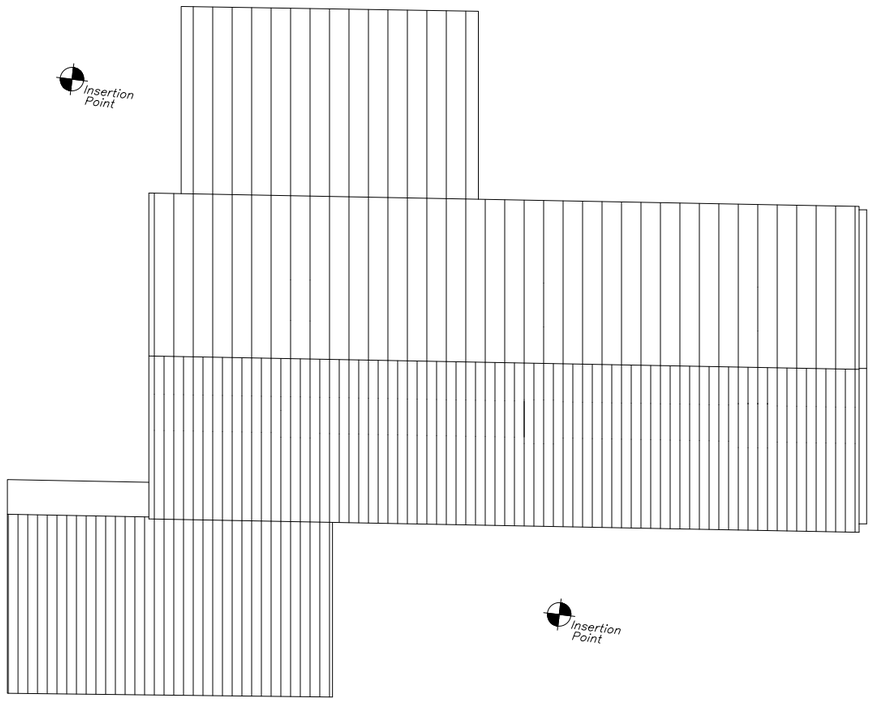

0 0.5 1.0 cm

0 1.0 m 2.0 m 3.0 m 4.0 m 5.0 m 6.0 m 7.0 m 8.0 m 9.0 m 10.0 m

1:100

N

BENCH
ARCHITECTS

23 TERRACE ROAD
BUXTON
DERBYSHIRE
SK17 6DU
TEL: 01298-23991
info@bencharchitects.co.uk

ARCHITECTURE
HISTORIC BUILDING REPAIR
THE AUTHENTIC INTERIOR

PROJECT:

Lambhouse Barn
Lambhouse Lane
Shottle, Belper
Derbyshire

CLIENT:

Chatsworth Settlement
Trustrees

SUBJECT:

EXISTING
PLOT 8- LAMBHOUSE
ROOF PLAN

PLANNING

DRAWING NO:

21223-E-403 Rev A

DATE:

September 2021

Revisions:
A: Planning Issue 06.02.23.

SCALE:

1:100 @ A3

©This drawing and the building works depicted are the copyright of the Architect and may not be reproduced without written permission.

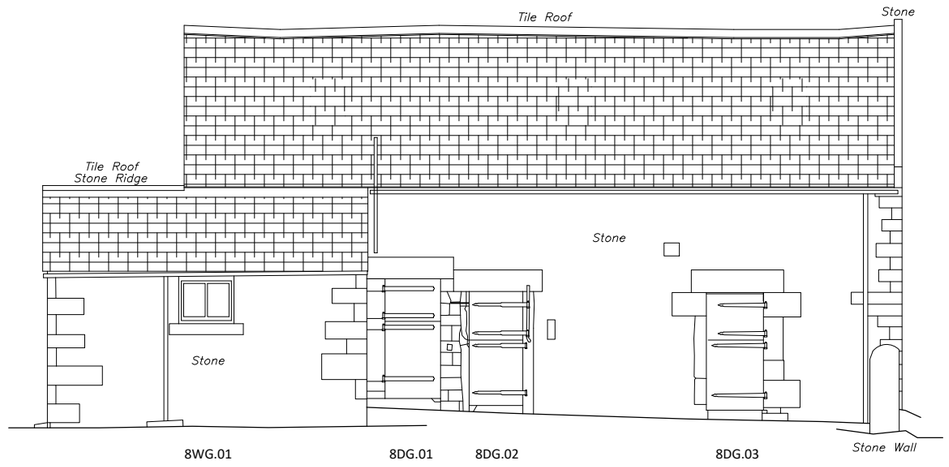

Datum: 195.00m.

Elevation 7.

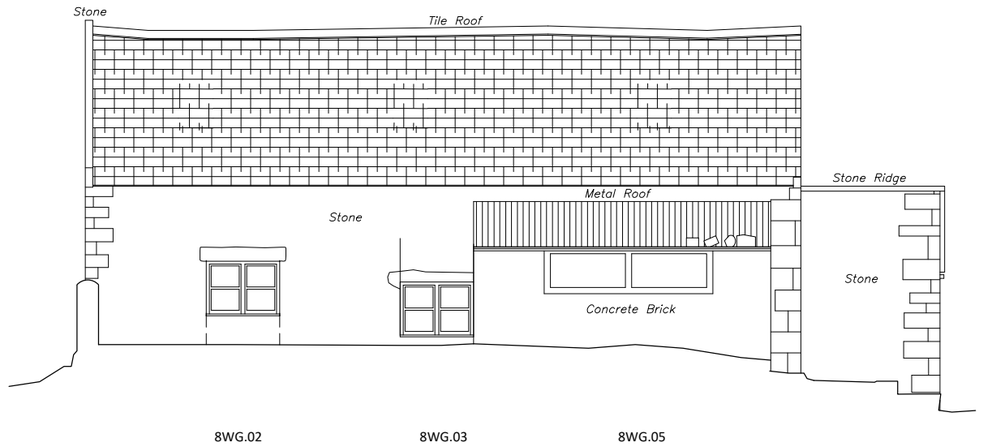

Datum: 195.00m.

Elevation 9.

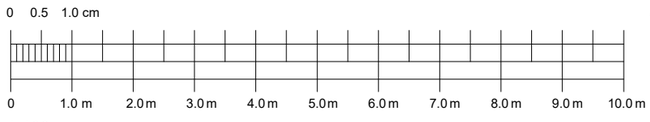

1:100

BENCH
ARCHITECTS

23 TERRACE ROAD
BUXTON
DERBYSHIRE
SK17 6DU
TEL: 01298-23991
info@bencharchitects.co.uk

ARCHITECTURE
HISTORIC BUILDING REPAIR
THE AUTHENTIC INTERIOR

PROJECT:

Lambhouse Barn
Lambhouse Lane
Shottle, Belper
Derbyshire
DE56 2DS

CLIENT:

Chatsworth Settlement
Trustrees

SUBJECT:

EXISTING
PLOT 8- LAMBHOUSE
SOUTH ELEVATION 7 &
NORTH ELEVATION 9

PLANNING

DRAWING NO:

21223-E-420 Rev B

DATE:

September 2021

Revisions:
A: Issue to Engineer (elevations 9+7 moved to one drawing) 10.05.22.
B: Planning Issue 06.02.23.

SCALE:

1:100 @ A3

©This drawing and the building works depicted are the copyright of the Architect and may not be reproduced without written permission.

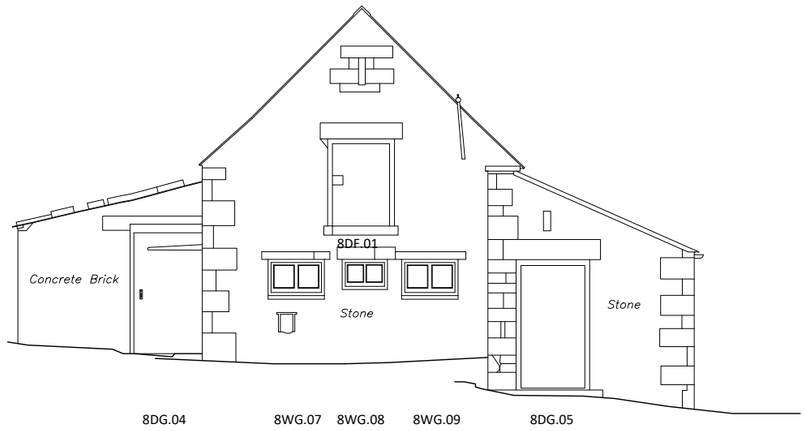

Datum: 195.00m.

Elevation 6.

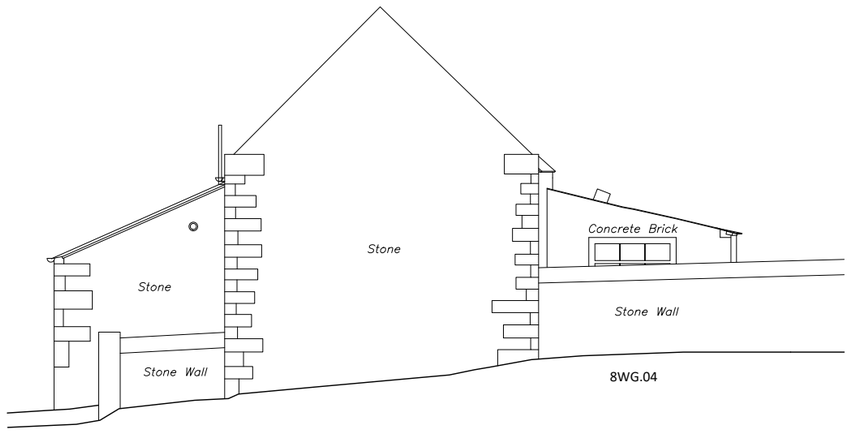

Datum: 195.00m.

Elevation 8.

0 0.5 1.0 cm

0 1.0 m 2.0 m 3.0 m 4.0 m 5.0 m 6.0 m 7.0 m 8.0 m 9.0 m 10.0 m

1:100

BENCH
ARCHITECTS

23 TERRACE ROAD
BUXTON
DERBYSHIRE
SK17 6DU
TEL: 01298-23991
info@bencharchitects.co.uk

ARCHITECTURE
HISTORIC BUILDING REPAIR
THE AUTHENTIC INTERIOR

PROJECT:

Lambhouse Barn
Lambhouse Lane
Shottle, Belper
Derbyshire

CLIENT:

Chatsworth Settlement
Trustrees

SUBJECT:

EXISTING
PLOT 8- LAMBHOUSE
WEST ELEVATION 6 &
EAST ELEVATION 8

PLANNING

DRAWING NO:

21223-E-421 Rev B

DATE:

September 2021

Revisions:
A: Issue to Engineer (elevations 6+8 moved to one drawing) 10.05.22.
B: Planning Issue 06.02.23.

SCALE:

1:100 @ A3

©This drawing and the building works depicted are the copyright of the Architect and may not be reproduced without written permission.

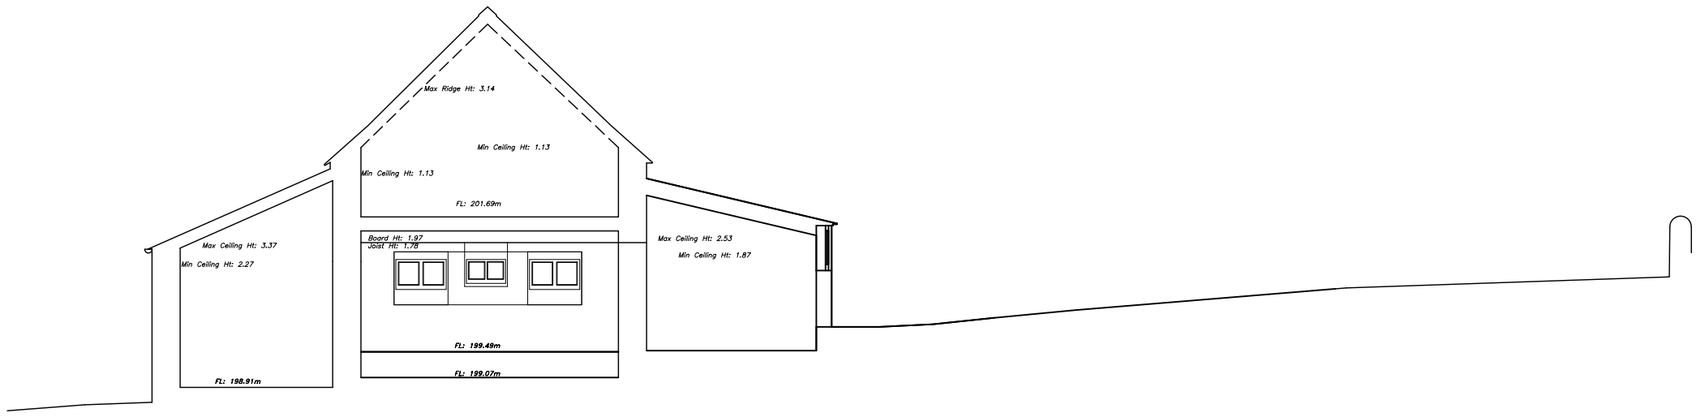

Datum: 195.00m.
Section D1.

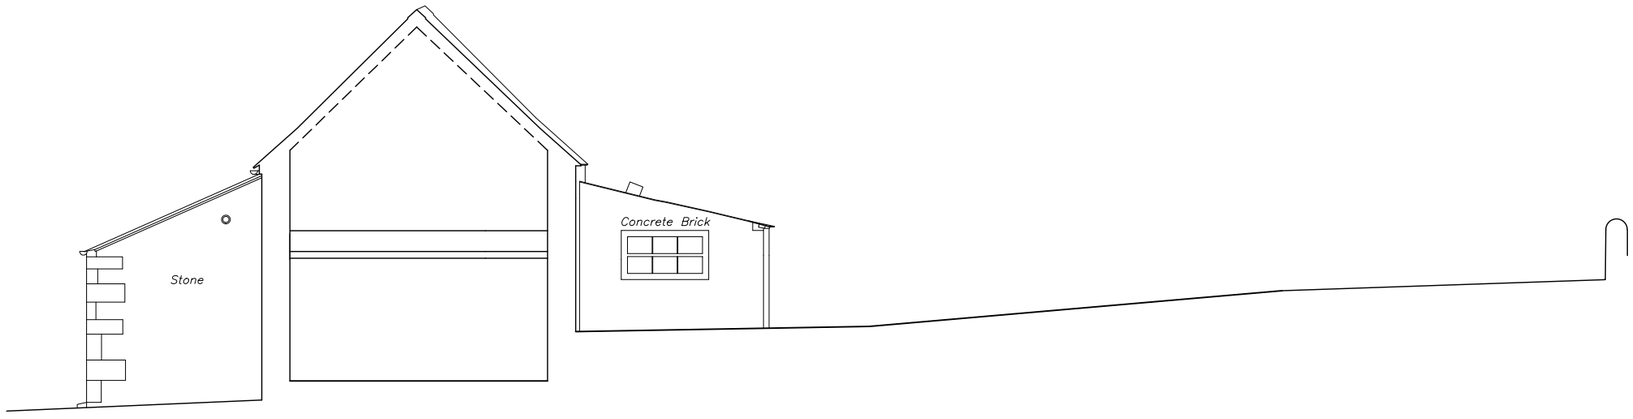

Datum: 195.00m.
Section D2.

0 0.5 1.0 cm

0 1.0 m 2.0 m 3.0 m 4.0 m 5.0 m 6.0 m 7.0 m 8.0 m 9.0 m 10.0 m

1:100

BENCH
ARCHITECTS

23 TERRACE ROAD
BUXTON
DERBYSHIRE
SK17 6DU
TEL: 01298-23991
info@bencharchitects.co.uk

ARCHITECTURE
HISTORIC BUILDING REPAIR
THE AUTHENTIC INTERIOR

PROJECT:

Lambhouse Barn
Lambhouse Lane
Shottle, Belper
Derbyshire

CLIENT:

Chatsworth Settlement
Trustrees

SUBJECT:

EXISTING
PLOT 8- LAMBHOUSE
SECTIONS D1 & D2

PLANNING

DRAWING NO:

21223-E-461 Rev A

DATE:

September 2021

Revisions: Issue to
Engineer (Drawing number
updated) 10.05.22.
A: Planning Issue 06.02.23.

SCALE:

1:100 @ A3

©This drawing and the building works depicted are the copyright of the Architect and may not be reproduced without written permission.

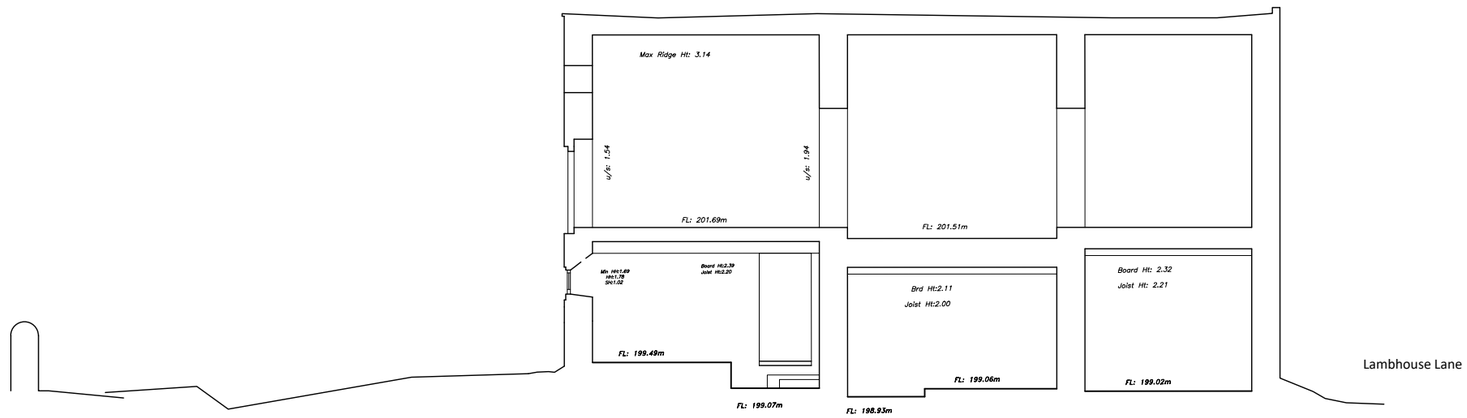

Datum: 195.00m.

Section E.

0 0.5 1.0 cm

0 1.0 m 2.0 m 3.0 m 4.0 m 5.0 m 6.0 m 7.0 m 8.0 m 9.0 m 10.0 m

1:100

BENCH
ARCHITECTS

23 TERRACE ROAD
BUXTON
DERBYSHIRE
SK17 6DU
TEL: 01298-23991
info@bencharchitects.co.uk

ARCHITECTURE
HISTORIC BUILDING REPAIR
THE AUTHENTIC INTERIOR

PROJECT:

Lambhouse Barn
Lambhouse Lane
Shottle, Belper
Derbyshire

CLIENT:

Chatsworth Settlement Trustrees

SUBJECT:

EXISTING
PLOT 8- LAMBHOUSE
SECTION E

PLANNING

DRAWING NO:

21223-E-462 Rev A

DATE:

September 2021

Revisions: Issue to Engineer (Drawing number updated) 10.05.22.
A: Planning Issue 06.02.23.

SCALE:

1:100 @ A3

©This drawing and the building works depicted are the copyright of the Architect and may not be reproduced without written permission.