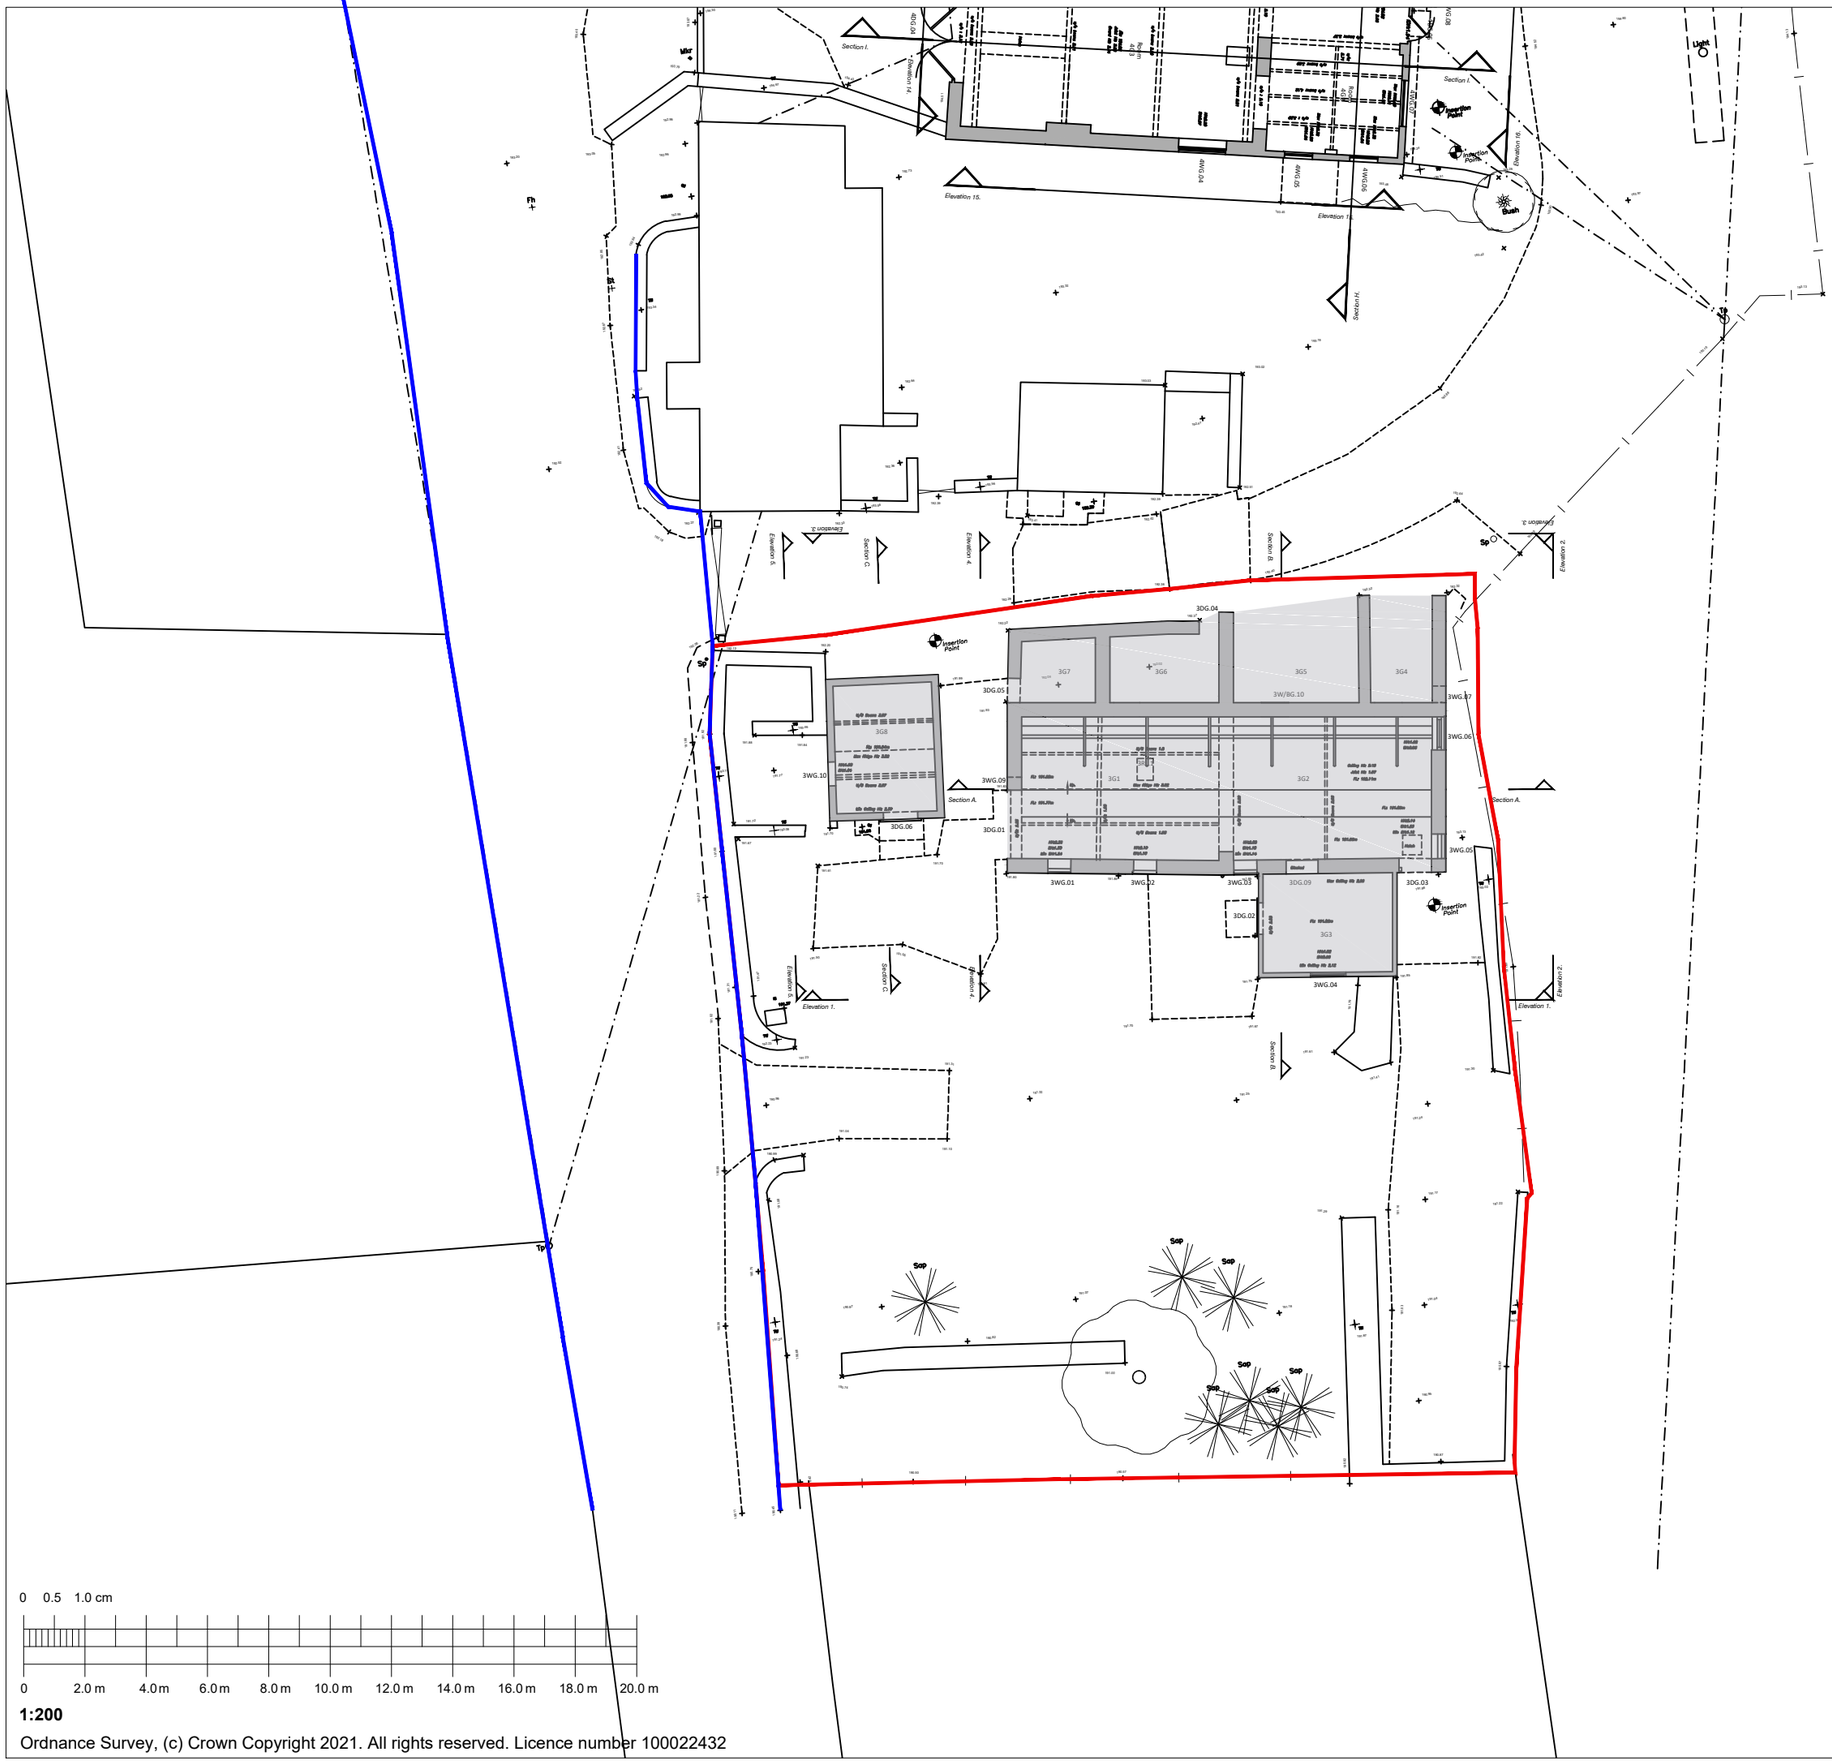

Ordnance Survey, (c) Crown Copyright 2021. All rights reserved. Licence number 100022432

BENCH
ARCHITECTS

23 TERRACE ROAD
BUXTON
DERBYSHIRE
SK17 6DU
TEL: 01298-23991
info@bencharchitects.co.uk

ARCHITECTURE
HISTORIC BUILDING REPAIR
THE AUTHENTIC INTERIOR

PROJECT:

Lammas House
Lambhouse Lane
Shottle, Belper
Derbyshire
DE56 2DS

CLIENT:

Chatsworth Settlement
Trustrees

SUBJECT:

EXISTING
PLOT 3- LAMMAS HOUSE
GROUND FLOOR PLAN

PLANNING

DRAWING NO:

21223-E-100 Rev C

DATE:

September 2021

Revisions:
A: Updated and Issued to Cheshire Woodlands 22.04.22.
B: Draft Planning Issue 06.02.23.
C: Planning Issue 23.06.23.

SCALE:

1:200 @ A3

©This drawing and the building works depicted are the copyright of the Architect and may not be reproduced without written permission.