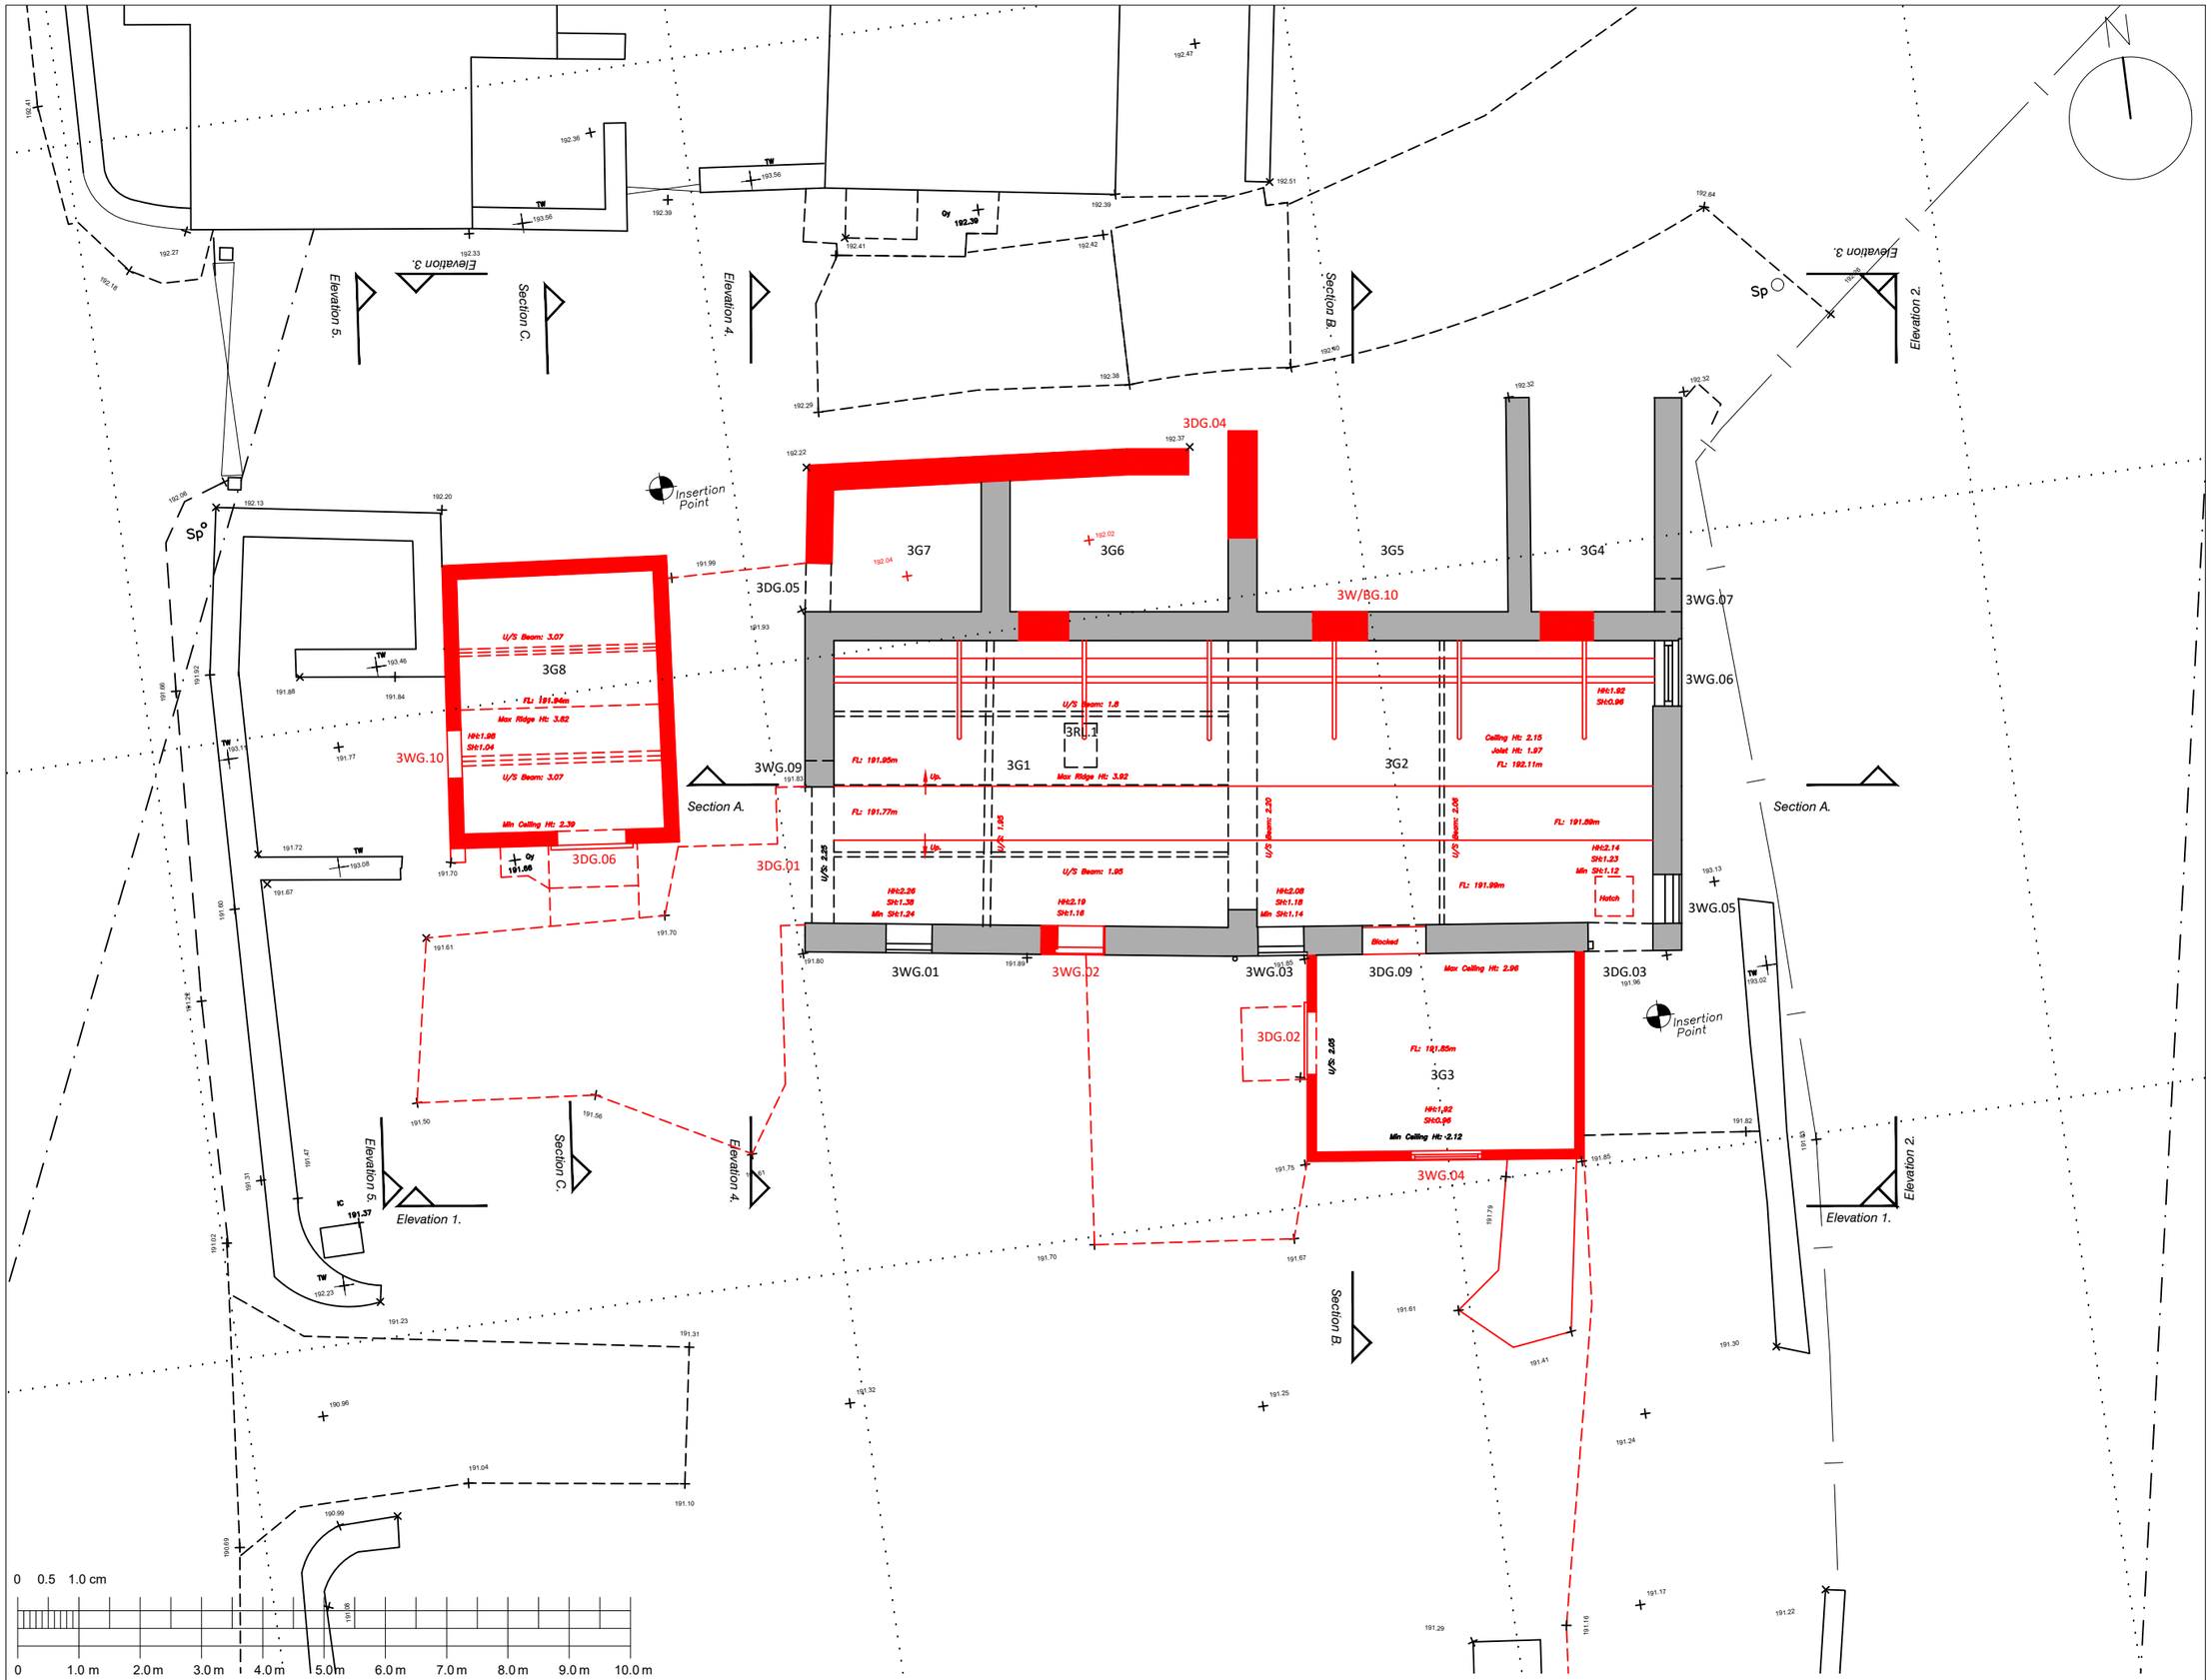

1:100

Ordnance Survey, (c) Crown Copyright 2021. All rights reserved. Licence number 100022432

BENCH
ARCHITECTS

23 TERRACE ROAD
BUXTON
DERBYSHIRE
SK17 6DU
TEL: 01298-23991
info@bencharchitects.co.uk

ARCHITECTURE
HISTORIC BUILDING REPAIR
THE AUTHENTIC INTERIOR

PROJECT:

Lammas House
Lambhouse Lane
Shottle, Belper
Derbyshire
DE56 2DS

CLIENT:

Chatsworth Settlement Trustrees

SUBJECT:

ALTERATIONS & DEMOLITION
PLOT 3- LAMMAS HOUSE
GROUND FLOOR PLAN

PLANNING

DRAWING NO:

21223-D-600 Rev A

DATE:

July 2022

Revisions:
A: Planning Issue 06.02.23.

SCALE:

1:100 @ A3

©This drawing and the building works depicted are the copyright of the Architect and may not be reproduced without written permission.

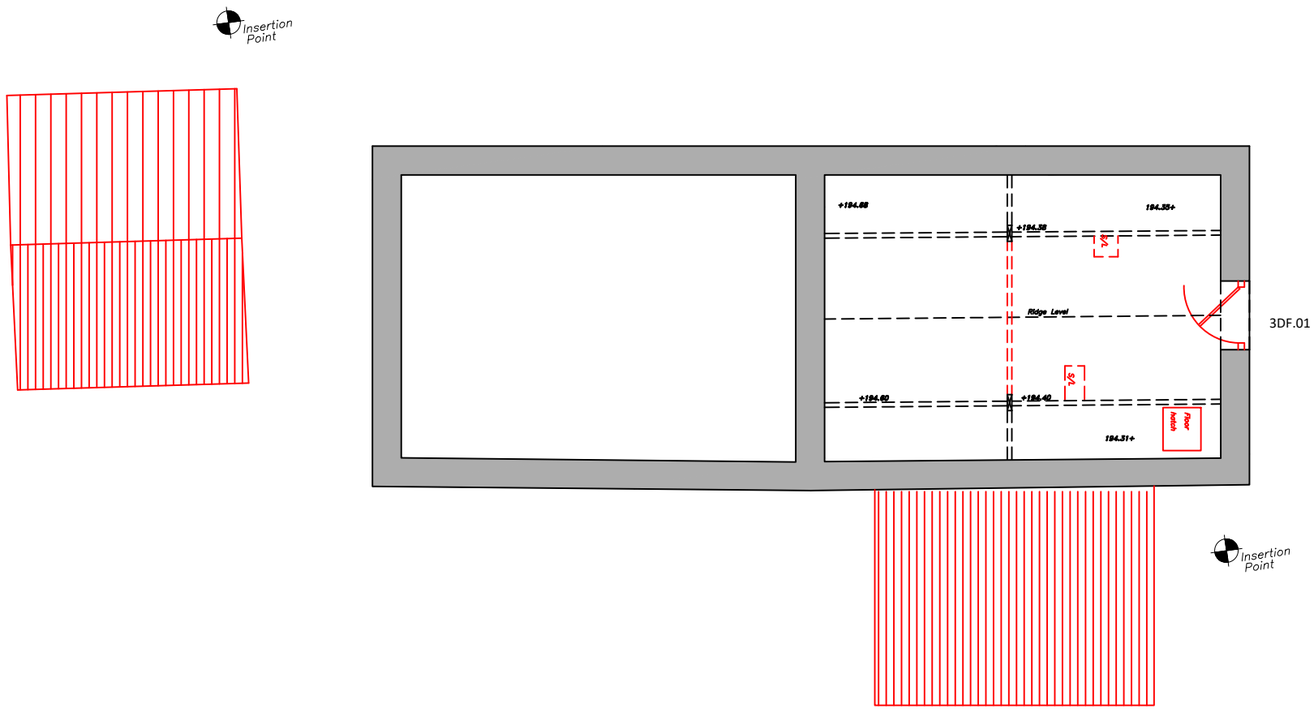

0 0.5 1.0 cm

0 1.0 m 2.0 m 3.0 m 4.0 m 5.0 m 6.0 m 7.0 m 8.0 m 9.0 m 10.0 m

1:100

N

BENCH
ARCHITECTS

23 TERRACE ROAD
BUXTON
DERBYSHIRE
SK17 6DU
TEL: 01298-23991
info@bencharchitects.co.uk

ARCHITECTURE
HISTORIC BUILDING REPAIR
THE AUTHENTIC INTERIOR

PROJECT:

Lammas House
Lambhouse Lane
Shottle, Belper
Derbyshire

CLIENT:

Chatsworth Settlement
Trustrees

SUBJECT:

ALTERATIONS &
DEMOLITION
PLOT 3- LAMMAS HOUSE
FIRST FLOOR PLAN

PLANNING

DRAWING NO:

21223-D-601 Rev A

DATE:

July 2022

Revisions:
A: Planning Issue 06.02.23.

SCALE:

1:100 @ A3

©This drawing and the building works depicted are the copyright of the Architect and may not be reproduced without written permission.

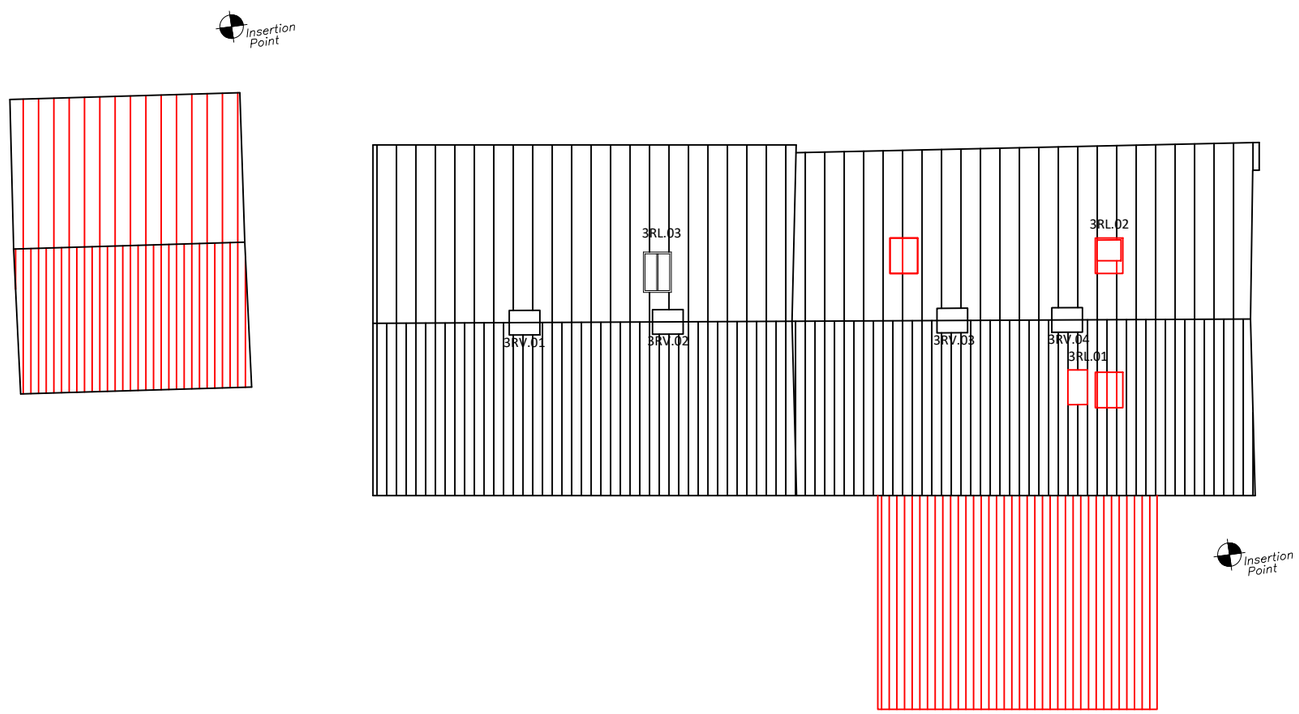

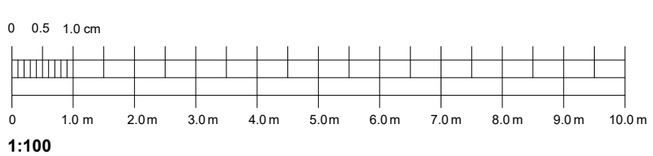

1:100

BENCH
ARCHITECTS

23 TERRACE ROAD
BUXTON
DERBYSHIRE
SK17 6DU
TEL: 01298-23991
info@bencharchitects.co.uk

ARCHITECTURE
HISTORIC BUILDING REPAIR
THE AUTHENTIC INTERIOR

PROJECT:

Lammas House
Lambhouse Lane
Shottle, Belper
Derbyshire

CLIENT:

Chatsworth Settlement
Trustrees

SUBJECT:

ALTERATIONS &
DEMOLITION
PLOT 3- LAMMAS HOUSE
ROOF PLAN

PLANNING

DRAWING NO:

21223-D-602 Rev A

DATE:

July 2022

Revisions:
A: Planning Issue 06.02.23.

SCALE:

1:100 @ A3

©This drawing and the building works depicted are the copyright of the Architect and may not be reproduced without written permission.

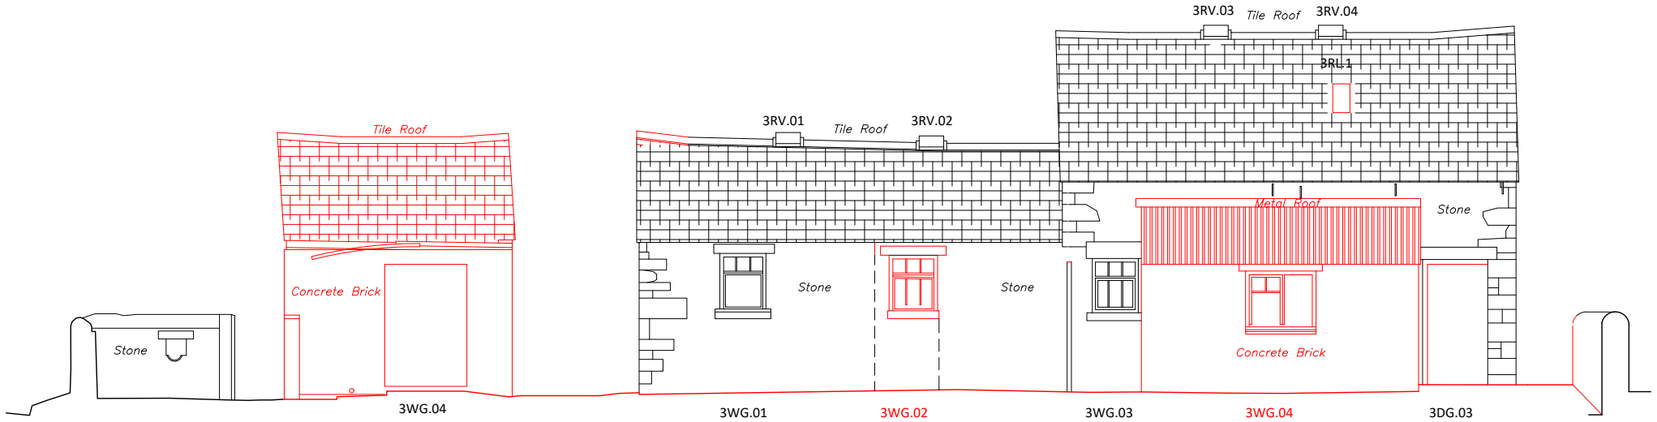

Datum: 190.00m.

Elevation 1.

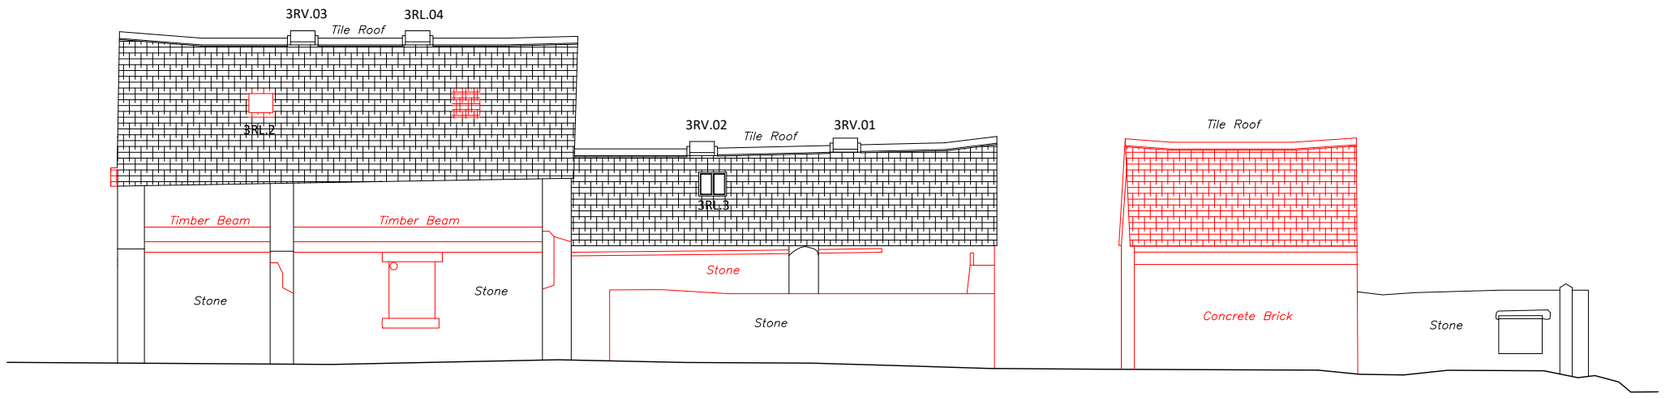

Datum: 190.00m.

Elevation 3.

0 0.5 1.0 cm

0 1.0 m 2.0 m 3.0 m 4.0 m 5.0 m 6.0 m 7.0 m 8.0 m 9.0 m 10.0 m

1:100

BENCH
ARCHITECTS

23 TERRACE ROAD
BUXTON
DERBYSHIRE
SK17 6DU
TEL: 01298-23991
info@bencharchitects.co.uk

ARCHITECTURE
HISTORIC BUILDING REPAIR
THE AUTHENTIC INTERIOR

PROJECT:

Lammas House
Lambhouse Lane
Shottle, Belper
Derbyshire
DE56 2DS

CLIENT:

Chatsworth Settlement
Trustrees

SUBJECT:

ALTERATIONS &
DEMOLITION
PLOT 3- LAMMAS HOUSE
ELEVATIONS SOUTH 1 &
NORTH 3

PLANNING

DRAWING NO:

21223-D-610 Rev A

DATE:

July 2022

Revisions:
A: Planning Issue 06.02.23.

SCALE:

1:100 @ A3

©This drawing and the building works depicted are the copyright of the Architect and may not be reproduced without written permission.

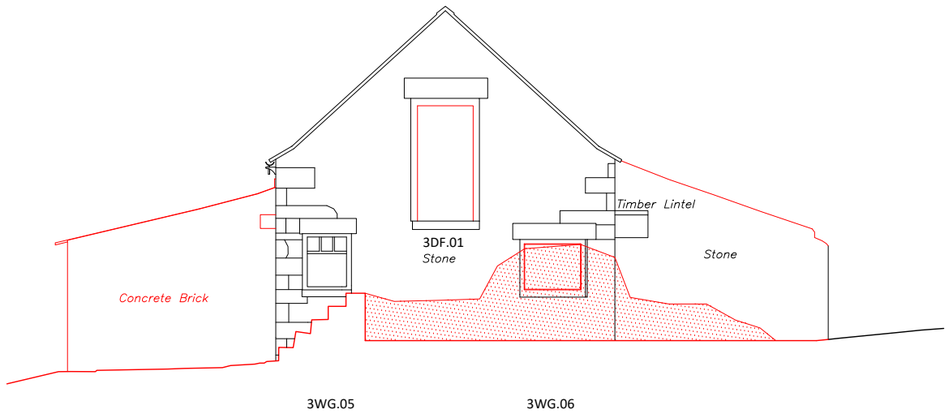

Datum: 190.00m.

Elevation 2.

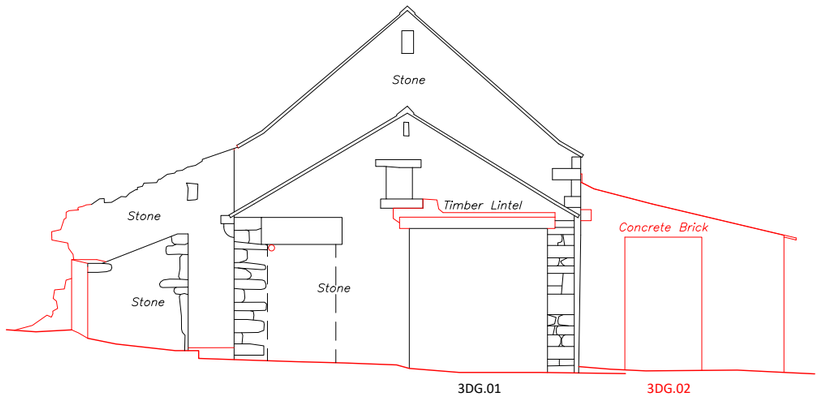

Datum: 190.00m.

Elevation 4.

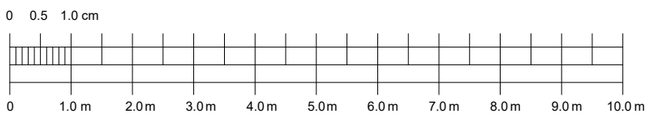

1:100

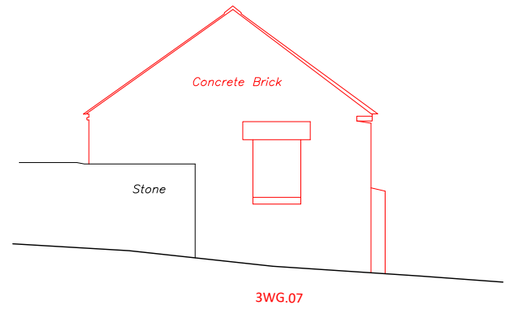

Datum: 190.00m.

Elevation 5.

BENCH
ARCHITECTS

23 TERRACE ROAD
BUXTON
DERBYSHIRE
SK17 6DU
TEL: 01298-23991
info@bencharchitects.co.uk

ARCHITECTURE
HISTORIC BUILDING REPAIR
THE AUTHENTIC INTERIOR

PROJECT:

Lammas House
Lambhouse Lane
Shottle, Belper
Derbyshire
DE56 2DS

CLIENT:

Chatsworth Settlement
Trustrees

SUBJECT:

ALTERATIONS &
DEMOLITION
PLOT 3- LAMMAS HOUSE
ELEVATIONS EAST 2, WEST
4 & 5

PLANNING

DRAWING NO:

21223-D-611 Rev A

DATE:

July 2022

Revisions:
A: Planning Issue 06.02.23.

SCALE:

1:100 @ A3

©This drawing and the building works depicted are the copyright of the Architect and may not be reproduced without written permission.

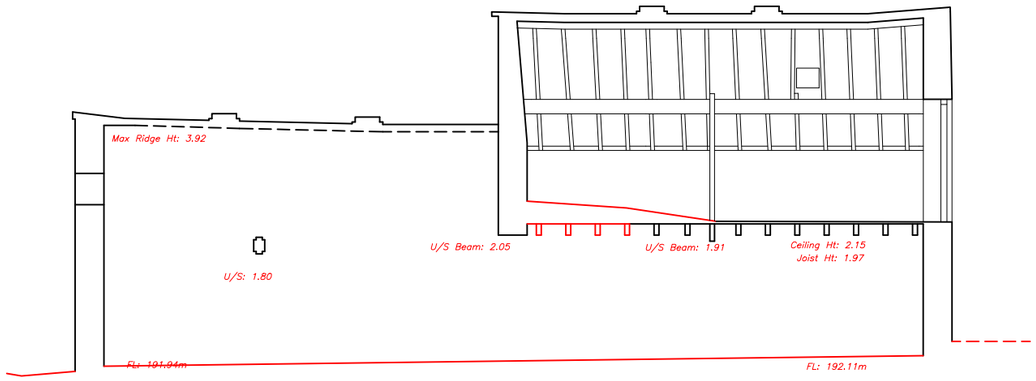

Datum: 190.00m.
Section A.

Datum: 190.00m.
Section B.

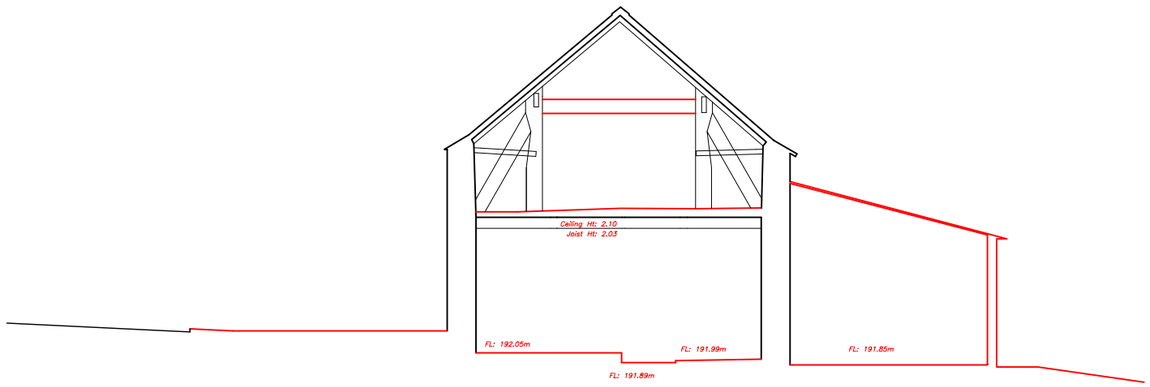

Datum: 190.00m.
Section B.

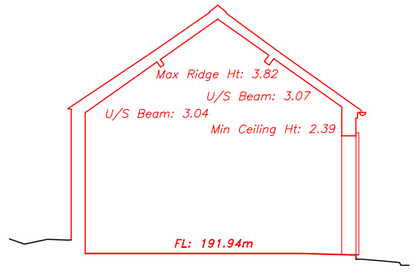

Datum: 190.00m.
Section C.

0 0.5 1.0 cm

0 1.0 m 2.0 m 3.0 m 4.0 m 5.0 m 6.0 m 7.0 m 8.0 m 9.0 m 10.0 m

1:100

BENCH
ARCHITECTS

23 TERRACE ROAD
BUXTON
DERBYSHIRE
SK17 6DU
TEL: 01298-23991
info@bencharchitects.co.uk

ARCHITECTURE
HISTORIC BUILDING REPAIR
THE AUTHENTIC INTERIOR

PROJECT:

Lammas House
Lambhouse Lane
Shottle, Belper
Derbyshire
DE56 2DS

CLIENT:

Chatsworth Settlement
Trustrees

SUBJECT:

ALTERATIONS &
DEMOLITION
PLOT 3- LAMMAS HOUSE
SECTIONS A, B & C

PLANNING

DRAWING NO:

21223-D-620 Rev A

DATE:

July 2022

Revisions:
A: Planning Issue 06.02.23.

SCALE:

1:100 @ A3

©This drawing and the building works depicted are the copyright of the Architect and may not be reproduced without written permission.