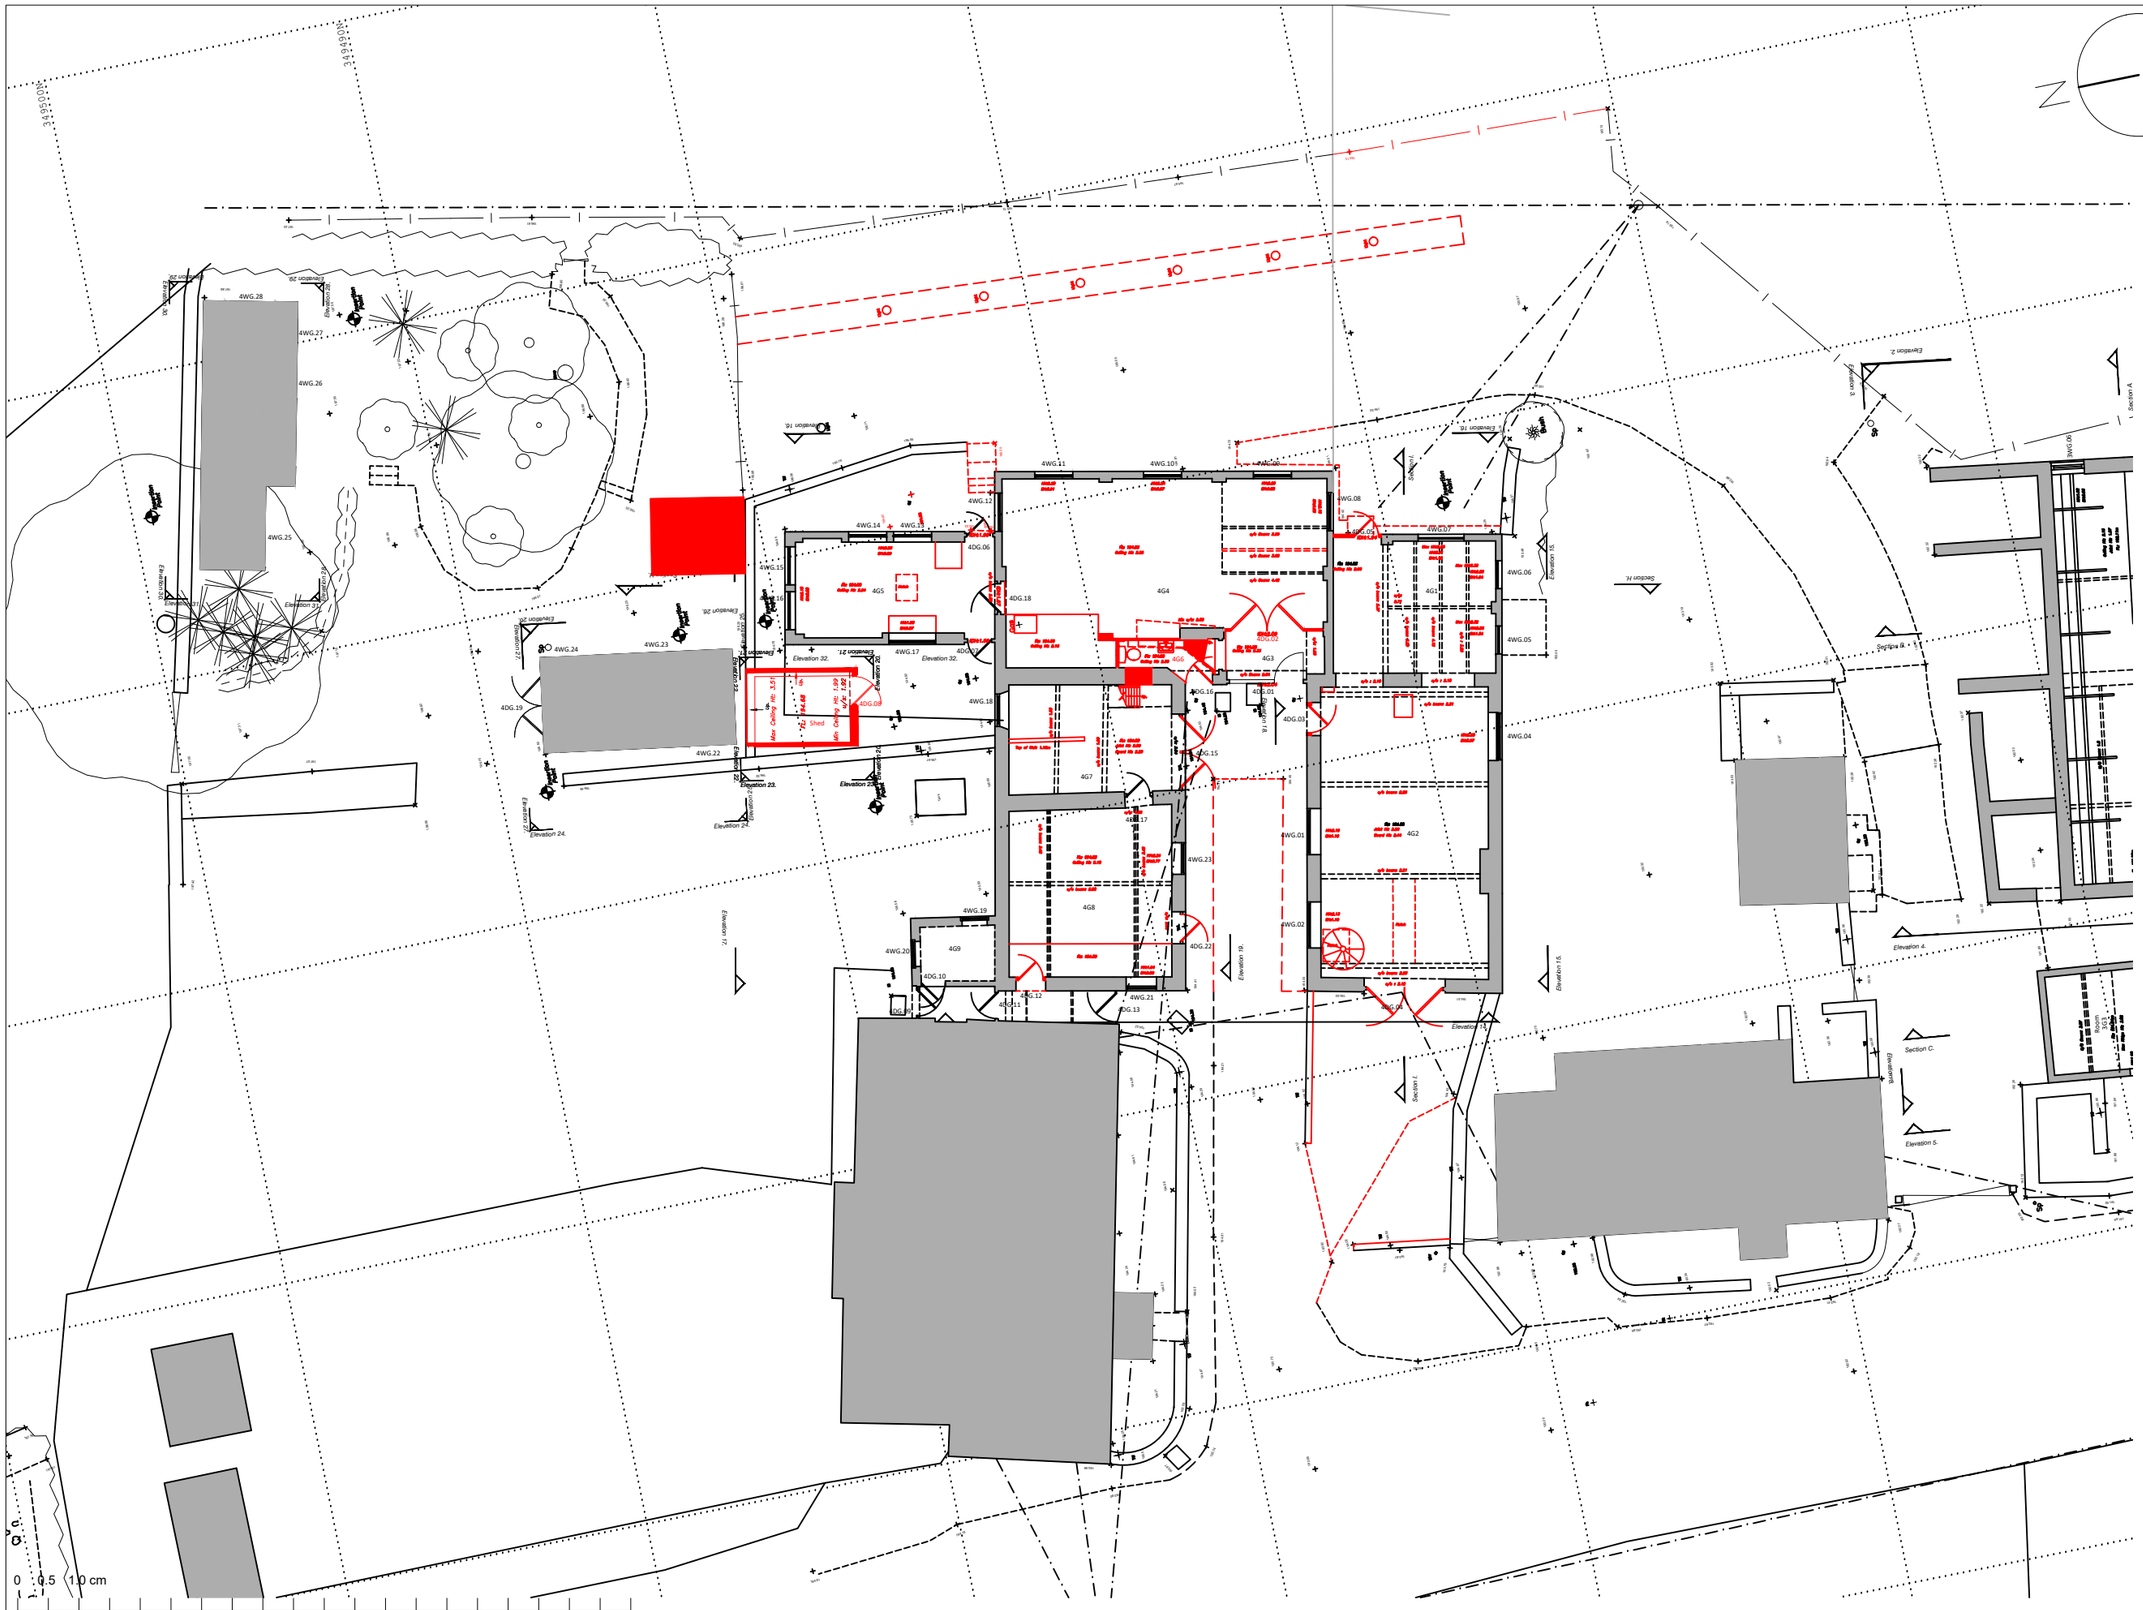

Ordnance Survey, (c) Crown Copyright 2023. All rights reserved. Licence number 100030994

BENCH
ARCHITECTS

23 TERRACE ROAD
BUXTON
DERBYSHIRE
SK17 6DU
TEL: 01298-23991
info@bencharchitects.co.uk

ARCHITECTURE
HISTORIC BUILDING REPAIR
THE AUTHENTIC INTERIOR

PROJECT:

The Chatsworth Workshops
Lambhouse Lane
Shottle, Belper
Derbyshire
DE56 2DS

CLIENT:

Chatsworth Settlement
Trustrees

SUBJECT:

ALTERATIONS &
DEMOLITION
PLOT 4-THE CHATSWORTH
WORKSHOP
GROUND FLOOR PLAN

PLANNING

DRAWING NO:

21223-D-700 Rev A

DATE:

July 2022

Revisions:

SCALE:

1:200 @ A3

©This drawing and the building works depicted are the copyright of the Architect and may not be reproduced without written permission.

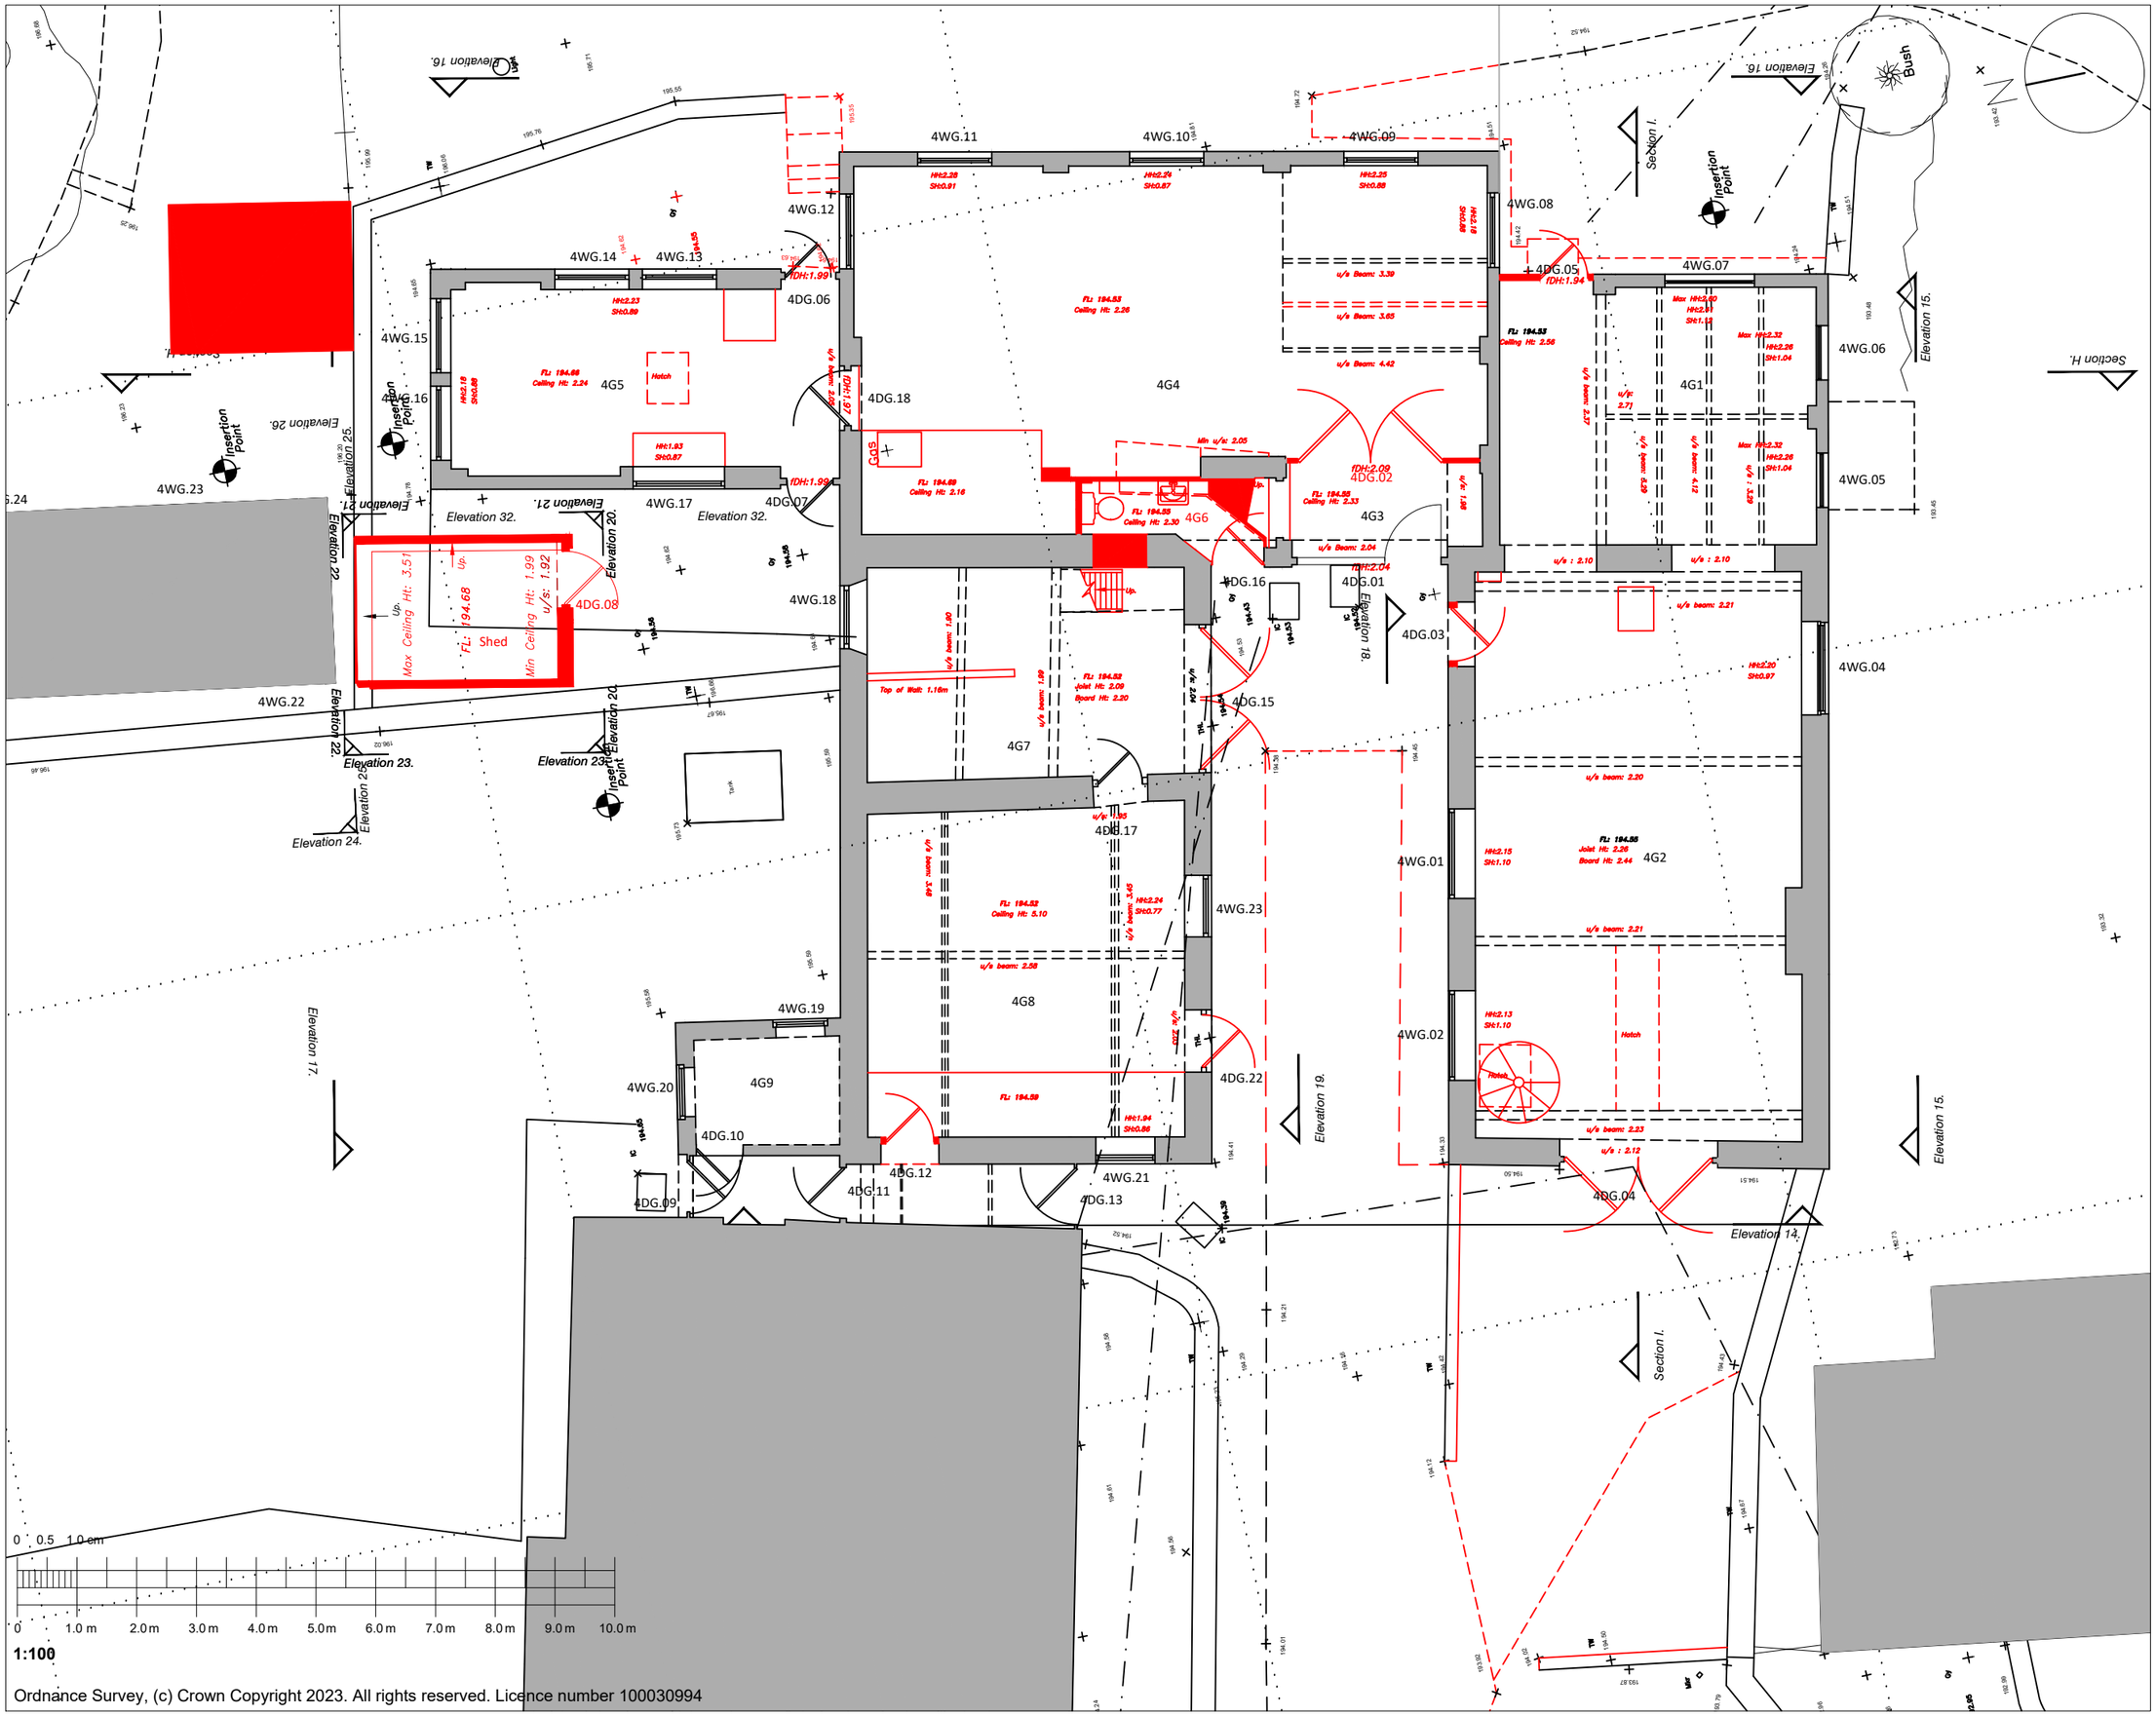

Ordnance Survey, (c) Crown Copyright 2023. All rights reserved. Licence number 100030994

BENCH
ARCHITECTS

23 TERRACE ROAD
BUXTON
DERBYSHIRE
SK17 6DU
TEL: 01298-23991
info@bencharchitects.co.uk

ARCHITECTURE
HISTORIC BUILDING REPAIR
THE AUTHENTIC INTERIOR

PROJECT:

The Chatsworth Workshops
Lambhouse Lane
Shottle, Belper
Derbyshire
DE56 2DS

CLIENT:

Chatsworth Settlement
Trustrees

SUBJECT:

ALTERATIONS &
DEMOLITION
PLOT 4-THE CHATSWORTH
WORKSHOP
GROUND FLOOR PLAN

PLANNING

DRAWING NO:

21223-D-701 Rev A

DATE:

July 2022

Revisions:

SCALE:

1:100 @ A3

©This drawing and the building works depicted are the copyright of the Architect and may not be reproduced without written permission.

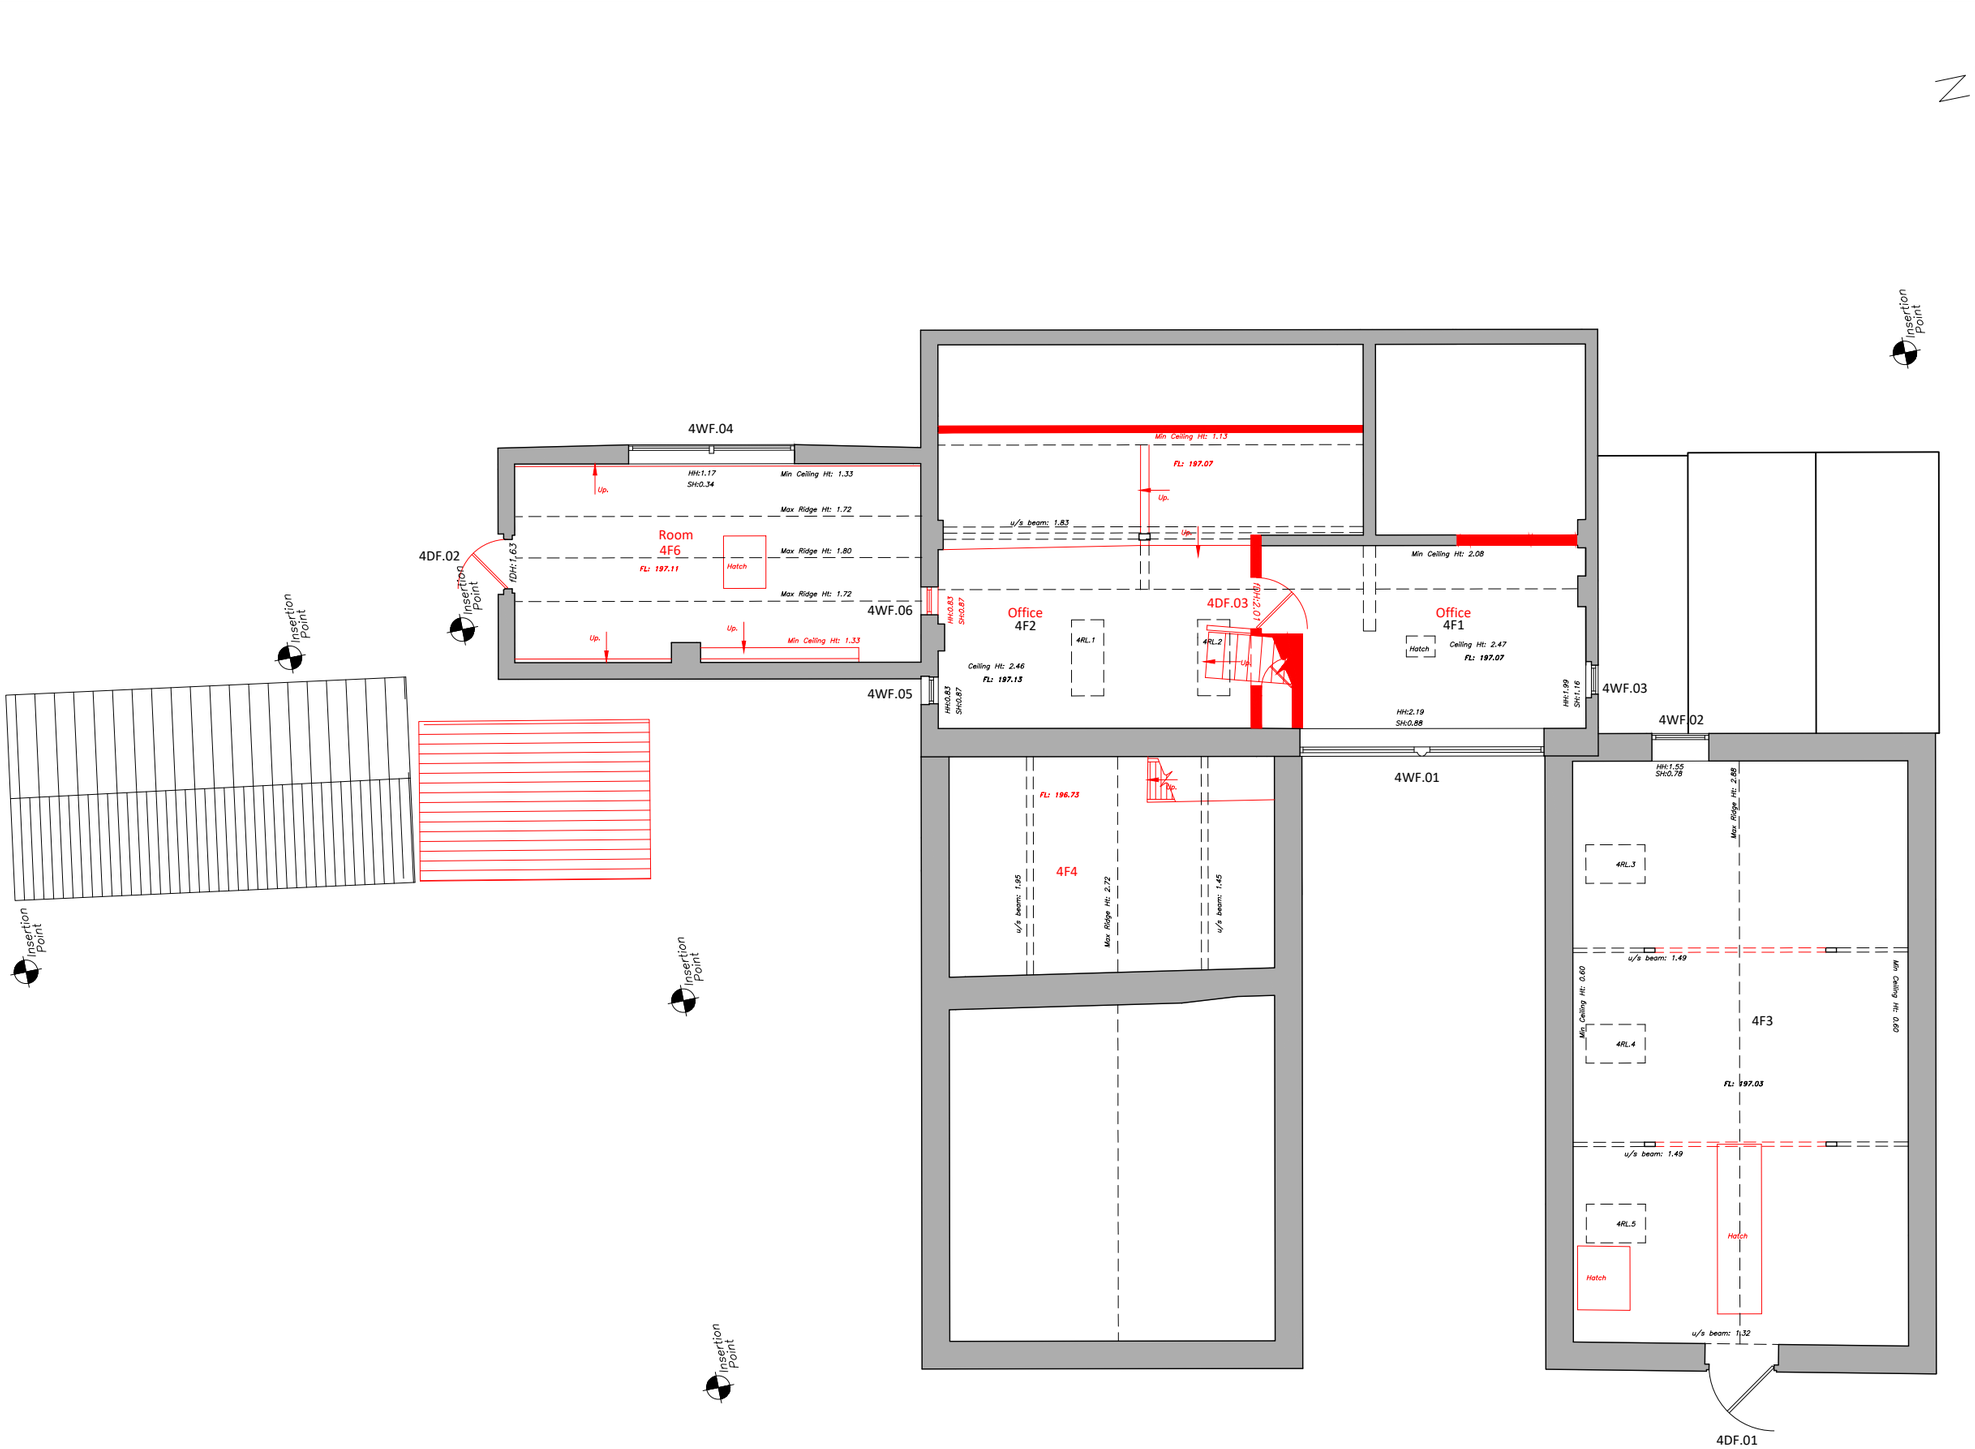

0 0.5 1.0 cm

0 1.0 m 2.0 m 3.0 m 4.0 m 5.0 m 6.0 m 7.0 m 8.0 m 9.0 m 10.0 m

1:100

BENCH
ARCHITECTS

23 TERRACE ROAD
BUXTON
DERBYSHIRE
SK17 6DU
TEL: 01298-23991
info@bencharchitects.co.uk

ARCHITECTURE
HISTORIC BUILDING REPAIR
THE AUTHENTIC INTERIOR

PROJECT:

The Chatsworth Workshops
Lambhouse Lane
Shottle, Belper
Derbyshire

CLIENT:

Chatsworth Settlement
Trustrees

SUBJECT:

ALTERATIONS &
DEMOLITION
PLOT 4-THE CHATSWORTH
WORKSHOP
FIRST FLOOR PLAN

PLANNING

DRAWING NO:

21223-D-702 Rev A

DATE:

July 2022

Revisions:

SCALE:

1:100 @ A3

©This drawing and the building works depicted are the copyright of the Architect and may not be reproduced without written permission.

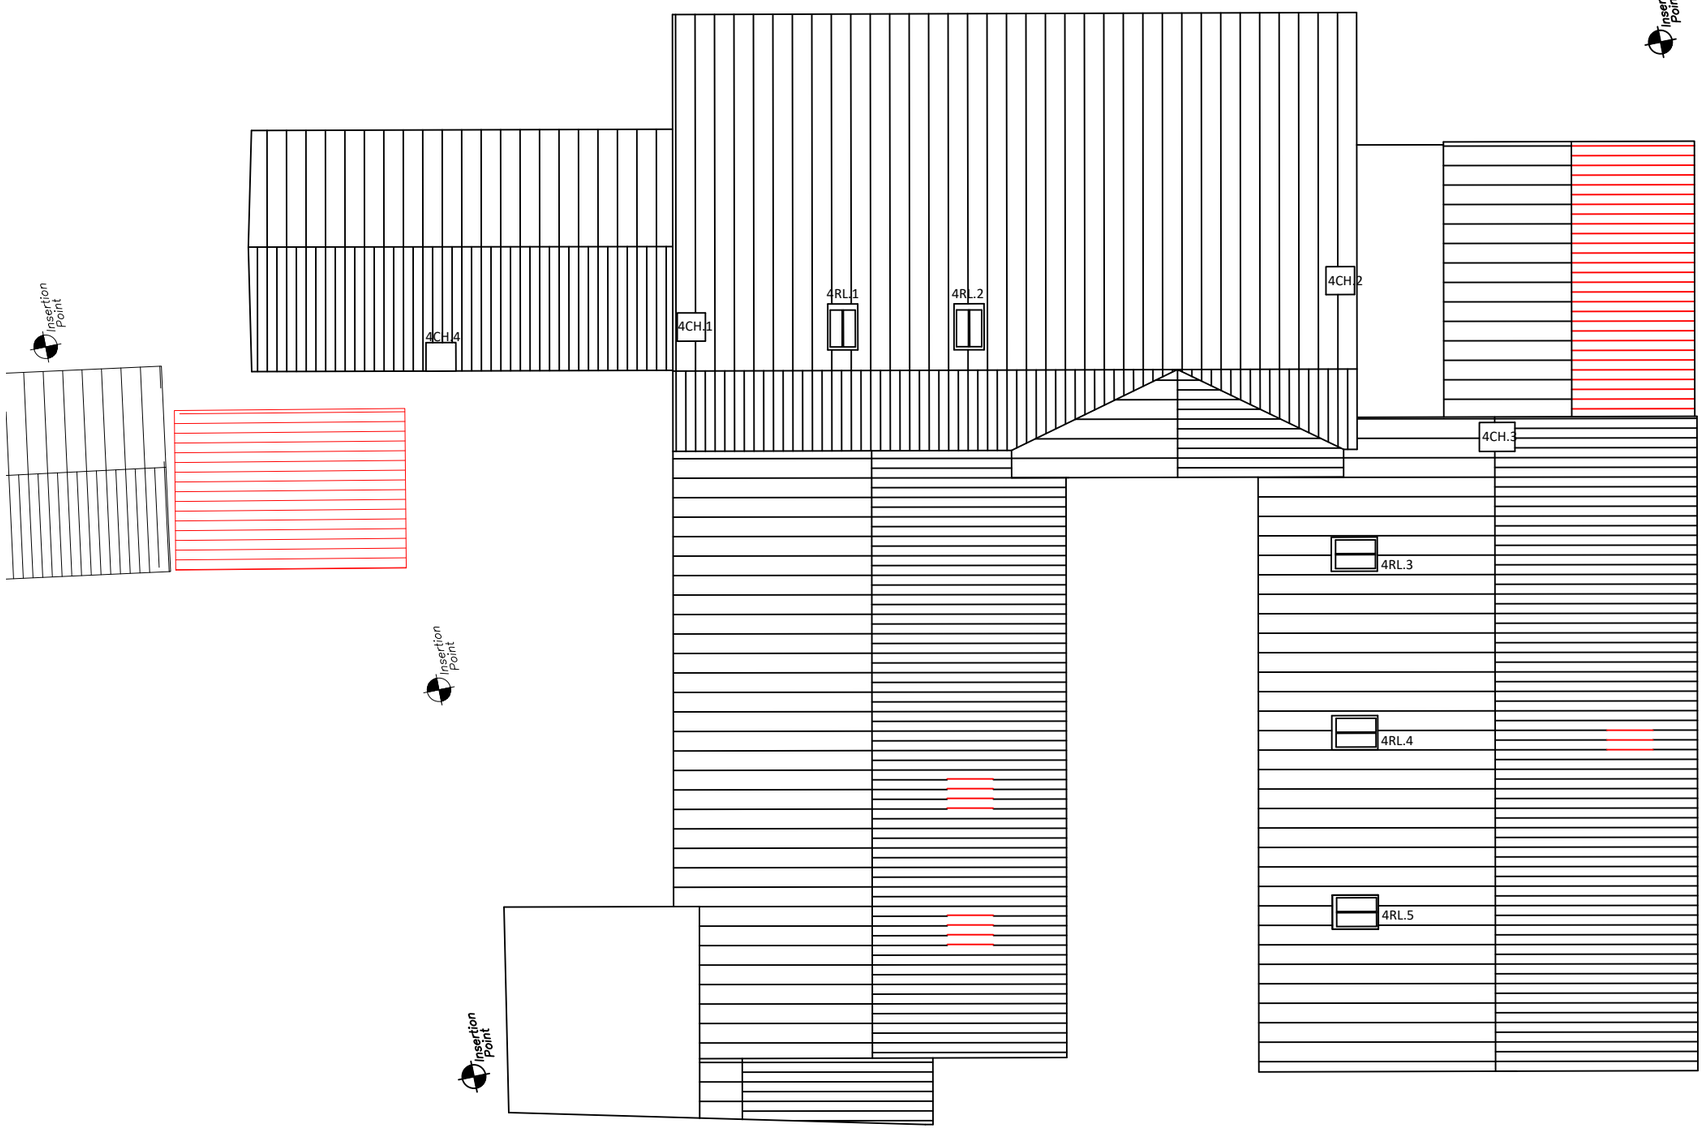

0 0.5 1.0 cm

0 1.0 m 2.0 m 3.0 m 4.0 m 5.0 m 6.0 m 7.0 m 8.0 m 9.0 m 10.0 m

1:100

BENCH
ARCHITECTS

23 TERRACE ROAD
BUXTON
DERBYSHIRE
SK17 6DU
TEL: 01298-23991
info@bencharchitects.co.uk

ARCHITECTURE
HISTORIC BUILDING REPAIR
THE AUTHENTIC INTERIOR

PROJECT:

The Chatsworth Workshops
Lambhouse Lane
Shottle, Belper
Derbyshire

CLIENT:

Chatsworth Settlement
Trustrees

SUBJECT:

ALTERATIONS &
DEMOLITION
PLOT 4-THE CHATSWORTH
WORKSHOP
ROOF PLAN

PLANNING

DRAWING NO:

21223-D-703 Rev A

DATE:

July 2022

Revisions:

SCALE:

1:100 @ A3

©This drawing and the building works depicted are the copyright of the Architect and may not be reproduced without written permission.

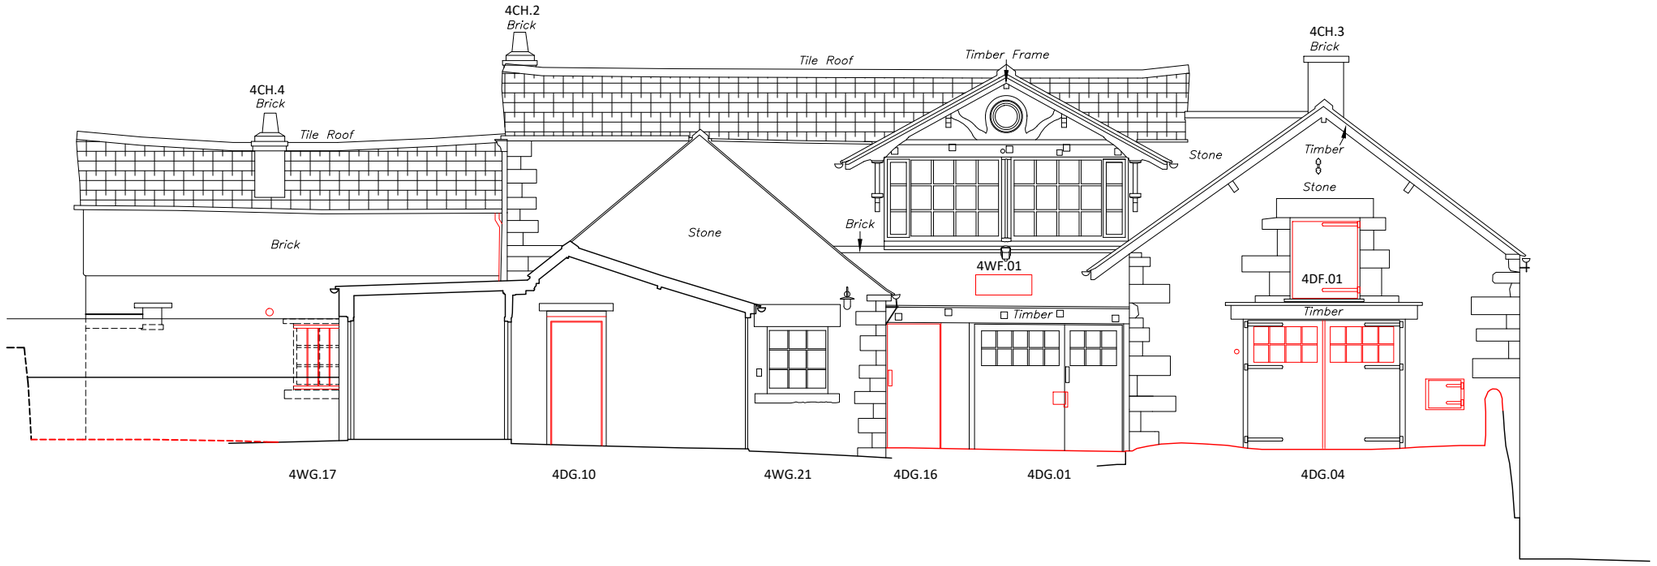

Datum: 190.00m.

Elevation 14.

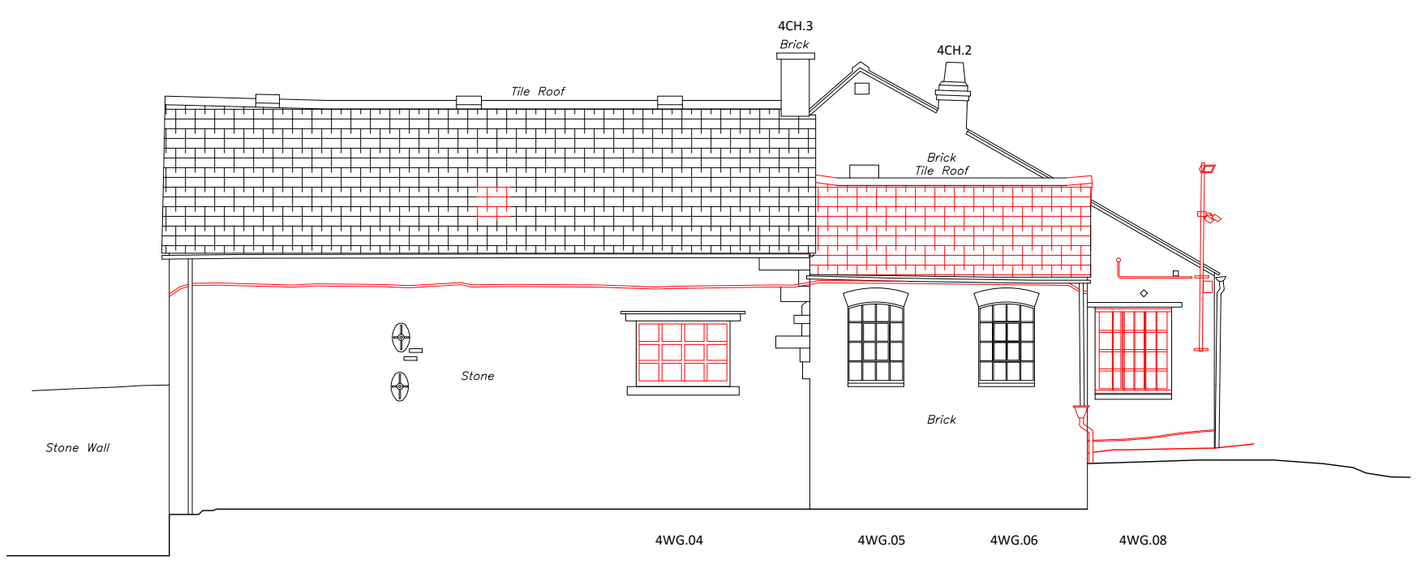

Datum: 190.00m.

Elevation 15.

0 0.5 1.0 cm

0 1.0 m 2.0 m 3.0 m 4.0 m 5.0 m 6.0 m 7.0 m 8.0 m 9.0 m 10.0 m

1:100

BENCH
ARCHITECTS

23 TERRACE ROAD
BUXTON
DERBYSHIRE
SK17 6DU
TEL: 01298-23991
info@bencharchitects.co.uk

ARCHITECTURE
HISTORIC BUILDING REPAIR
THE AUTHENTIC INTERIOR

PROJECT:

Rhe Chatsworth Workshops
Lambhouse Lane
Shottle, Belper
Derbyshire
DE56 2DS

CLIENT:

Chatsworth Settlement
Trustrees

SUBJECT:

ALTERATIONS &
DEMOLITION
PLOT 4-THE CHATSWORTH
WORKSHOP
ELEVATIONS WEST 14 &
SOUTH 15

PLANNING

DRAWING NO:

21223-D-720 Rev A

DATE:

July 2022

Revisions:
A: Planning Issue. 14.02.23.

SCALE:

1:100 @ A3

©This drawing and the building works depicted are the copyright of the Architect and may not be reproduced without written permission.

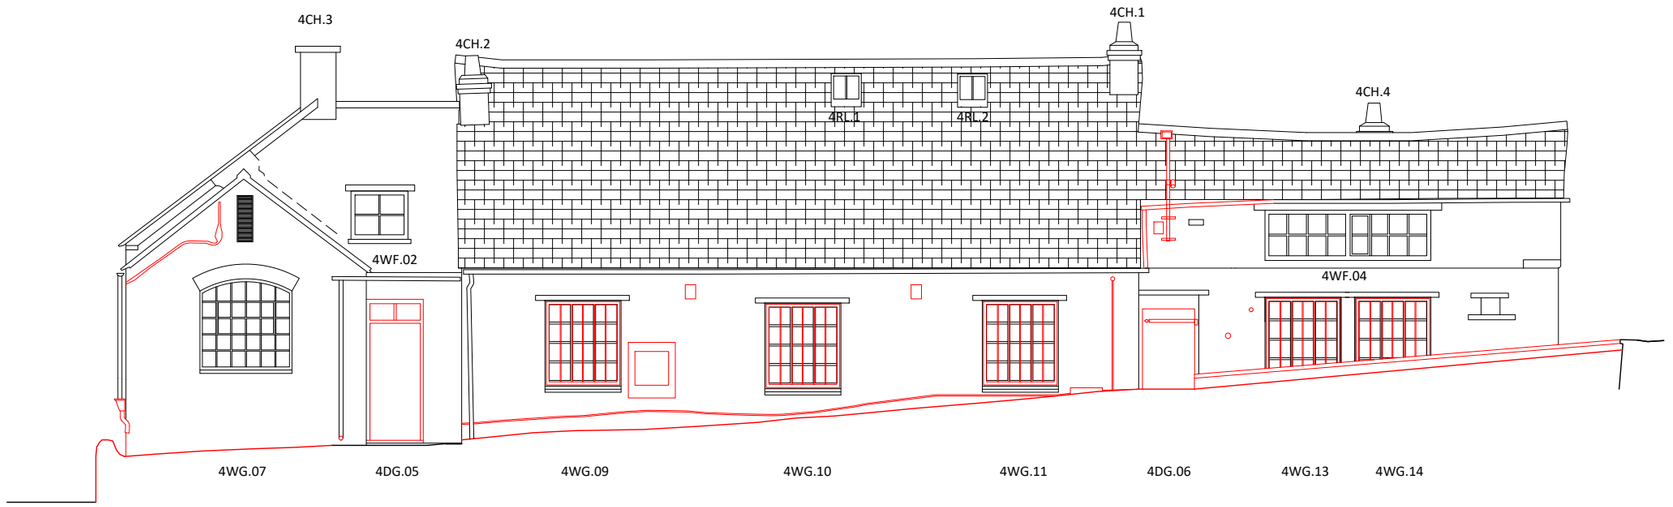

Datum: 190.00m.

Elevation 16.

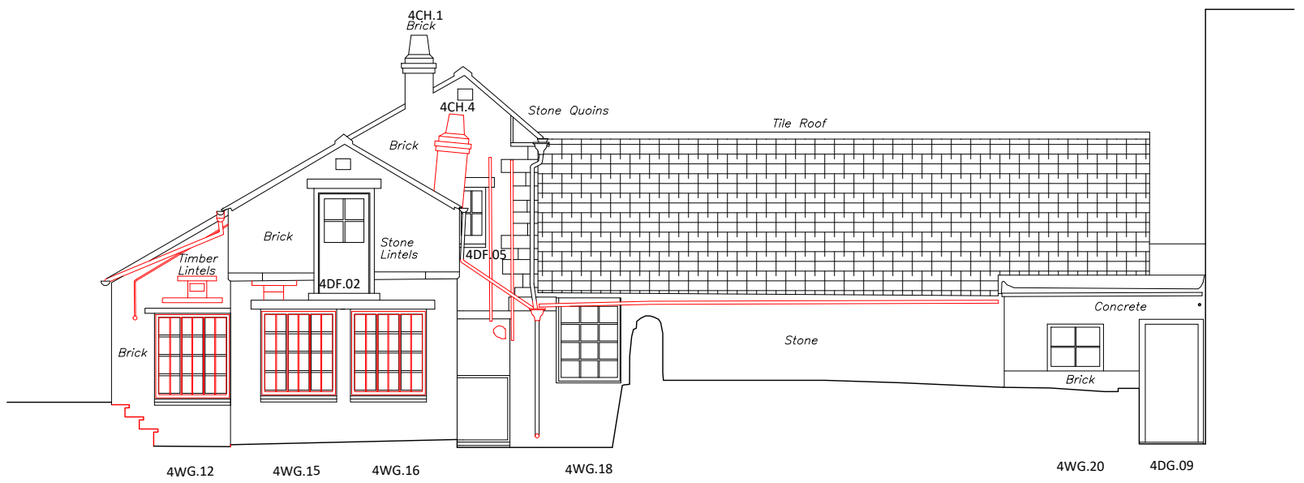

0 0.5 1.0 cm

0 1.0 m 2.0 m 3.0 m 4.0 m 5.0 m 6.0 m 7.0 m 8.0 m 9.0 m 10.0 m

1:100

Datum: 190.00m.

Elevation 17.

BENCH
ARCHITECTS

23 TERRACE ROAD
BUXTON
DERBYSHIRE
SK17 6DU
TEL: 01298-23991
info@bencharchitects.co.uk

ARCHITECTURE
HISTORIC BUILDING REPAIR
THE AUTHENTIC INTERIOR

PROJECT:

Rhe Chatsworth Workshops
Lambhouse Lane
Shottle, Belper
Derbyshire

CLIENT:

Chatsworth Settlement
Trustrees

SUBJECT:

ALTERATIONS &
DEMOLITION
PLOT 4-THE CHATSWORTH
WORKSHOP
ELEVATIONS EAST 16 &
NORTH 17

PLANNING

DRAWING NO:

21223-D-721 Rev A

DATE:

July 2022

Revisions:
A: Planning Issue. 14.02.23.

SCALE:

1:100 @ A3

©This drawing and the building works depicted are the copyright of the Architect and may not be reproduced without written permission.

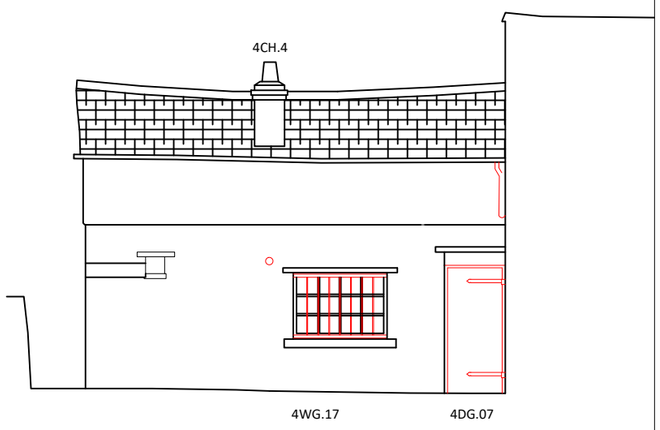

Datum: 190.00m.

Elevation 32.

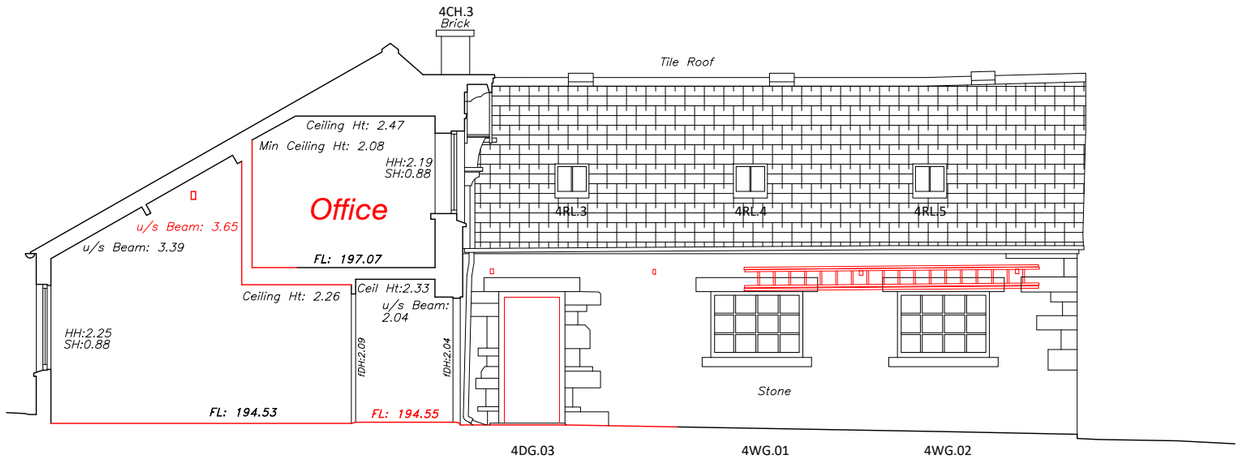

Datum: 190.00m.

Elevation 18.

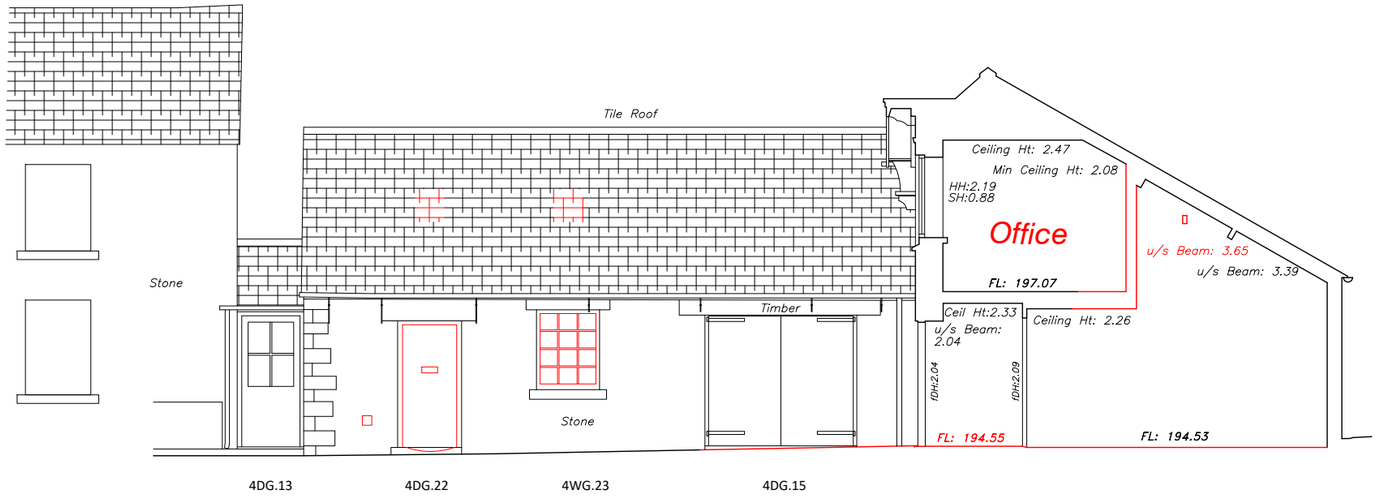

0 0.5 1.0 cm

0 1.0 m 2.0 m 3.0 m 4.0 m 5.0 m 6.0 m 7.0 m 8.0 m 9.0 m 10.0 m

1:100

Datum: 190.00m.

Elevation 19.

BENCH
ARCHITECTS

23 TERRACE ROAD
BUXTON
DERBYSHIRE
SK17 6DU
TEL: 01298-23991
info@bencharchitects.co.uk

ARCHITECTURE
HISTORIC BUILDING REPAIR
THE AUTHENTIC INTERIOR

PROJECT:

Rhe Chatsworth Workshops
Lambhouse Lane
Shottle, Belper
Derbyshire

CLIENT:

Chatsworth Settlement
Trustrees

SUBJECT:

ALTERATIONS &
DEMOLITION
PLOT 4-THE CHATSWORTH
WORKSHOP
SECTIONS / ELEVATIONS
18, 19 & 32

PLANNING

DRAWING NO:

21223-D-722 Rev A

DATE:

July 2022

Revisions:
A: Planning Issue. 14.02.23.

SCALE:

1:100 @ A3

©This drawing and the building works depicted are the copyright of the Architect and may not be reproduced without written permission.