

Ordnance Survey, (c) Crown Copyright 2023. All rights reserved. Licence number 100030994

BENCH
ARCHITECTS

23 TERRACE ROAD
BUXTON
DERBYSHIRE
SK17 6DU
TEL: 01298-23991
info@bencharchitects.co.uk

ARCHITECTURE
HISTORIC BUILDING REPAIR
THE AUTHENTIC INTERIOR

PROJECT:

The Old Estate Yard
Lambhouse Lane
Shottle, Belper
Derbyshire
DE56 2DS

CLIENT:

Chatsworth Settlement
Trustrees

SUBJECT:

PROPOSED
PLOT 5- THE OLD ESTATE YARD
SITE PLAN

PLANNING

DRAWING NO:

21223-P-1300 Rev E

DATE:

February 2022

Revisions:
B: Updated 29.06.22.
C: Red Line Boundary 05.07.22.
D: General update 20.07.22.
E: Planning Issue 14.02.23.

SCALE:

1:200 @ A3

©This drawing and the building works depicted are the copyright of the Architect and may not be reproduced without written permission.

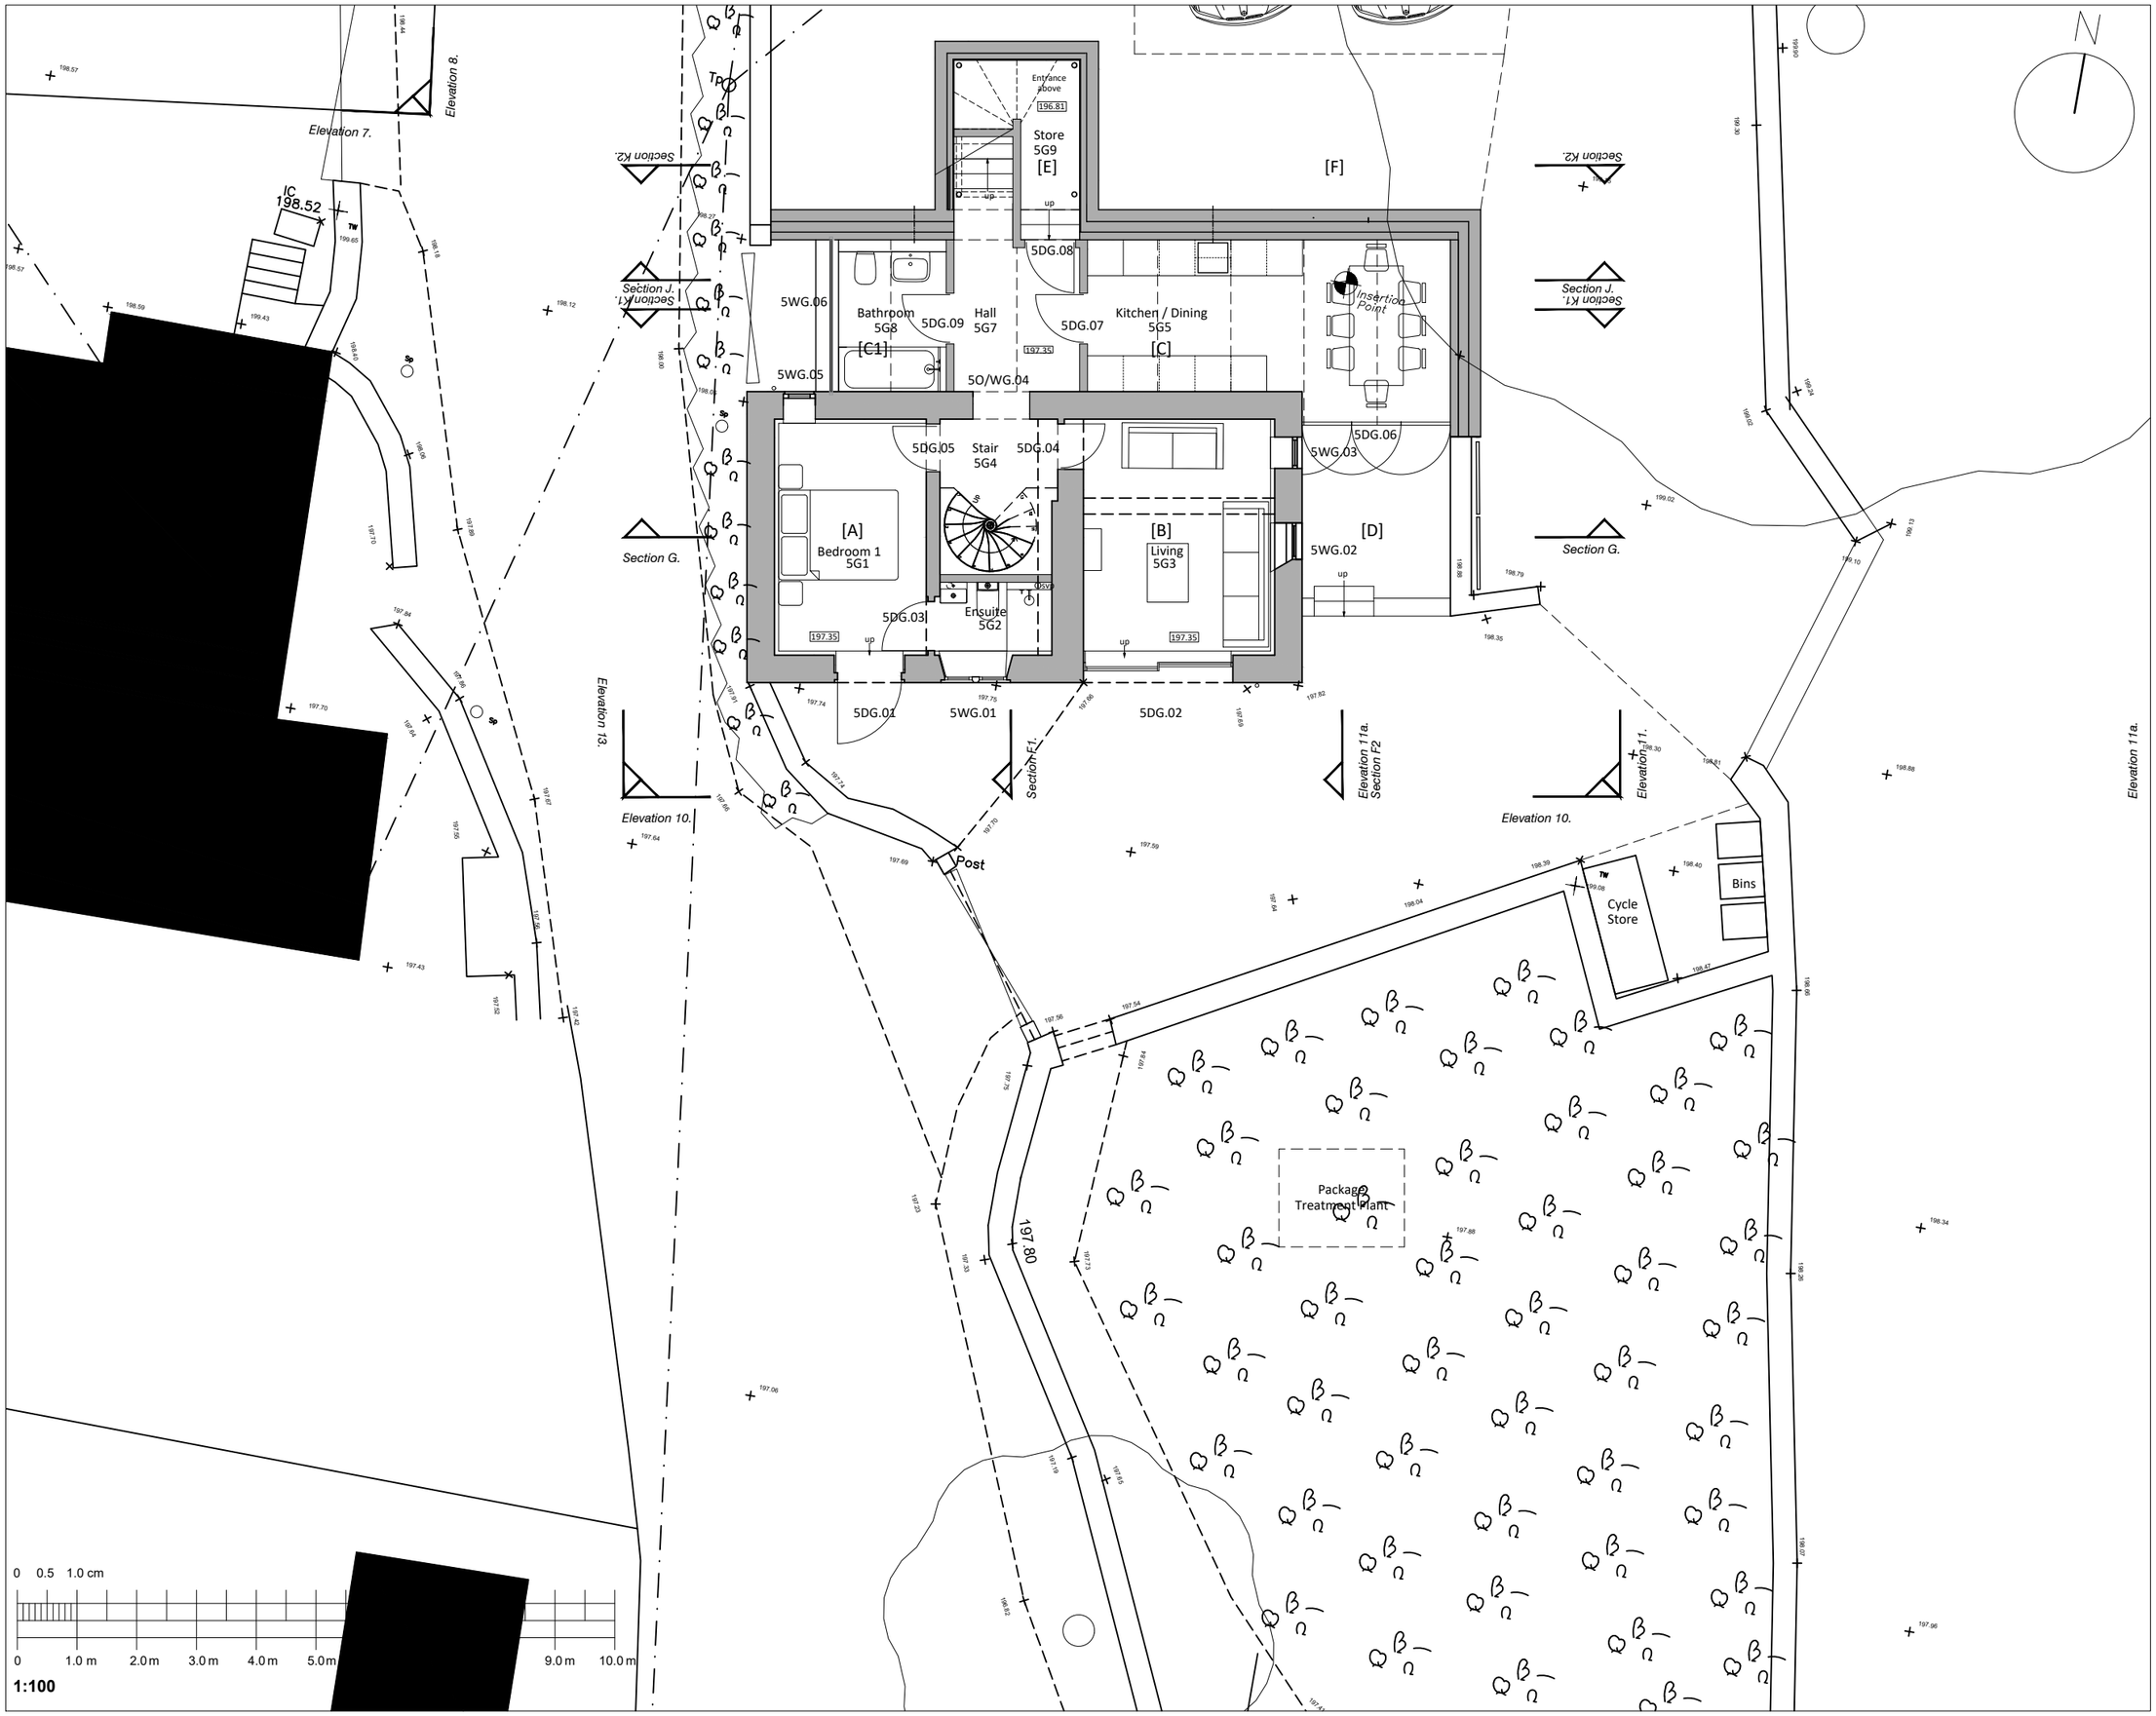

BENCH
ARCHITECTS

23 TERRACE ROAD
BUXTON
DERBYSHIRE
SK17 6DU
TEL: 01298-23991
info@bencharchitects.co.uk

ARCHITECTURE
HISTORIC BUILDING REPAIR
THE AUTHENTIC INTERIOR

PROJECT:

The Old Estate Yard
Lambhouse Lane
Shottle, Belper
Derbyshire
DE56 2DS

CLIENT:

Chatsworth Settlement
Trustrees

SUBJECT:

PROPOSED
PLOT 5- THE OLD ESTATE YARD
GROUND FLOOR PLAN

PLANNING

DRAWING NO:

21223-P-1301 Rev C

DATE:

February 2022

Revisions:
A: Updated 29.06.22
B: General update 20.07.22.
C: Planning Issue 14.02.23.

SCALE:

1:100 @ A3

©This drawing and the building works depicted are the copyright of the Architect and may not be reproduced without written permission.

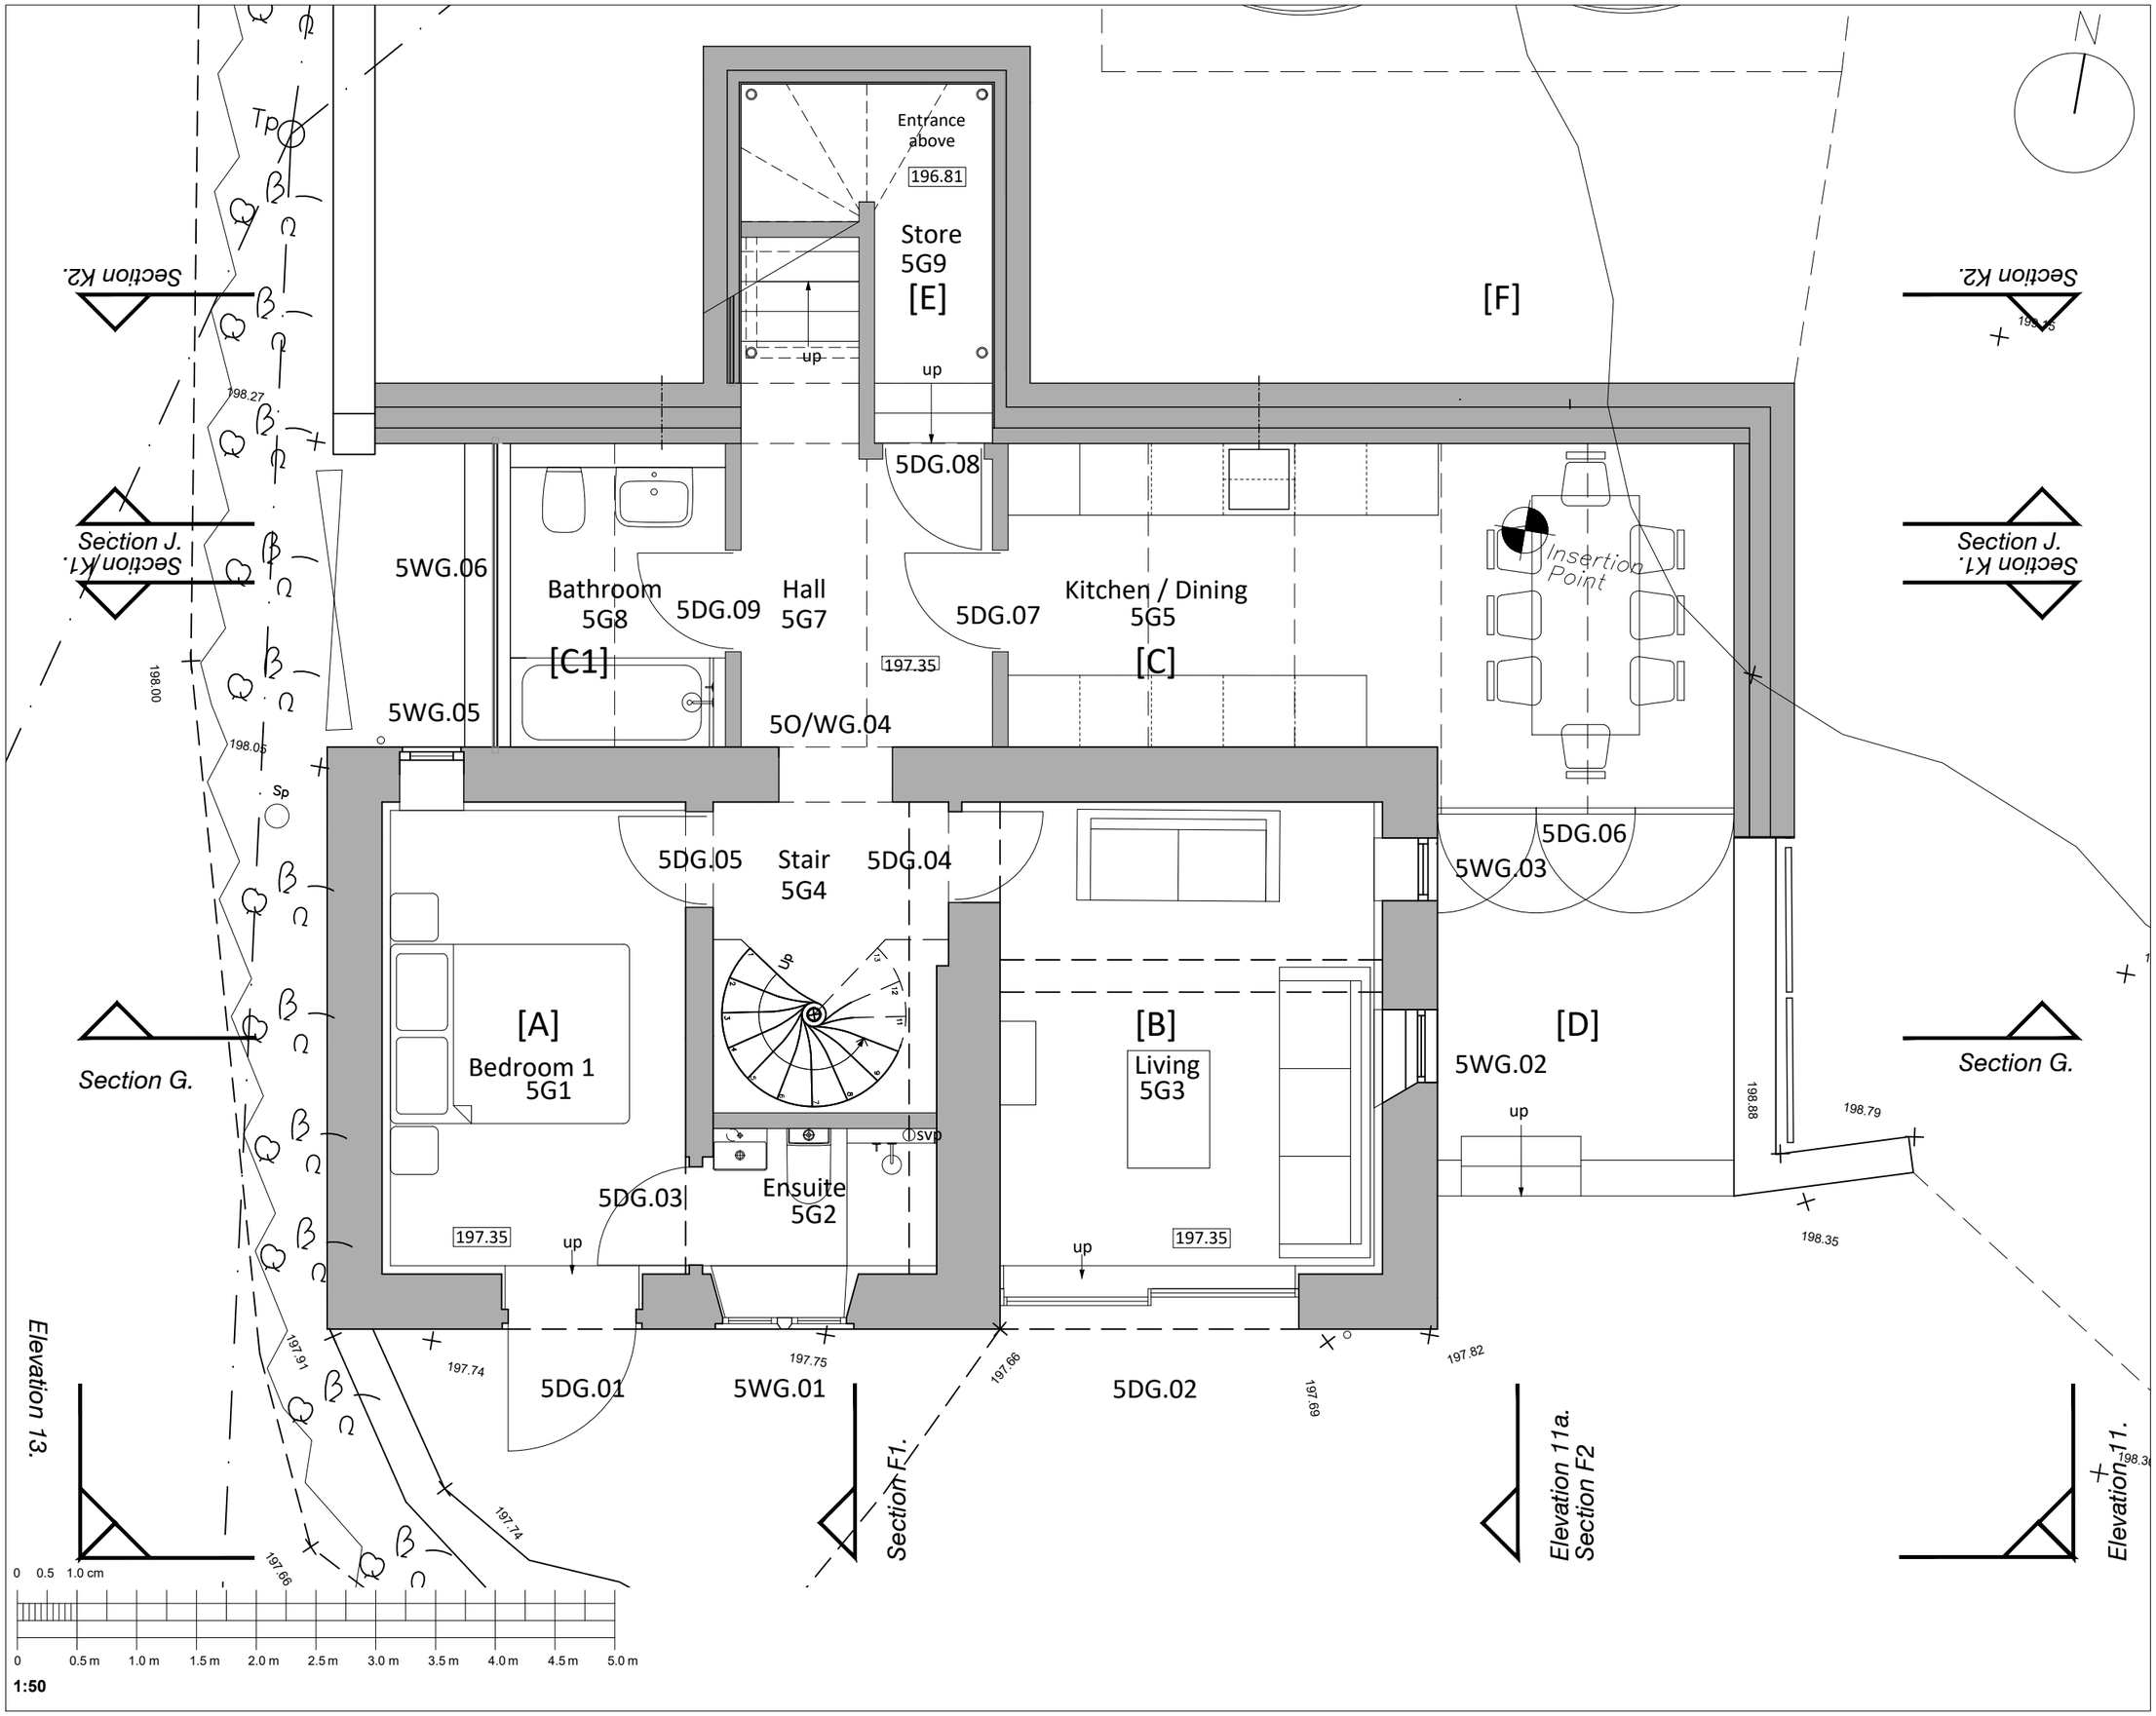

BENCH
ARCHITECTS

23 TERRACE ROAD
BUXTON
DERBYSHIRE
SK17 6DU
TEL: 01298-23991
info@bencharchitects.co.uk

ARCHITECTURE
HISTORIC BUILDING REPAIR
THE AUTHENTIC INTERIOR

PROJECT:

The Old Estate Yard
Lambhouse Lane
Shottle, Belper
Derbyshire
DE56 2DS

CLIENT:

Chatsworth Settlement
Trustrees

SUBJECT:

PROPOSED
PLOT 5- THE OLD ESTATE YARD
GROUND FLOOR PLAN

PLANNING

DRAWING NO:

21223-P-1301.1 Rev B

DATE:

July 2022

Revisions:
A: General update 20.07.22.
B: Planning Issue 14.02.23.

SCALE:

1:50 @ A3

©This drawing and the building works depicted are the copyright of the Architect and may not be reproduced without written permission.

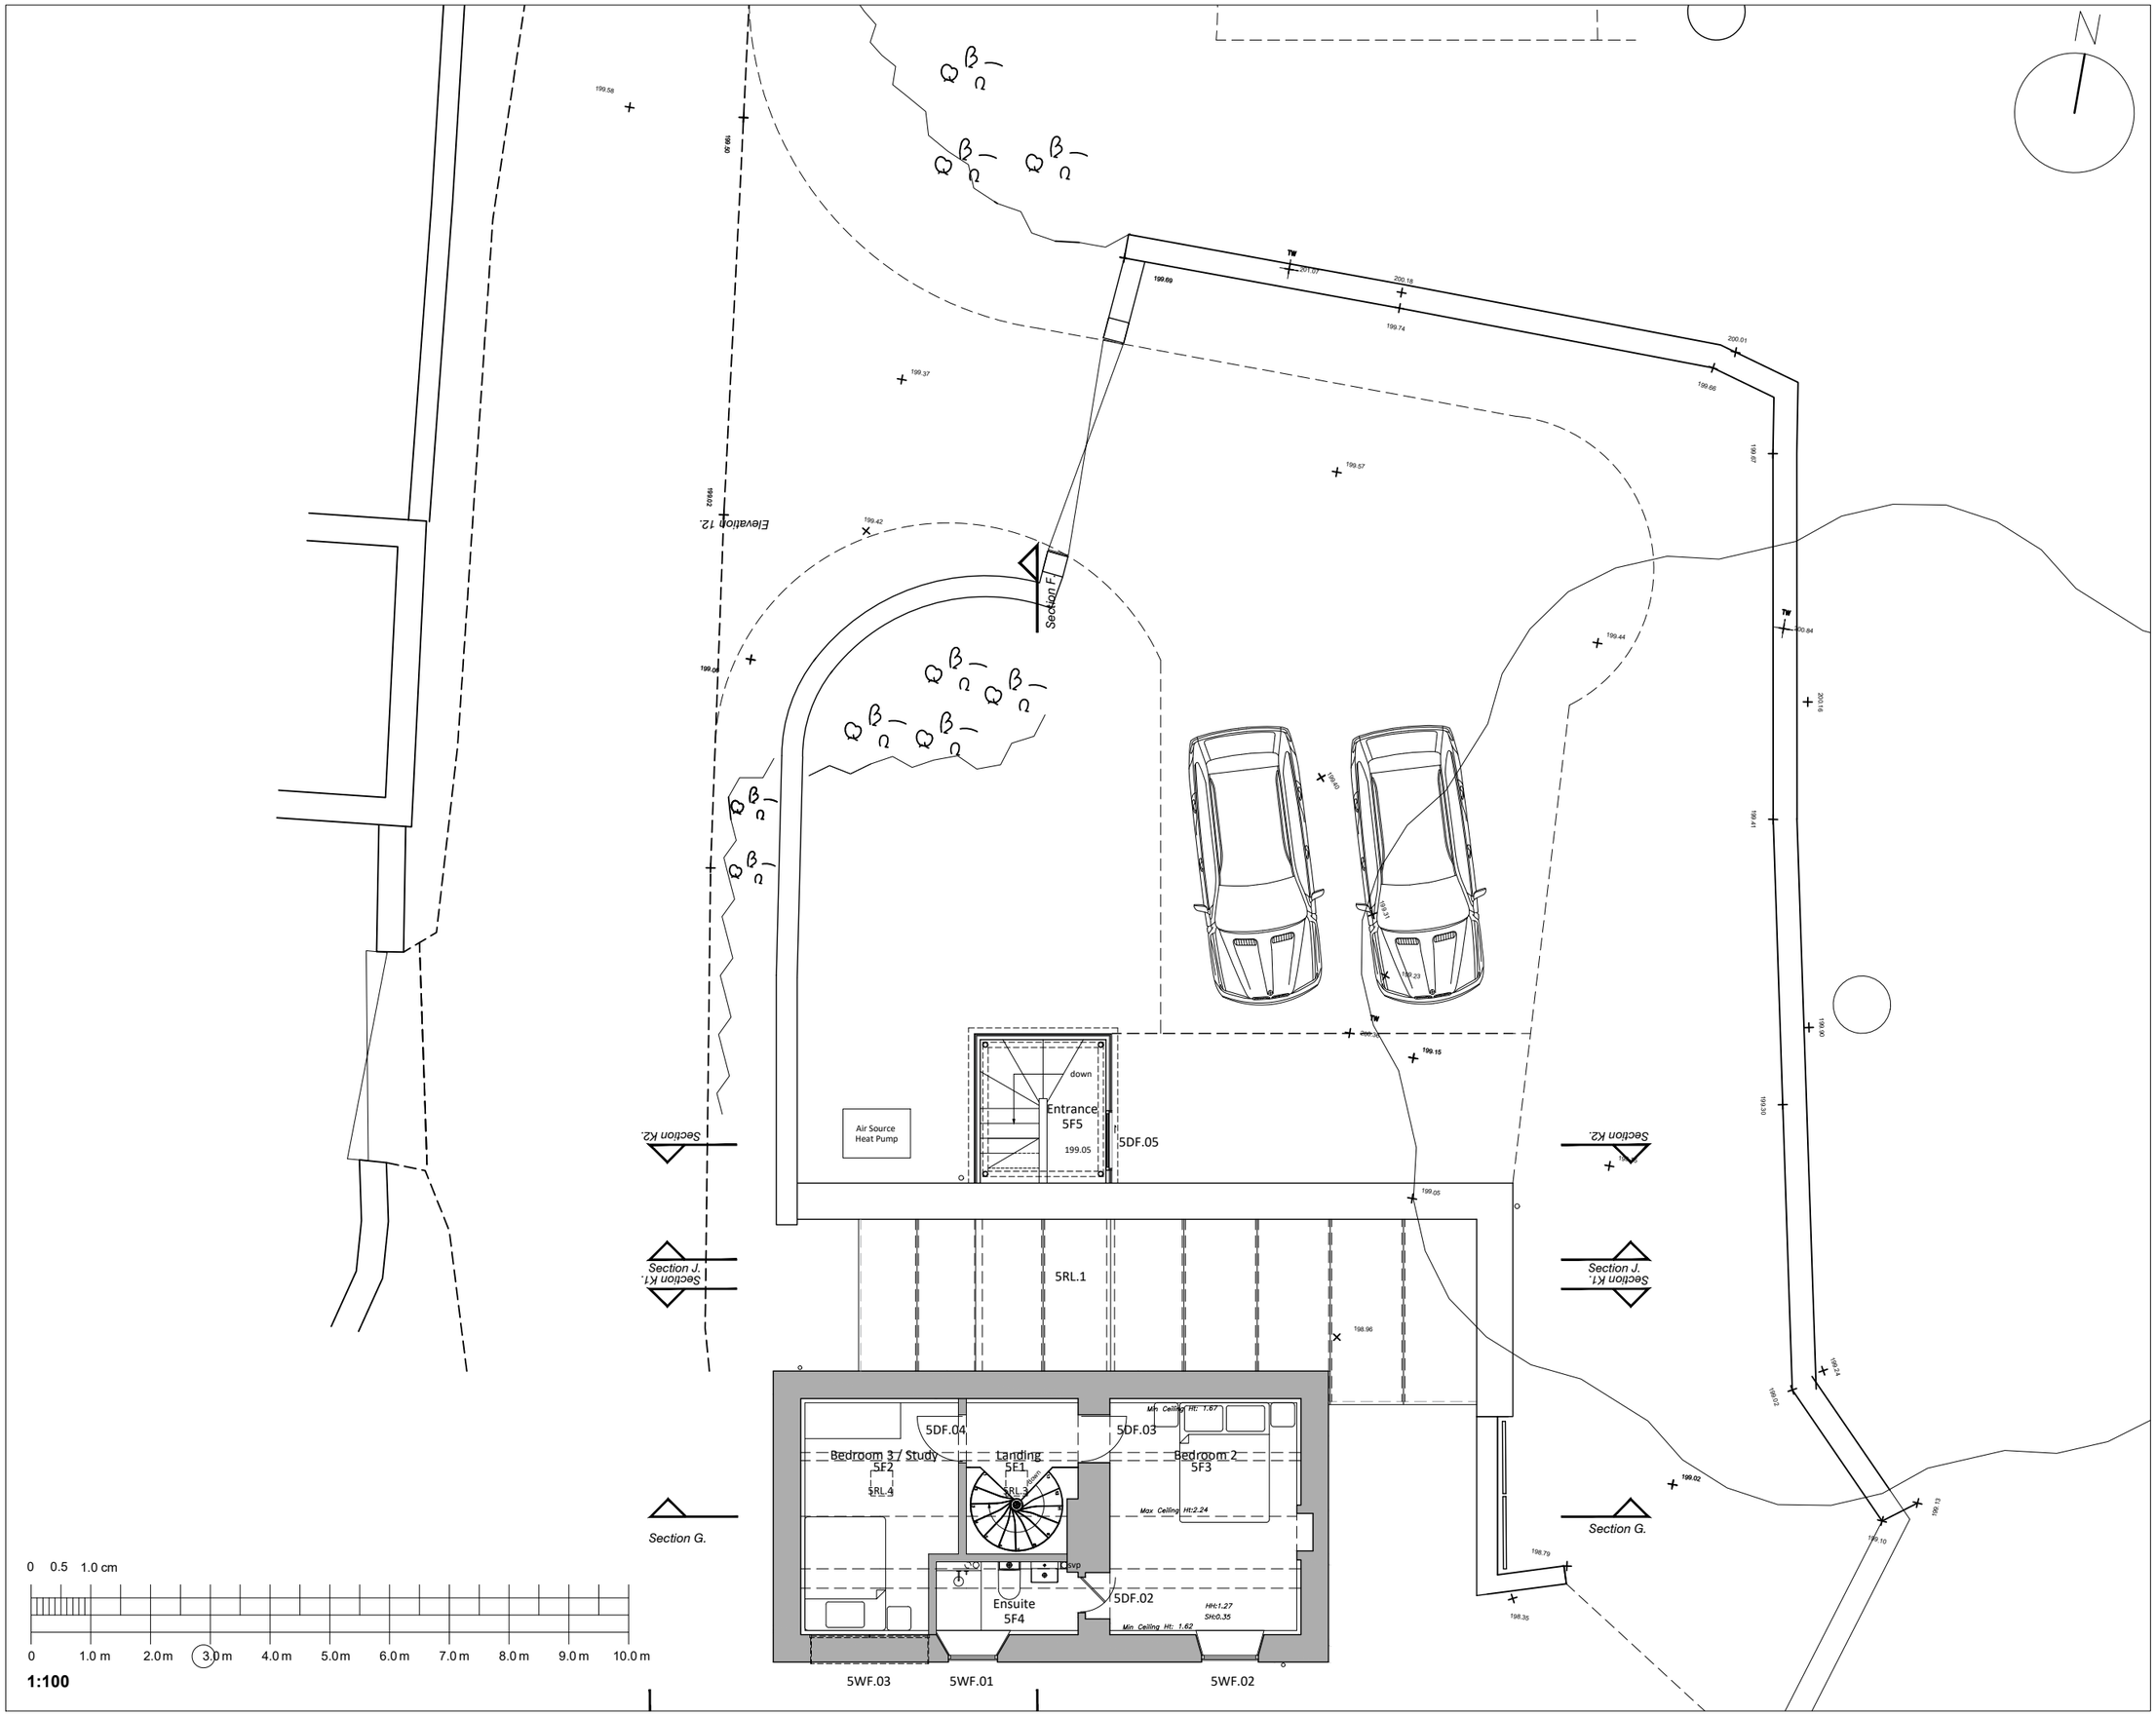

BENCH
ARCHITECTS

23 TERRACE ROAD
BUXTON
DERBYSHIRE
SK17 6DU
TEL: 01298-23991
info@bencharchitects.co.uk

ARCHITECTURE
HISTORIC BUILDING REPAIR
THE AUTHENTIC INTERIOR

PROJECT:

The Old Estate Yard
Lambhouse Lane
Shottle, Belper
Derbyshire

CLIENT:

Chatsworth Settlement
Trustrees

SUBJECT:

PROPOSED
PLOT 5- THE OLD ESTATE YARD
FIRST FLOOR PLAN

PLANNING

DRAWING NO:

21223-P-1302 Rev C

DATE:

February 2022

Revisions:
A: Updated 29.06.22.
B: General update 20.07.22.
C: Planning Issue 14.02.23.

SCALE:

1:100 @ A3

©This drawing and the building works depicted are the copyright of the Architect and may not be reproduced without written permission.

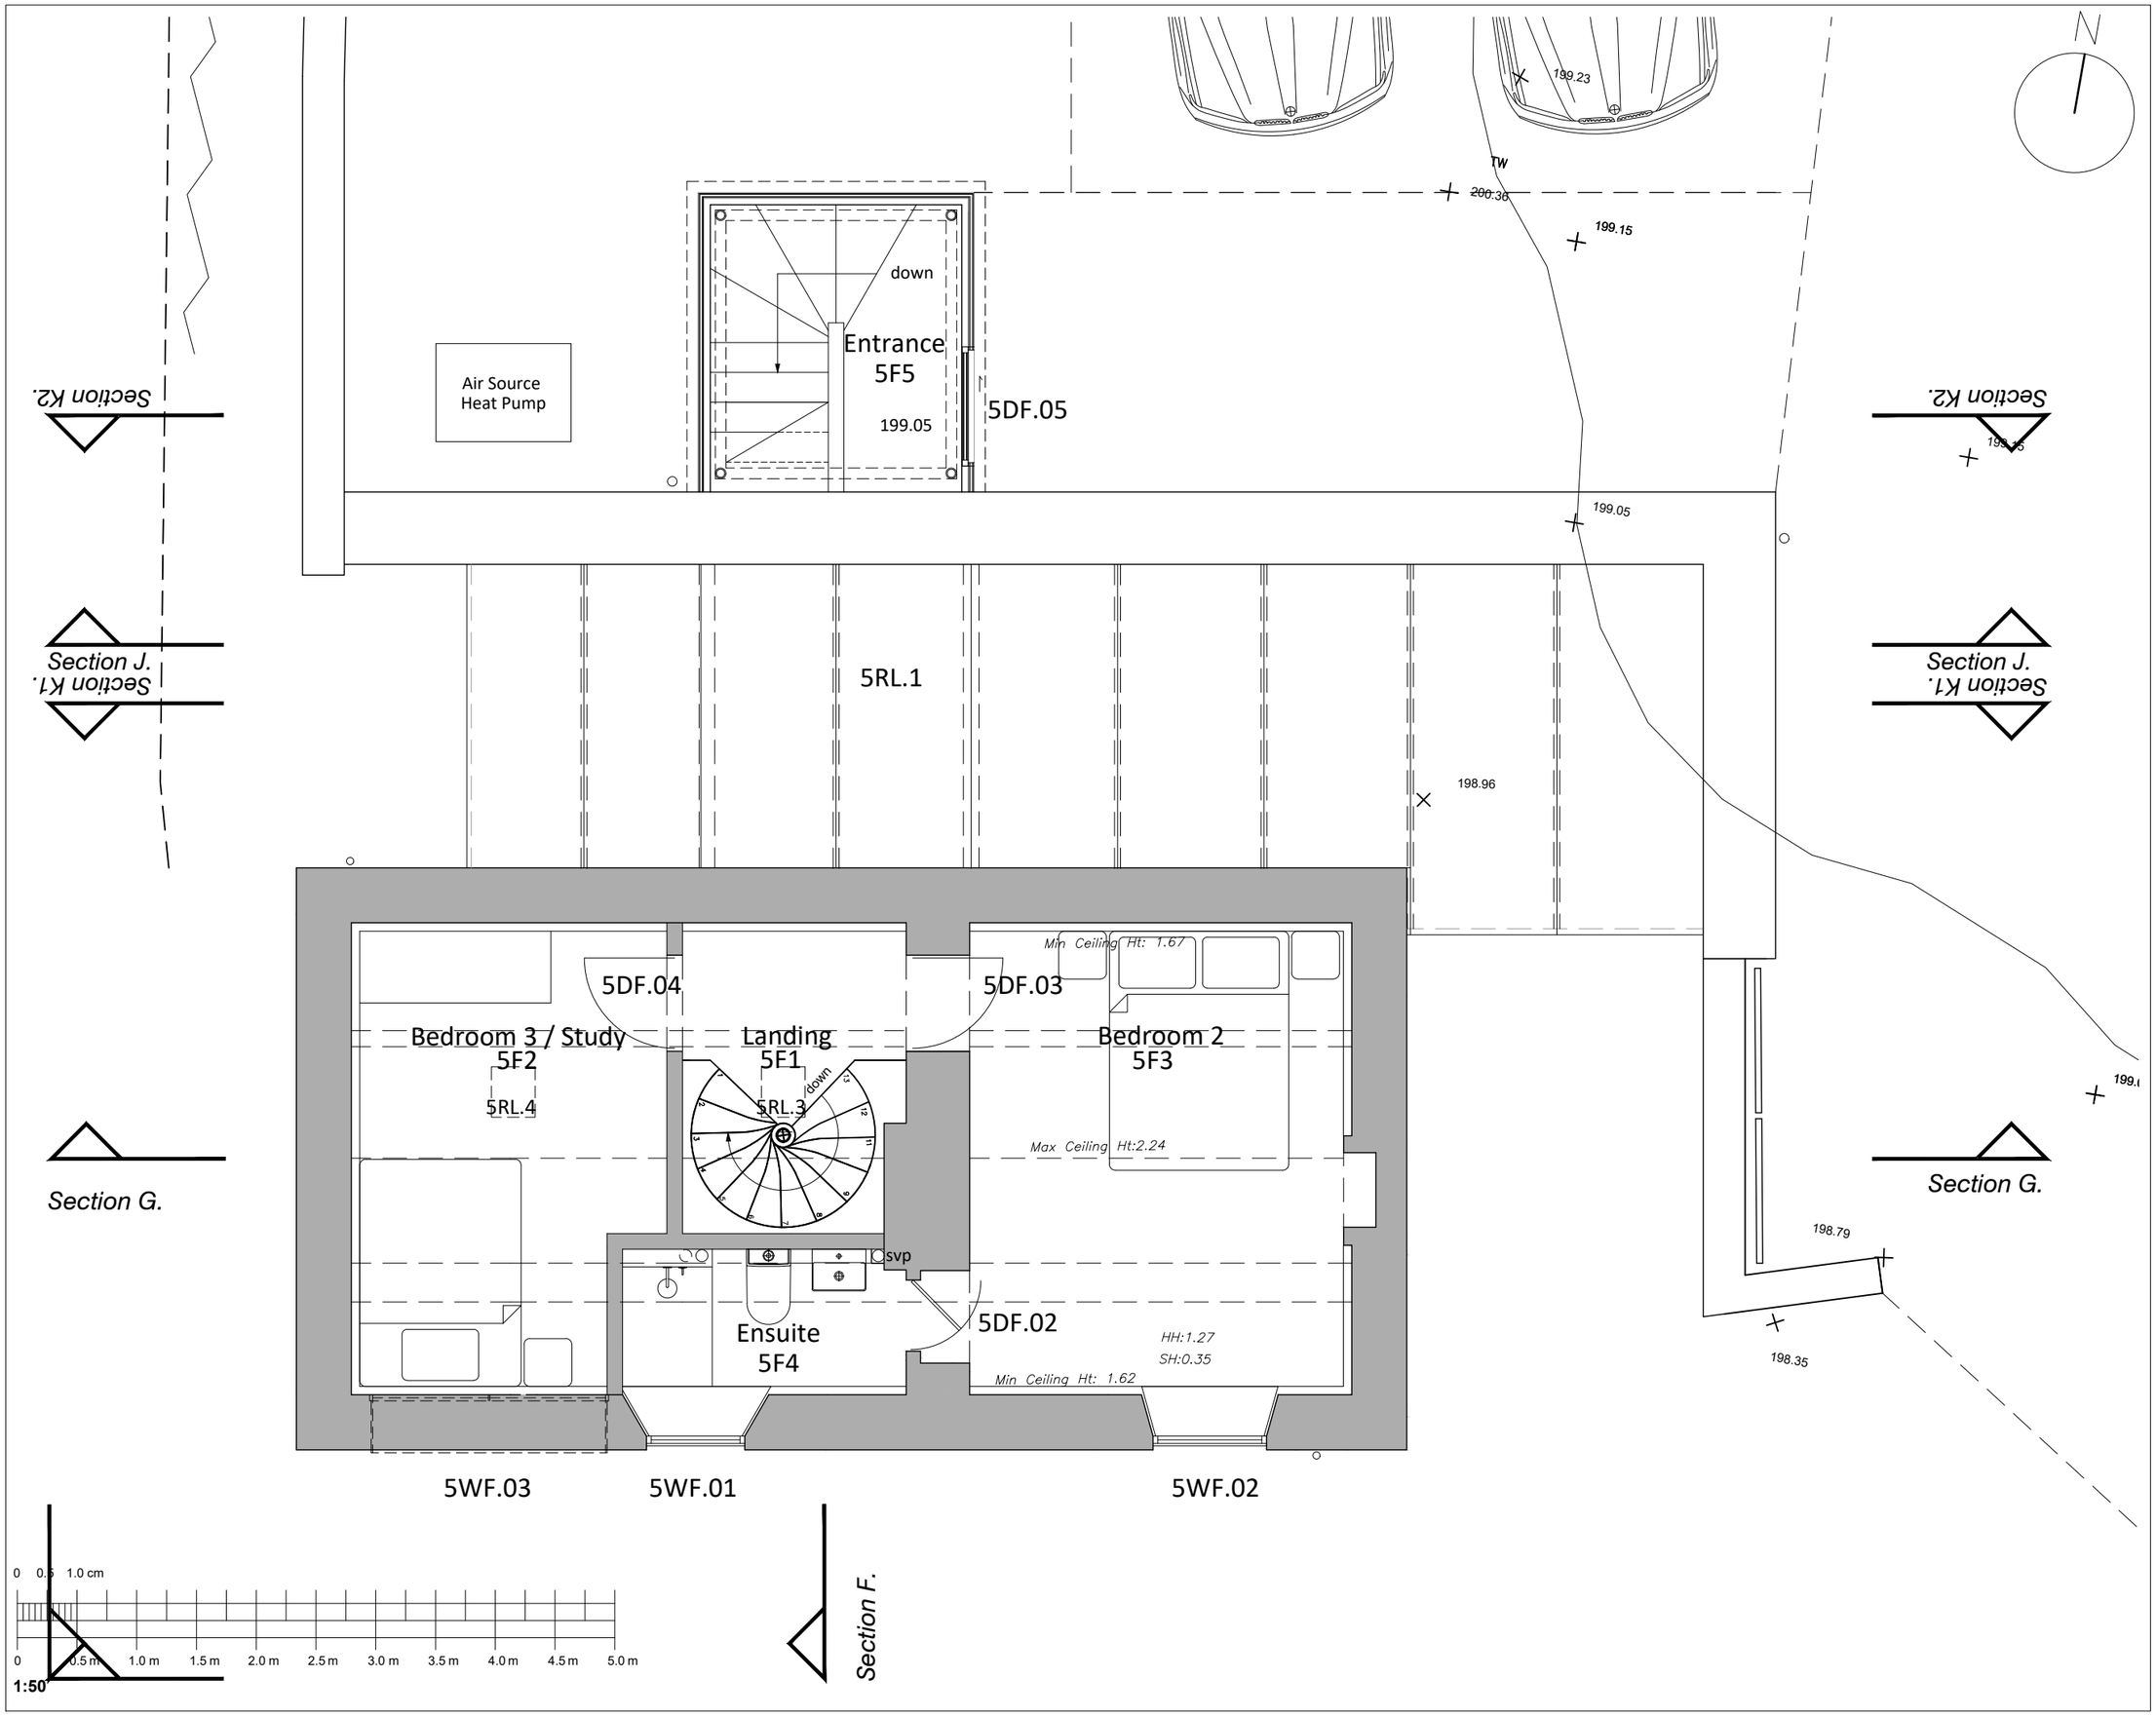

BENCH
ARCHITECTS

23 TERRACE ROAD
BUXTON
DERBYSHIRE
SK17 6DU
TEL: 01298-23991
info@bencharchitects.co.uk

ARCHITECTURE
HISTORIC BUILDING REPAIR
THE AUTHENTIC INTERIOR

PROJECT:

The Old Estate Yard
Lambhouse Lane
Shottle, Belper
Derbyshire

CLIENT:

Chatsworth Settlement
Trustrees

SUBJECT:

PROPOSED
PLOT 5- THE OLD ESTATE YARD
FIRST FLOOR PLAN

PLANNING

DRAWING NO:

21223-P-1302.1 Rev B

DATE:

July 2022

Revisions:
A: General update 20.07.22.
B: Planning Issue 14.02.23.

SCALE:

1:50 @ A3

©This drawing and the building works depicted are the copyright of the Architect and may not be reproduced without written permission.

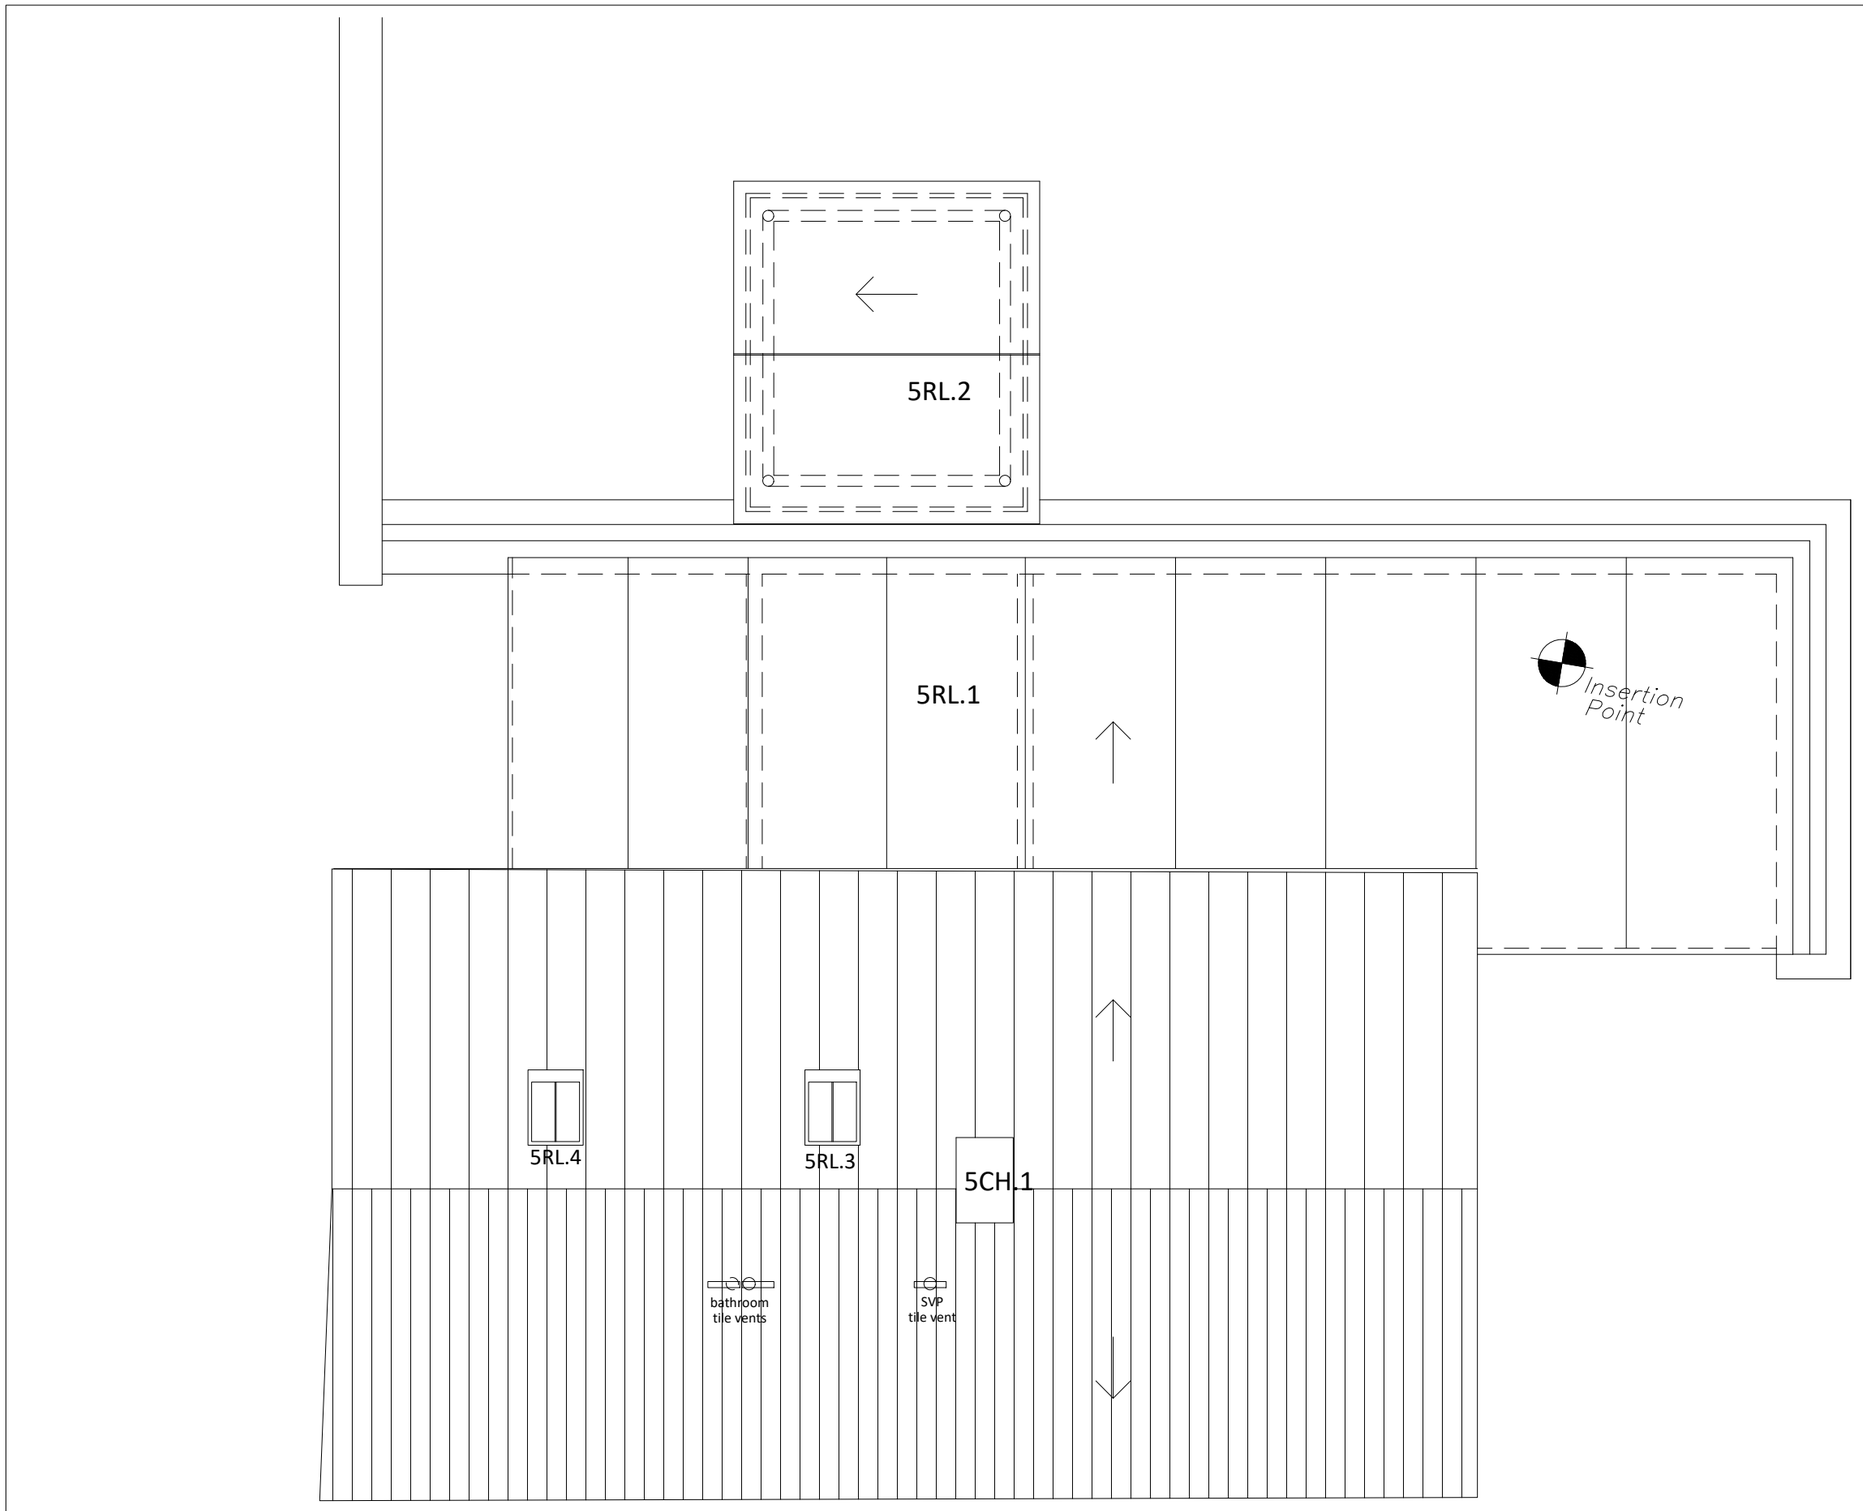

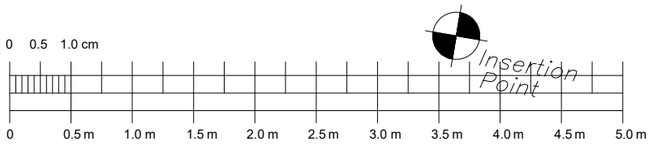

BENCH
ARCHITECTS

23 TERRACE ROAD
BUXTON
DERBYSHIRE
SK17 6DU
TEL: 01298-23991
info@bencharchitects.co.uk

ARCHITECTURE
HISTORIC BUILDING REPAIR
THE AUTHENTIC INTERIOR

PROJECT:

The Old Estate Yard
Lambhouse Lane
Shottle, Belper
Derbyshire

CLIENT:

Chatsworth Settlement
Trustrees

SUBJECT:

PROPOSED
PLOT 5- THE OLD ESTATE YARD
ROOF PLAN

PLANNING

DRAWING NO:

21223-P-1303 Rev C

DATE:

July 2022

Revisions:
A: Scale changed. 20.07.22.
B: Planning Issue 14.02.23.

SCALE:

1:50 @ A3

©This drawing and the building works depicted are the copyright of the Architect and may not be reproduced without written permission.

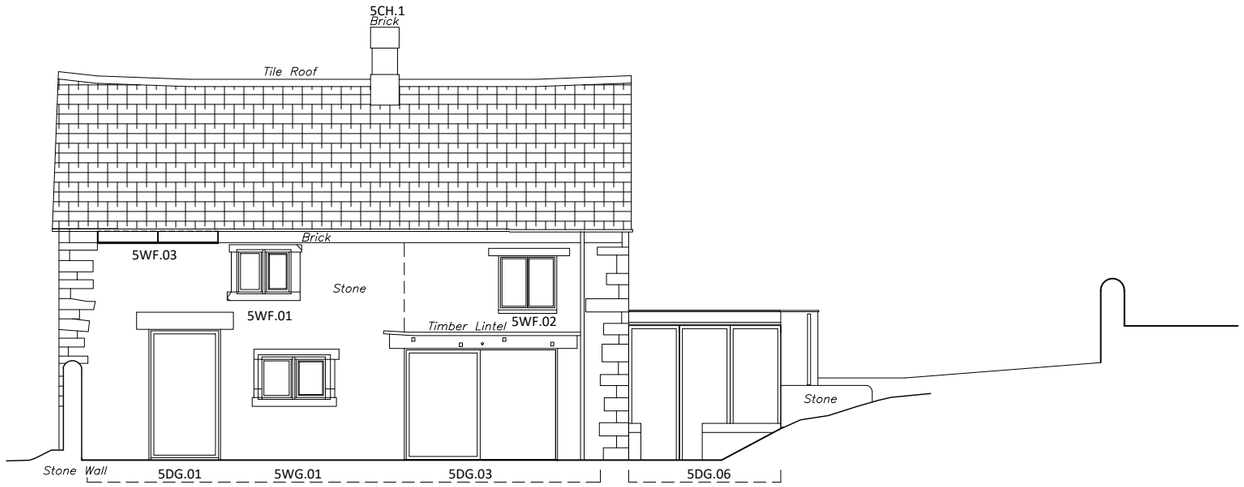

Datum: 195.00m.

Elevation 10.

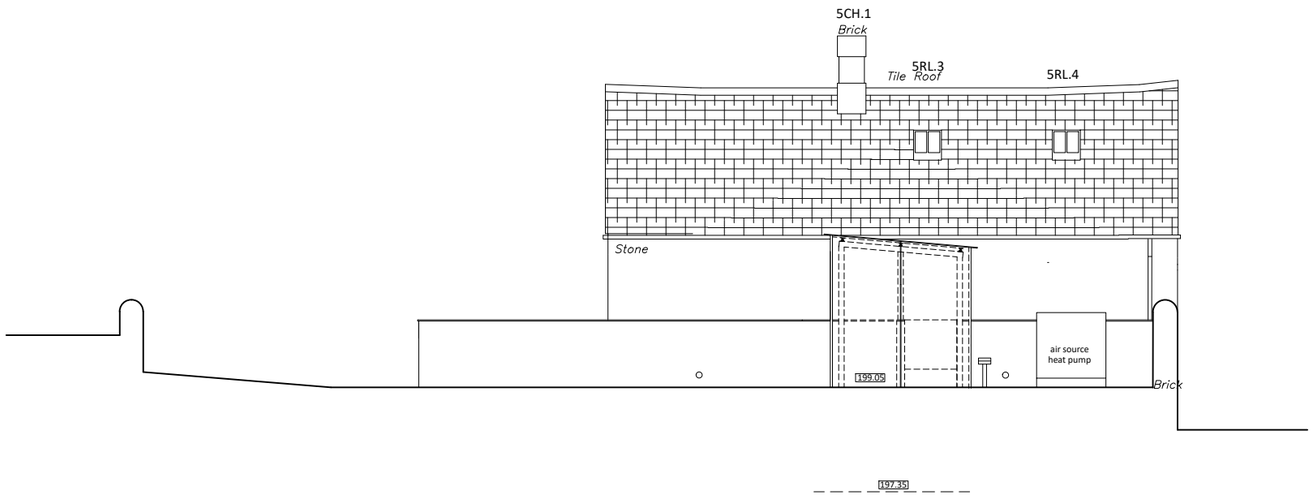

0 0.5 1.0 cm

0 1.0 m 2.0 m 3.0 m 4.0 m 5.0 m 6.0 m 7.0 m 8.0 m 9.0 m 10.0 m

1:100

Datum: 195.00m.

Elevation 12.

BENCH
ARCHITECTS

23 TERRACE ROAD
BUXTON
DERBYSHIRE
SK17 6DU
TEL: 01298-23991
info@bencharchitects.co.uk

ARCHITECTURE
HISTORIC BUILDING REPAIR
THE AUTHENTIC INTERIOR

PROJECT:

The Old Estate Yard
Lambhouse Lane
Shottle, Belper
Derbyshire
DE56 2DS

CLIENT:

Chatsworth Settlement
Trustrees

SUBJECT:

PLANNING
PLOT 5- THE OLD ESTATE YARD
SOUTH ELEVATION 10 &
NORTH ELEVATION 12.

PLANNING

DRAWING NO:

21223-P-1320 Rev B

DATE:

May 2022

Revisions:
A: Updated 29.06.22.
B: Planning Issue 14.02.23.

SCALE:

1:100 @ A3

©This drawing and the building works depicted are the copyright of the Architect and may not be reproduced without written permission.

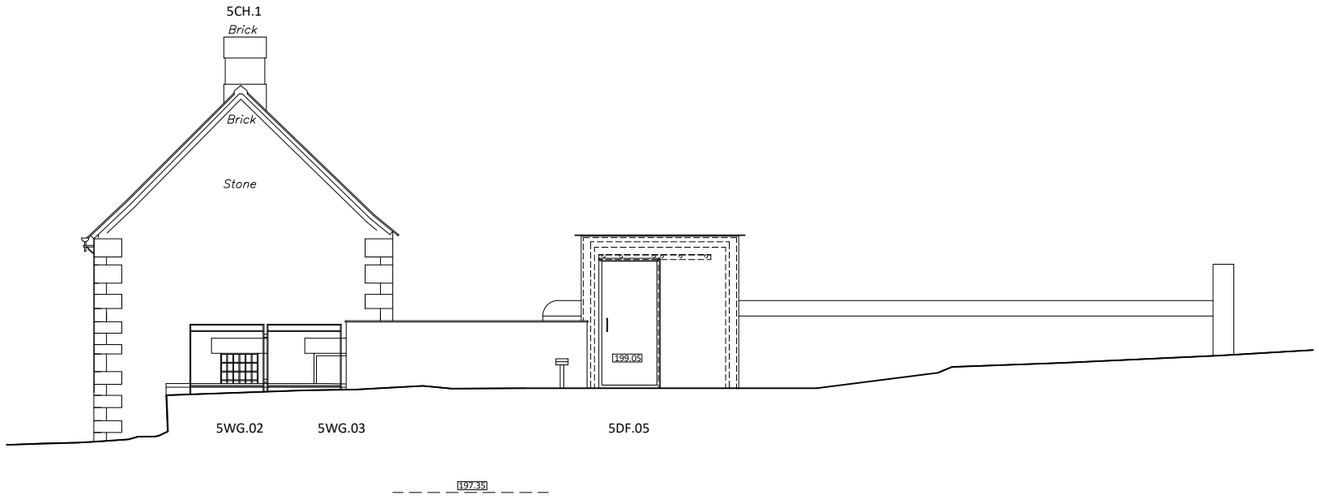

Datum: 195.00m.

Elevation 11.

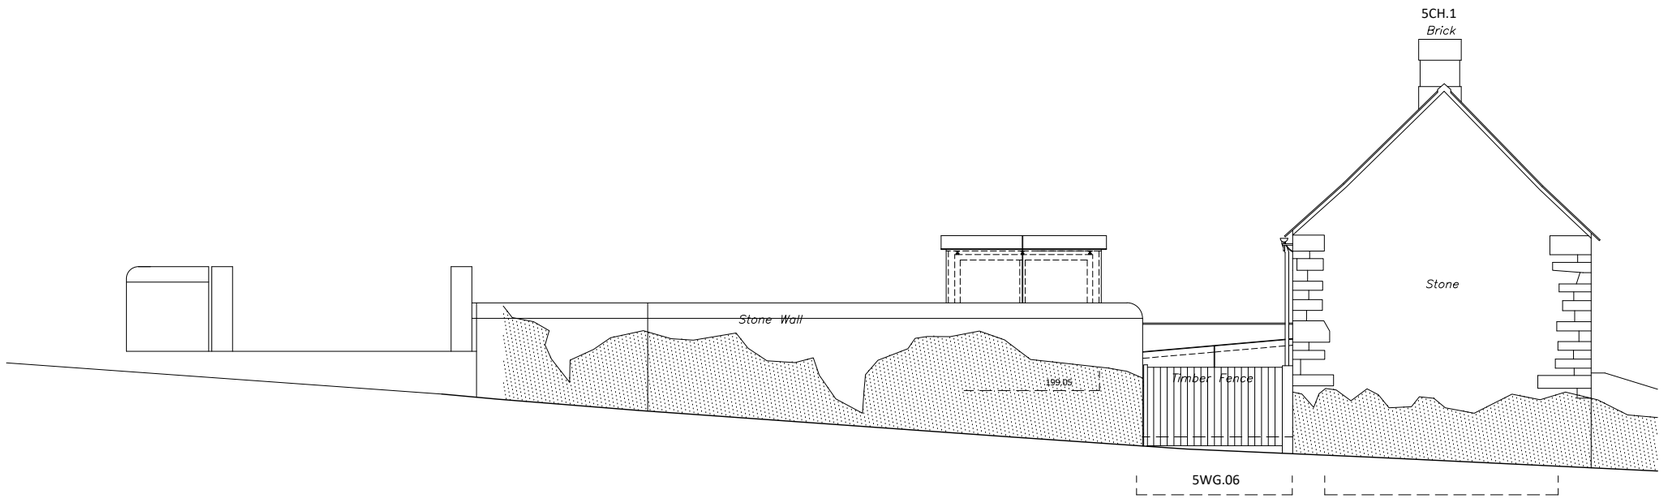

Datum: 195.00m.

Elevation 13.

0 0.5 1.0 cm

0 1.0 m 2.0 m 3.0 m 4.0 m 5.0 m 6.0 m 7.0 m 8.0 m 9.0 m 10.0 m

1:100

BENCH
ARCHITECTS

23 TERRACE ROAD
BUXTON
DERBYSHIRE
SK17 6DU
TEL: 01298-23991
info@bencharchitects.co.uk

ARCHITECTURE
HISTORIC BUILDING REPAIR
THE AUTHENTIC INTERIOR

PROJECT:

The Old Estate Yard
Lambhouse Lane
Shottle, Belper
Derbyshire

CLIENT:

Chatsworth Settlement
Trustrees

SUBJECT:

PLANNING
PLOT 5- THE OLD ESTATE YARD
EAST ELEVATION 11 &
WEST ELEVATION 13

PLANNING

DRAWING NO:

21223-P-1321 Rev B

DATE:

May 2022

Revisions:
A: Updated 29.06.22.
B: Planning Issue 14.02.23.

SCALE:

1:100 @ A3

©This drawing and the building works depicted are the copyright of the Architect and may not be reproduced without written permission.

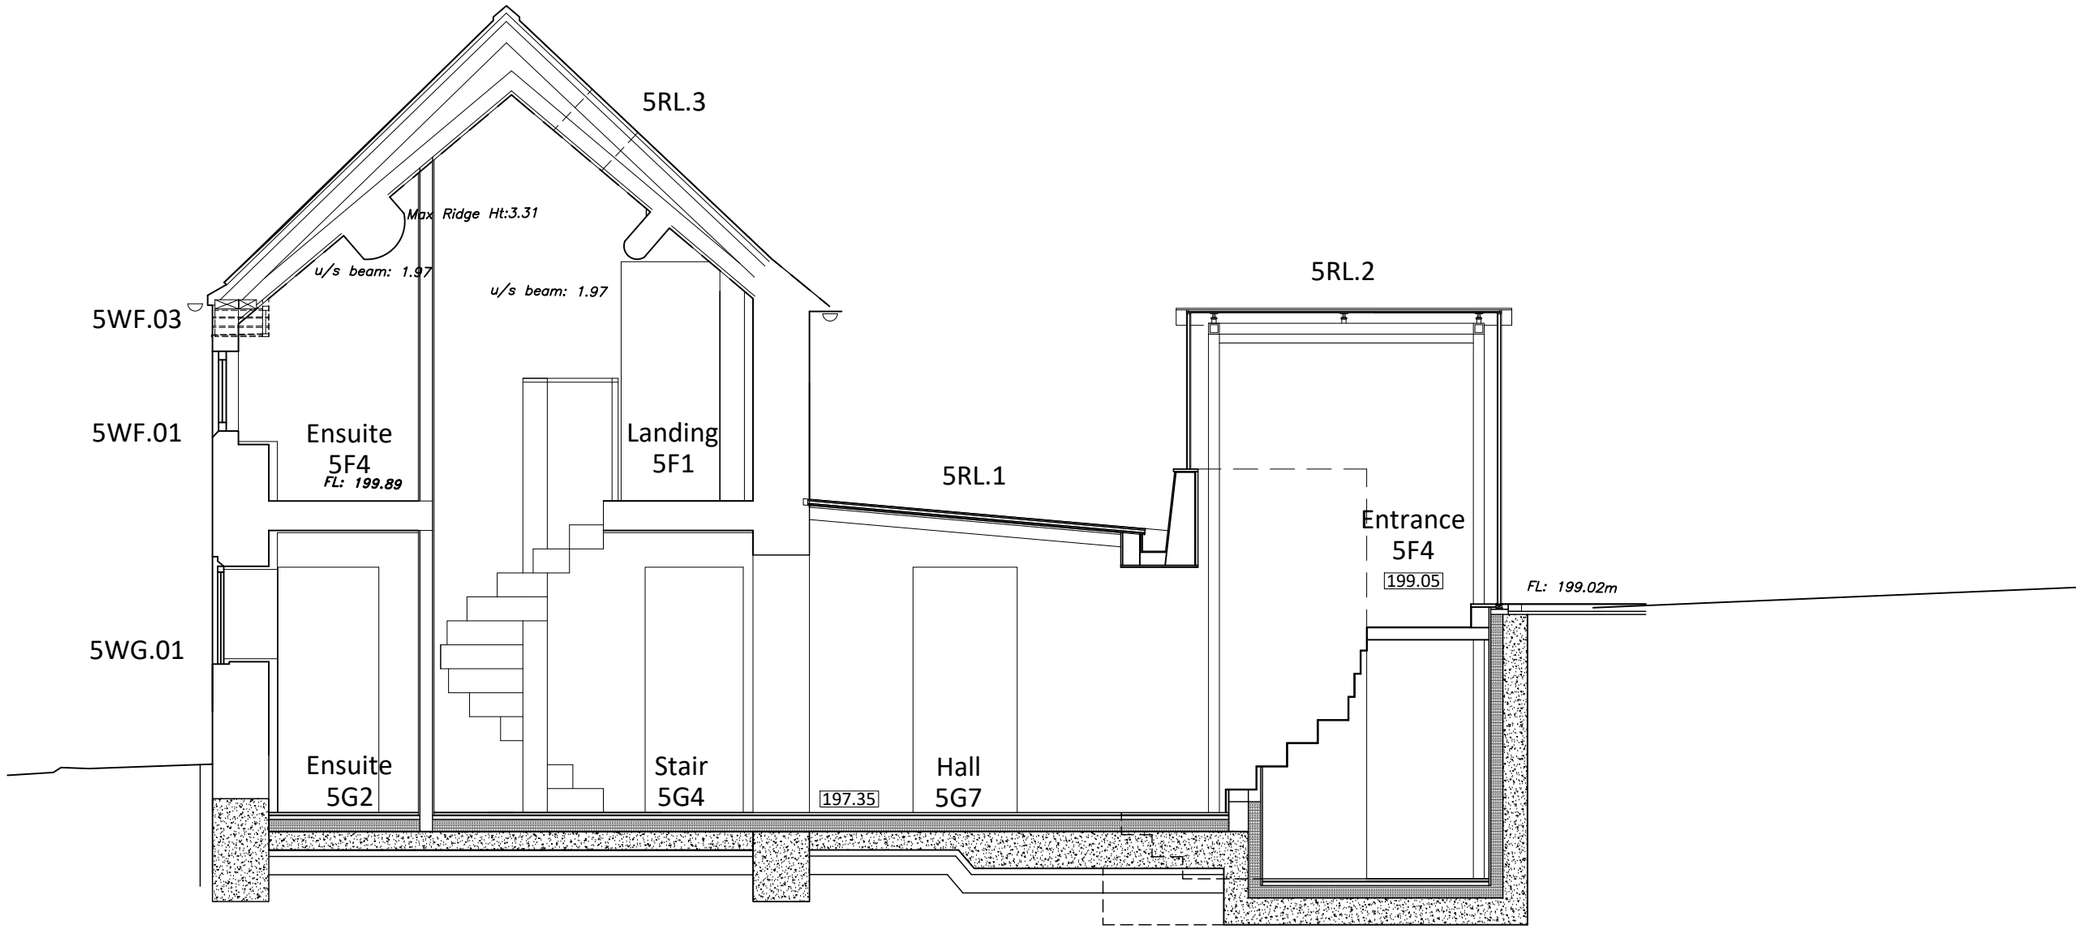

Datum: 195.00m.

Section F1.

0 0.5 1.0 cm

0 0.5 m 1.0 m 1.5 m 2.0 m 2.5 m 3.0 m 3.5 m 4.0 m 4.5 m 5.0 m

1:50

BENCH
ARCHITECTS

23 TERRACE ROAD
BUXTON
DERBYSHIRE
SK17 6DU
TEL: 01298-23991
info@bencharchitects.co.uk

ARCHITECTURE
HISTORIC BUILDING REPAIR
THE AUTHENTIC INTERIOR

PROJECT:

The Old Estate Yard
Lambhouse Lane
Shottle, Belper
Derbyshire
DE54 2DS

CLIENT:

Chatsworth Settlement
Trustrees

SUBJECT:

PLANNING
PLOT 5- THE OLD ESTATE YARD
SECTION F1

PLANNING

DRAWING NO:

21223-P-1360 Rev E

DATE:

May 2022

Revisions:
A: Updated 29.06.22
B: Drawing Numbers and Scales Updated 05.07.22.
C: General amendments. 20.07.22.
D: General amendments. 15.11.22.
E: Planning Issue. 14.02.23.

SCALE:

1:50 @ A3

©This drawing and the building works depicted are the copyright of the Architect and may not be reproduced without written permission.

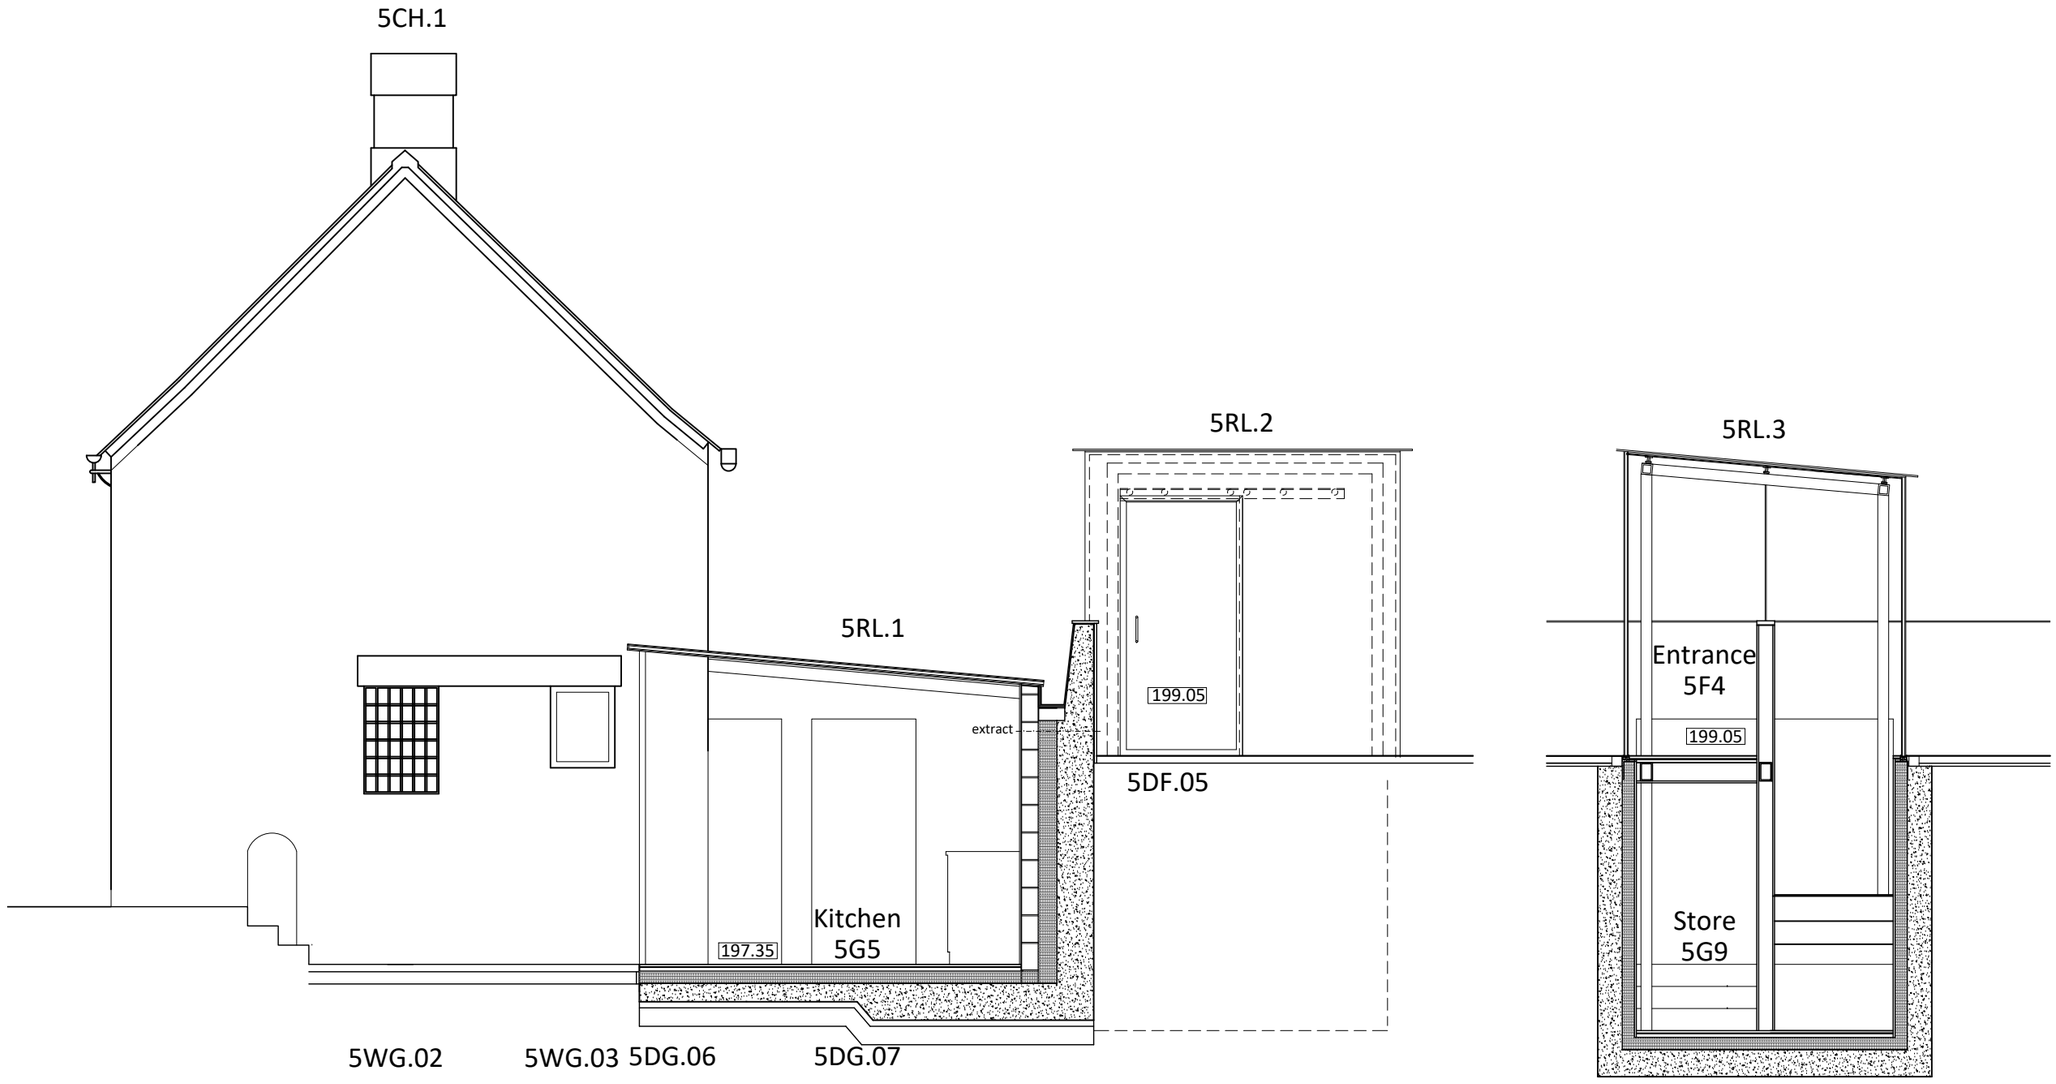

Datum: 195.00m.

Section F2 (Elevation 11a.)

Datum: 195.00m.

Section K2.

0 0.5 1.0 cm

0 0.5 m 1.0 m 1.5 m 2.0 m 2.5 m 3.0 m 3.5 m 4.0 m 4.5 m 5.0 m

1:50

BENCH
ARCHITECTS

23 TERRACE ROAD
BUXTON
DERBYSHIRE
SK17 6DU
TEL: 01298-23991
info@bencharchitects.co.uk

ARCHITECTURE
HISTORIC BUILDING REPAIR
THE AUTHENTIC INTERIOR

PROJECT:

The Old Estate Yard
Lambhouse Lane
Shottle, Belper
Derbyshire
DE54 2DS

CLIENT:

Chatsworth Settlement
Trustrees

SUBJECT:

PLANNING
PLOT 5- THE OLD ESTATE YARD
EAST ELEVATION & SECTIONS F2 & K2

PLANNING

DRAWING NO:

21223-P-1361 Rev D

DATE:

May 2022

Revisions:
A: Updated 29.06.22
B: Drawing Numbers and Scales Updated 05.07.22.
C: General amendments. 20.07.22.
D: Planning Issue. 14.02.23.

SCALE:

1:50 @ A3

©This drawing and the building works depicted are the copyright of the Architect and may not be reproduced without written permission.

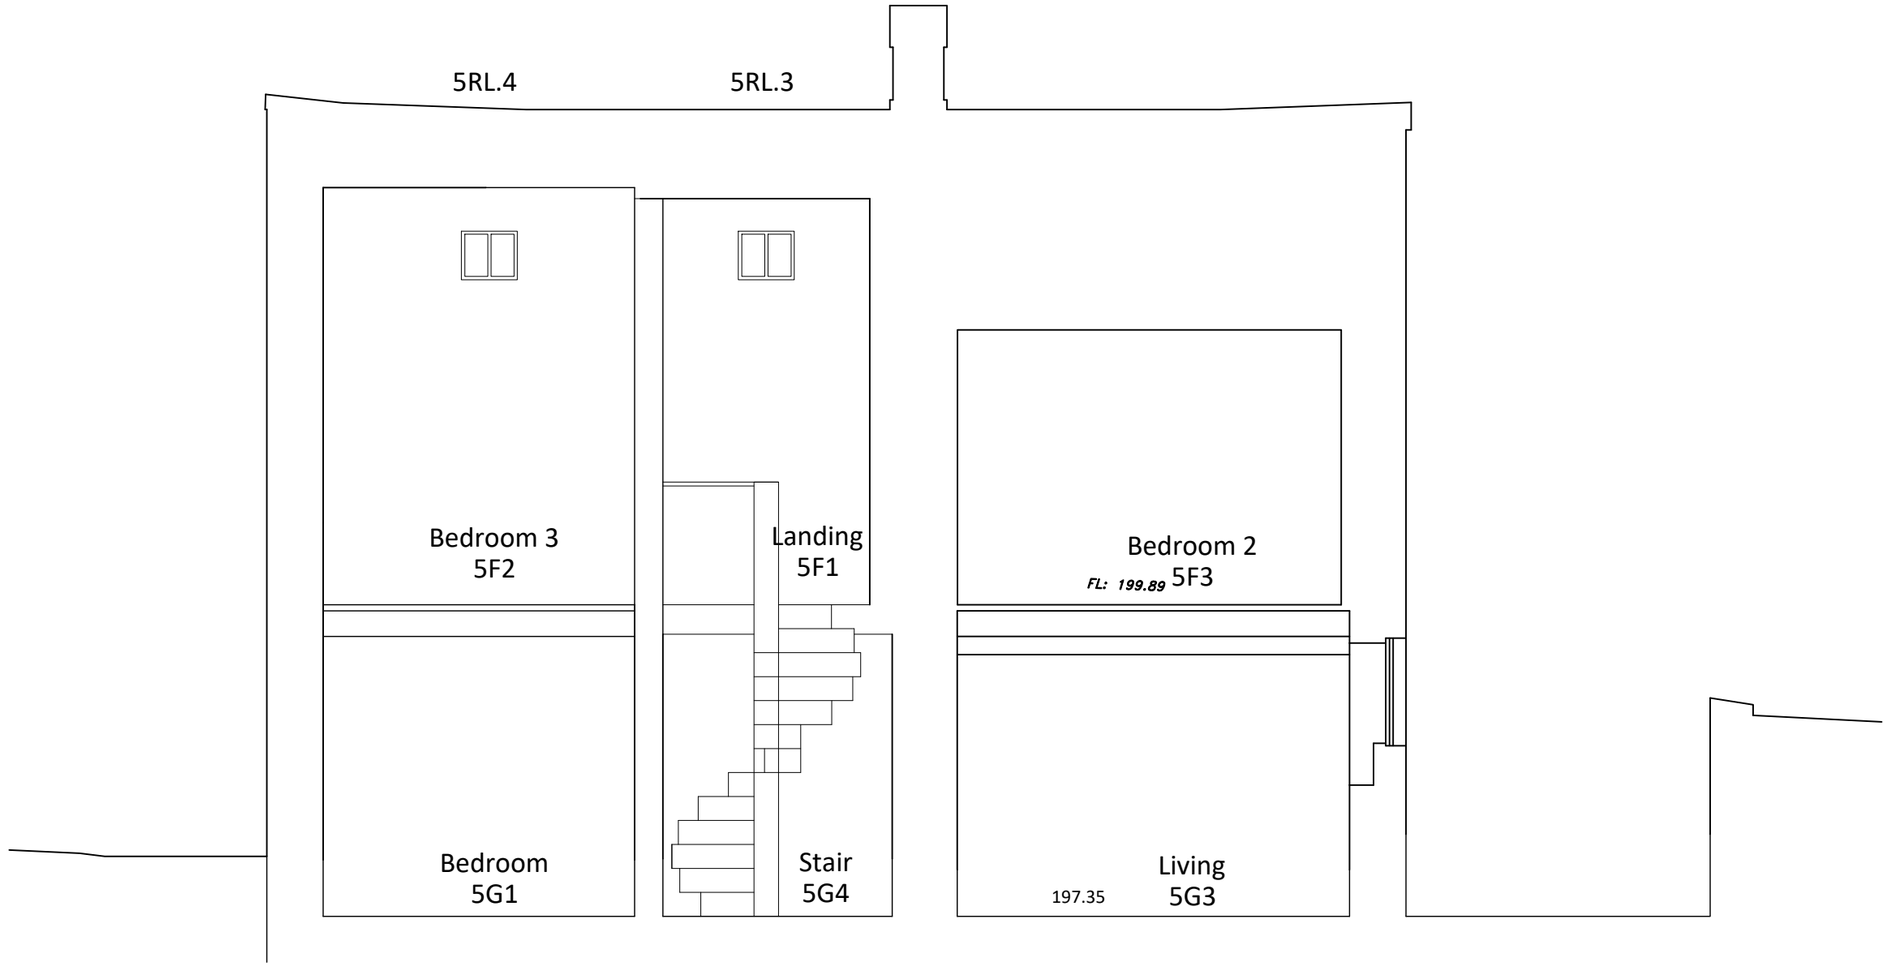

Datum: 195.00m.

Section G.

0 0.5 1.0 cm

0 0.5 m 1.0 m 1.5 m 2.0 m 2.5 m 3.0 m 3.5 m 4.0 m 4.5 m 5.0 m

1:50

BENCH
ARCHITECTS

23 TERRACE ROAD
BUXTON
DERBYSHIRE
SK17 6DU
TEL: 01298-23991
info@bencharchitects.co.uk

ARCHITECTURE
HISTORIC BUILDING REPAIR
THE AUTHENTIC INTERIOR

PROJECT:

The Old Estate Yard
Lambhouse Lane
Shottle, Belper
Derbyshire

CLIENT:

Chatsworth Settlement
Trustrees

SUBJECT:

PLANNING
PLOT 5- THE OLD ESTATE YARD
SECTION G

PLANNING

DRAWING NO:

21223-P-1362 Rev C

DATE:

May 2022

Revisions:
A: Drawing Numbers & Scales Updated 05.07.2022.
B: General amendments. 20.07.22.
C: Planning Issue. 14.02.23.

SCALE:

1:50 @ A3

©This drawing and the building works depicted are the copyright of the Architect and may not be reproduced without written permission.

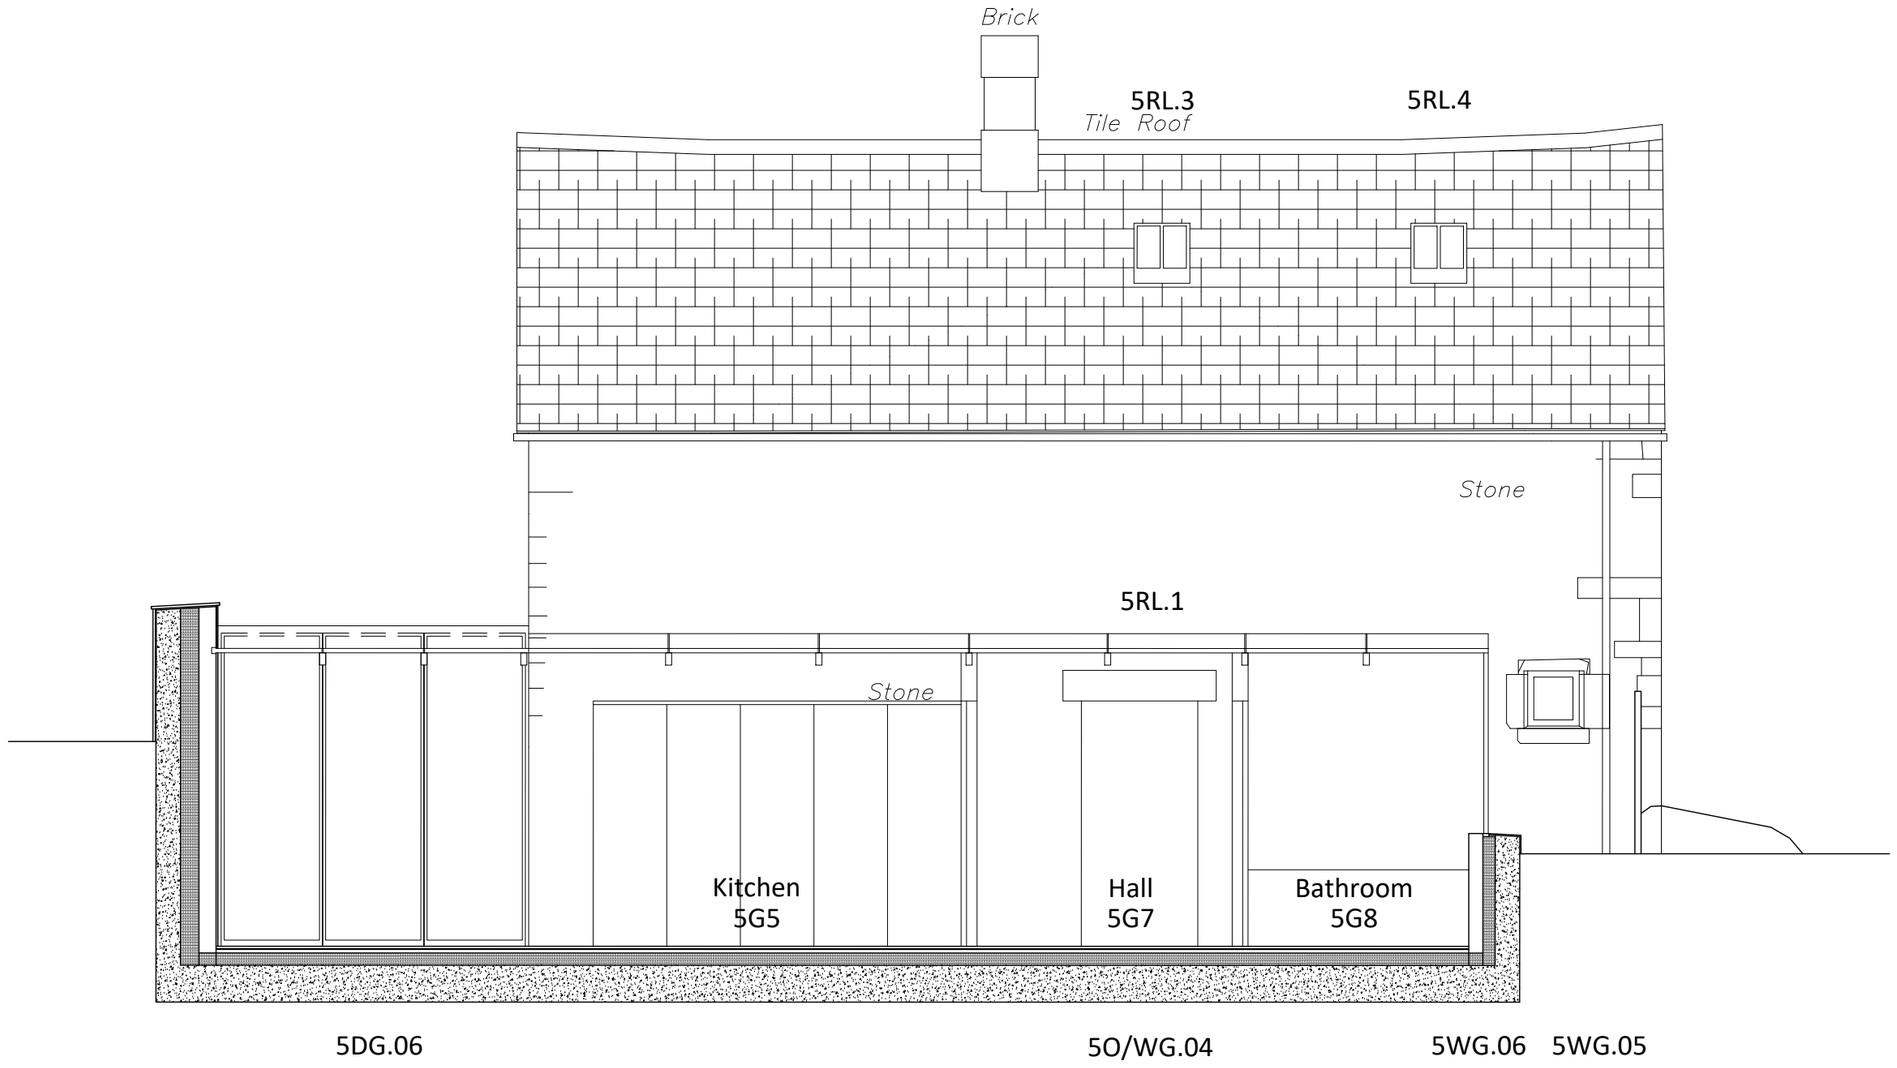

Datum: 195.00m.

Section K1.

0 0.5 1.0 cm

0 0.5 m 1.0 m 1.5 m 2.0 m 2.5 m 3.0 m 3.5 m 4.0 m 4.5 m 5.0 m

1:50

BENCH
ARCHITECTS

23 TERRACE ROAD
BUXTON
DERBYSHIRE
SK17 6DU
TEL: 01298-23991
info@bencharchitects.co.uk

ARCHITECTURE
HISTORIC BUILDING REPAIR
THE AUTHENTIC INTERIOR

PROJECT:

The Old Estate Yard
Lambhouse Lane
Shottle, Belper
Derbyshire

CLIENT:

Chatsworth Settlement
Trustrees

SUBJECT:

PLANNING
PLOT 5- THE OLD ESTATE YARD
SECTION K

PLANNING

DRAWING NO:

21223-P-1363 Rev C

DATE:

July 2022

Revisions:
A: Drawing Numbers & Scales Updated 05.07.22.
B: General amendments. 20.07.22.
C: Planning Issue. 14.02.23.

SCALE:

1:50 @ A3

©This drawing and the building works depicted are the copyright of the Architect and may not be reproduced without written permission.