Notes:

1. ALL DIMENSIONS ARE IN MILLIMETRES.

2. THIS DRAWING TO BE READ IN CONJUNCTION WITH THE ARCHITECTS / ENGINEERS DRAWINGS.

KEY:

SITE BOUNDARY

GARAGE BOUNDARY

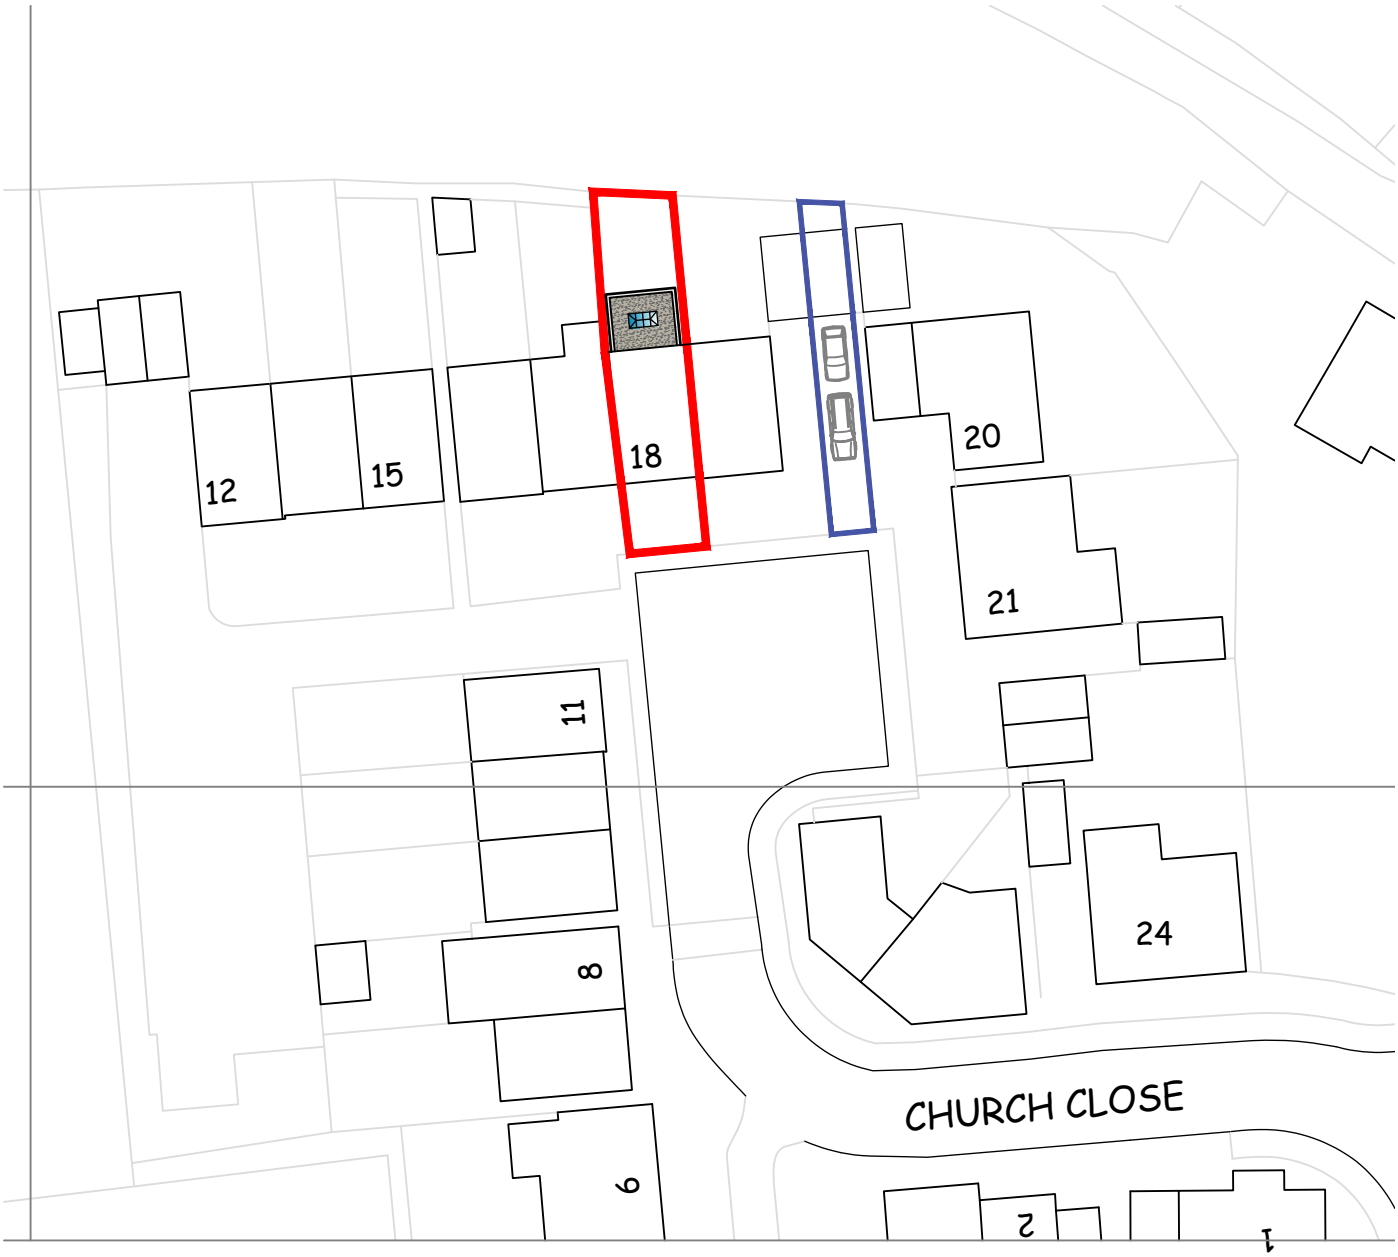

BLOCK PLAN

(SCALE: 1:500)

Rev.	Revision Description	Drn	Date

FOR GUIDANCE ONLY

Client: 18 CHURCH CLOSE, SMALLEY, ILKESTON, DERBYSHIRE, DE7 6JX

Suitability: PLANNING

Drawing No: SCOTT-IDS-674-DR-A-00-10-004

Revision: /

Drawing Type: AUTOCAD

Index No.: IDS-2023-674

Title: GENERAL ARRANGEMENT
BLOCK PLAN - SHOWING PARKING

Scales:	Date:	Drawn by:	Checked by:
1:250 @A4	JUN 2023	SPW	

IDEAL DESIGN SOLUTIONS

Tel: 01889 568573
e-mail: enquiries@idsdesigns.co.uk

Drawing Design & Copyright of: Ideal Design Solutions.