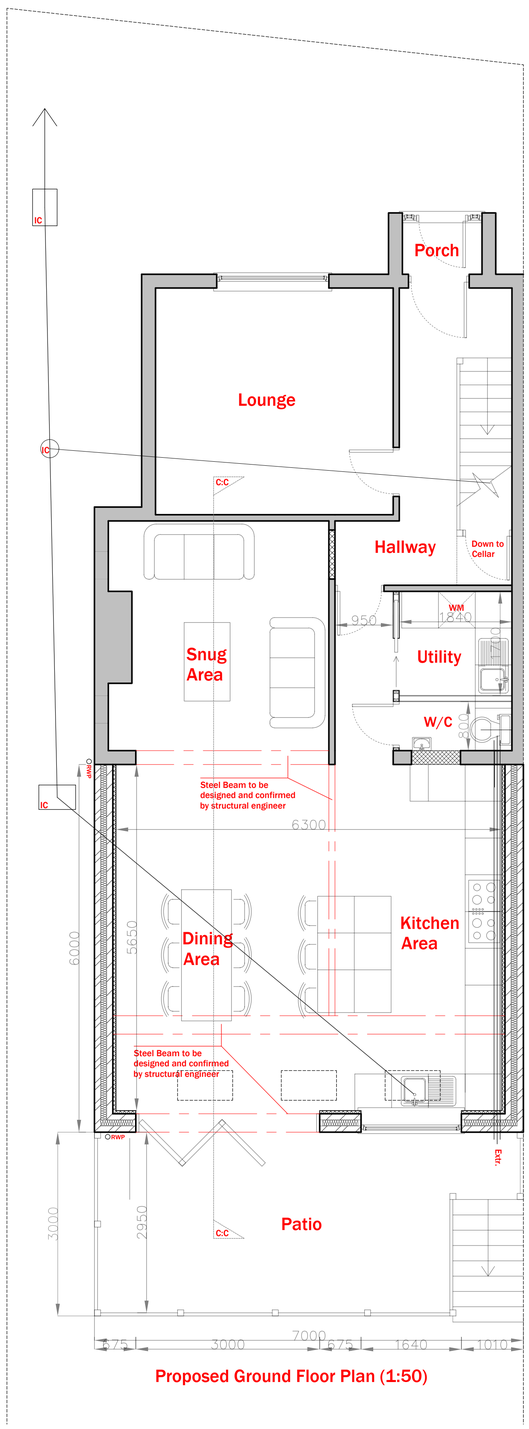

Proposed Ground Floor Plan (1:50)

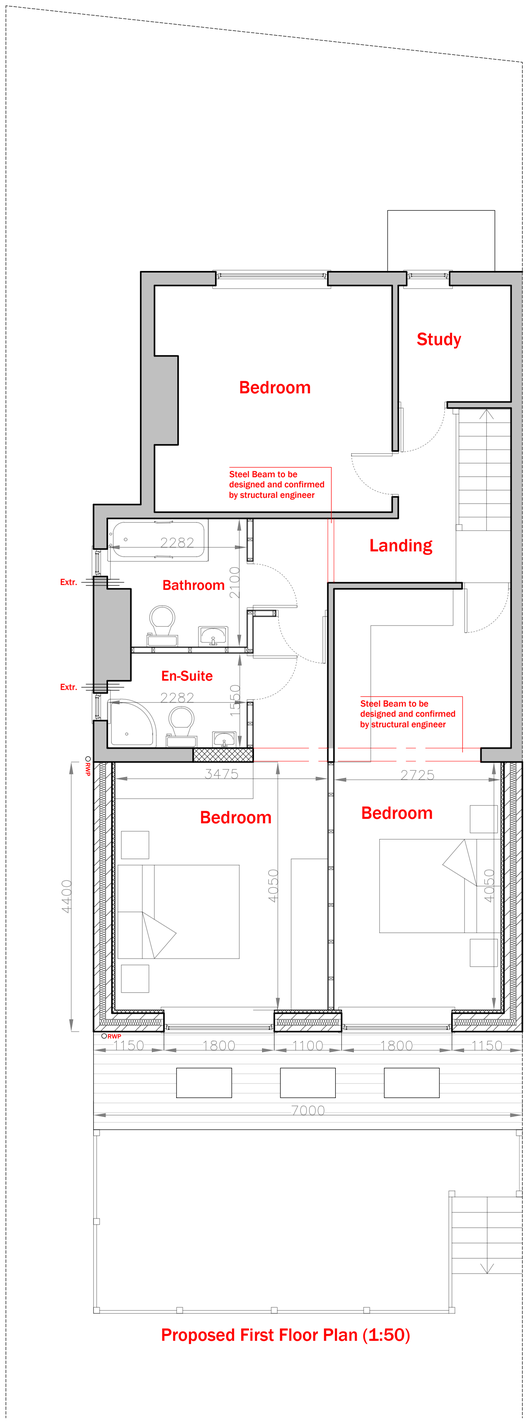

Proposed First Floor Plan (1:50)

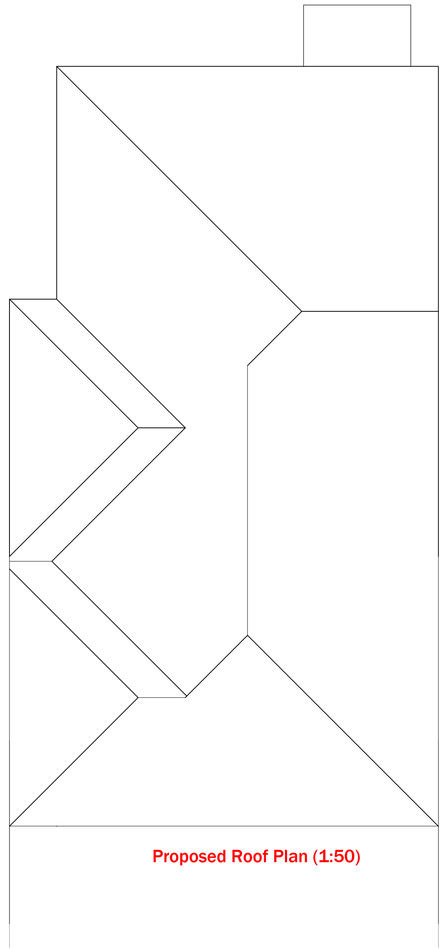

Proposed Roof Plan (1:50)

0 1 2 3 4 5 10

SCALE BAR 1:50

All dimensions to be checked on site
All drainage positions and inverts to be checked on site.
No work to commence until receipt of Water authority approval.
It is the responsibility of the property owner to comply with the party wall act where building near to a boundary.

Revision	Date	Description	Drawn By

Architecture Ltd

Derby Office
2 Broomfield Cottages, Morley, Derby, DE7 6DN
T. 01332 830313

Nottingham
20 Fletchergate, Nottingham, NG1 2FZ
T. 0115 8320289

Stafford
79 Wilney Rd, Stafford ST17 0BP
T. 01785 593026
M. 07974 438575
E. Tim@bd-s.co.uk
W. www.BDSARCHITECTURE.CO.UK

Project

5 Champion Hill, Duffield

Drawn by	Date	Proposal	Project
Will North	25/01/23	Extension	2027CH 002 Rev C

5 Champion Hill, Duffield