DO NOT SCALE FROM THIS DRAWING
EXCEPT FOR PLANNING PURPOSES ONLY
Copyright reserved

This drawing is issued for the sole & exclusive use of the named recipient. Distribution to any third party is on the strict understanding that no liability is accepted by YMD Boon Ltd for any discrepancies, errors or omissions that may be present & no guarantee is offered as to the accuracy of information shown.
All dimensions to be checked on site & any discrepancies found shall be brought to the attention of YMD Boon Ltd prior to commencement of any building works.

THIS DRAWING IS TO BE READ IN COLOUR PRINT

CDM - RESIDUAL RISKS
The following are considered to be significant risks relevant to this drawing, which could not be fully mitigated or removed through design. Further possible control measures have been identified within the Design Risk Assessments which may help to mitigate these and other identified risks further during the construction / maintenance process.



NORTH EAST ELEVATION

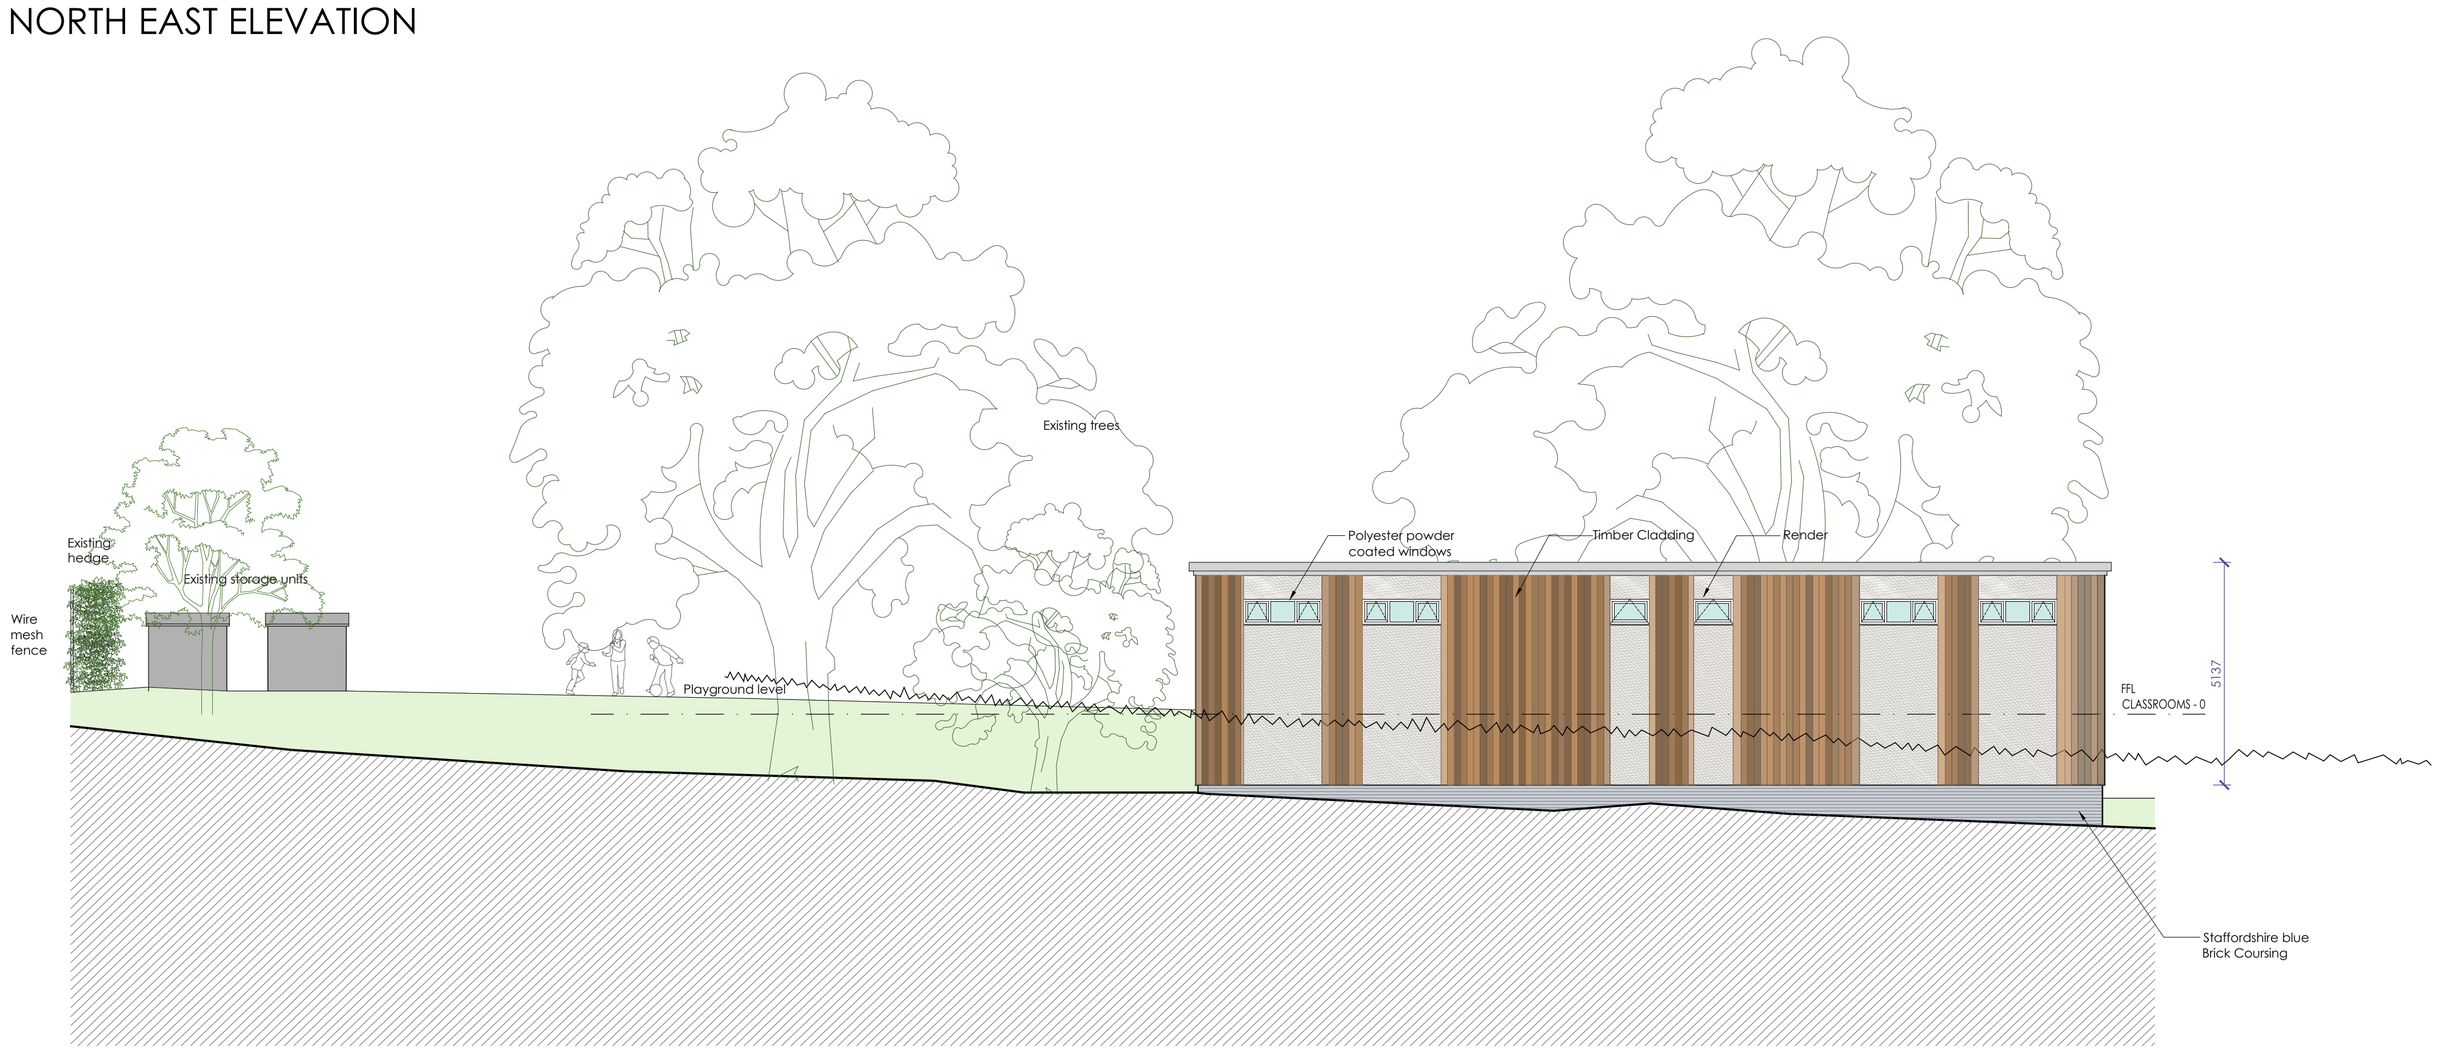

SOUTH WEST ELEVATION

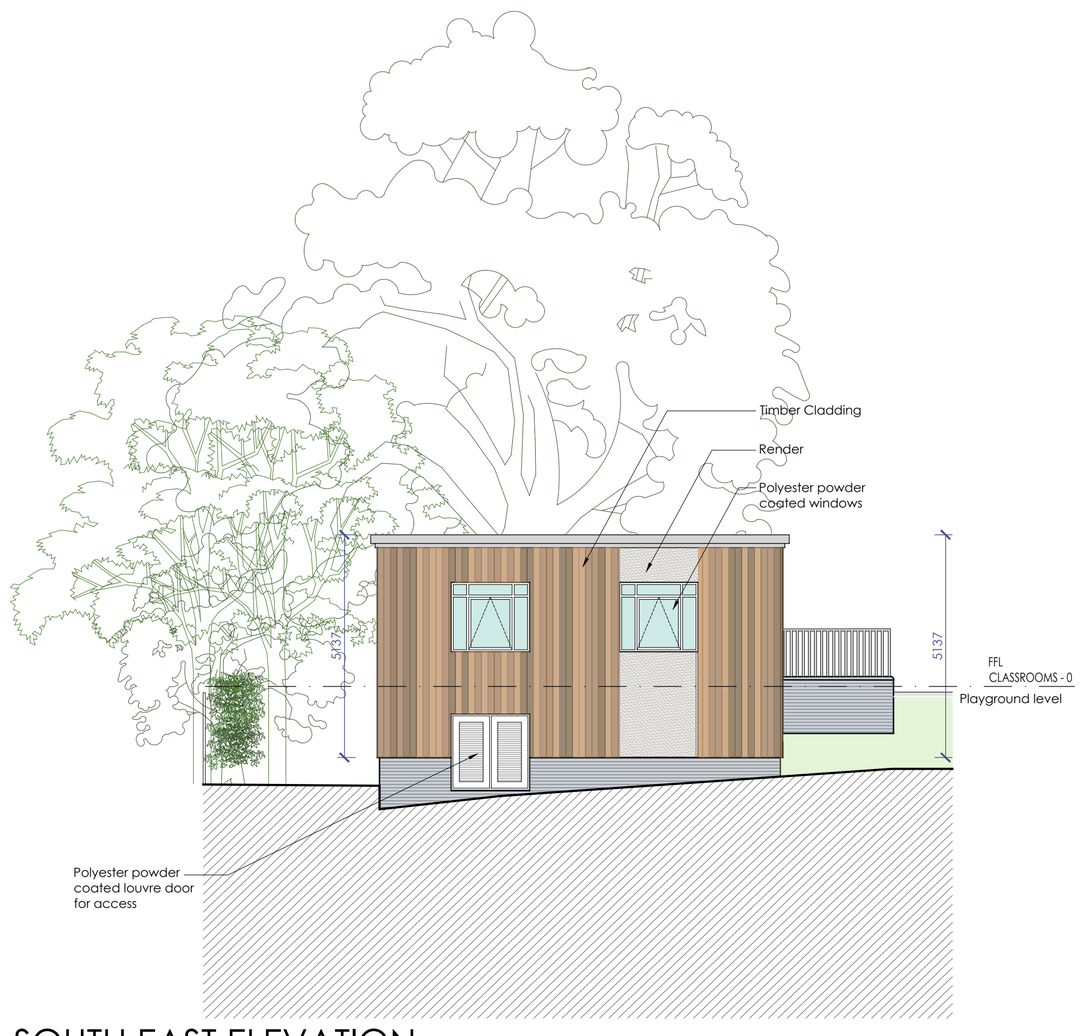

SOUTH EAST ELEVATION

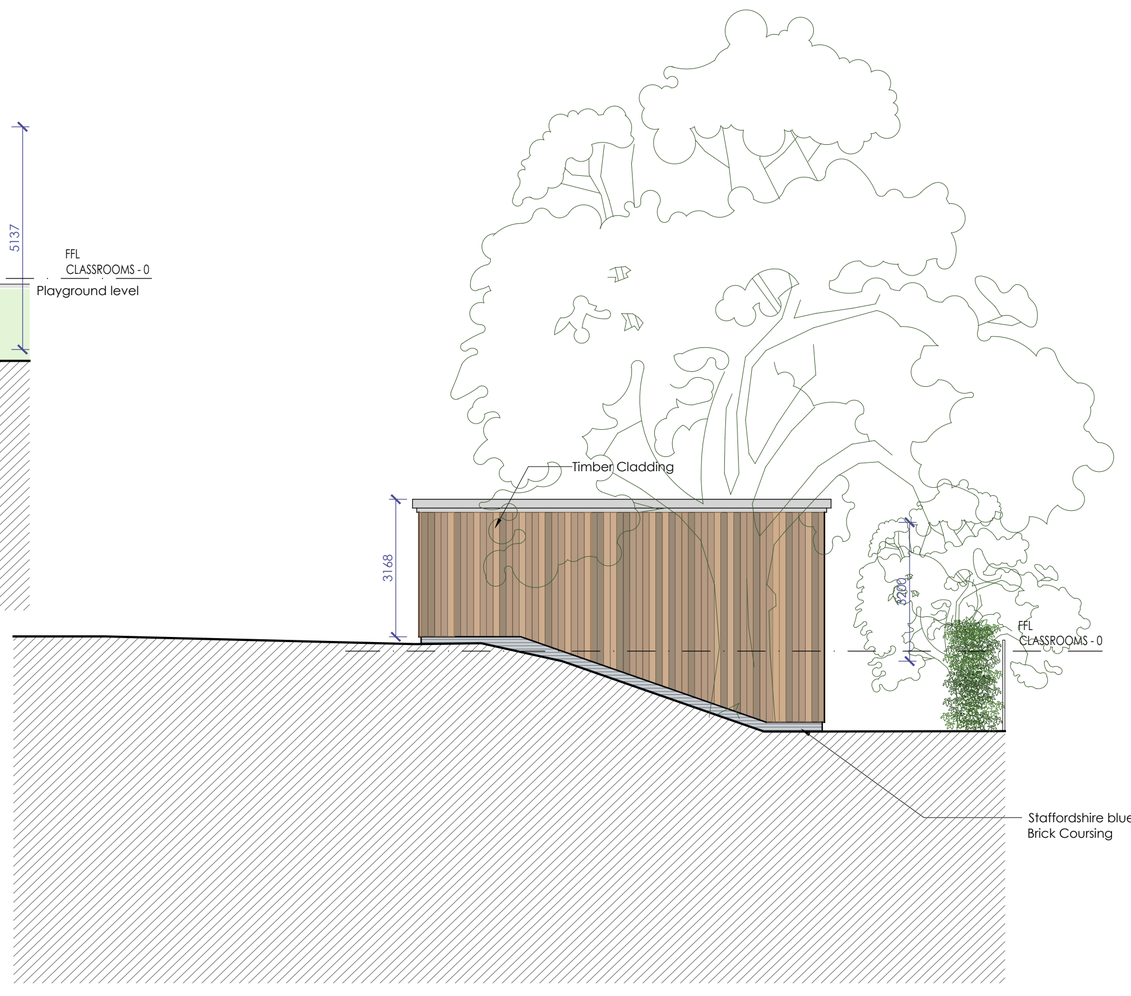

NORTH WEST ELEVATION

0 1m 2m 3m 4m 5m

1:100

Rev.	Description	Date	Drawn	Chk'd
C	Building moved in line with tree officers comments	29/06/23	SSS	
B	Building moved in line with planner comments to retain tree	06/04/23	SSS	
A	Storage area indicated.	27/09/22	MW	

PLANNING

ymd boon Architects & Construction Consultants
6b Anson House, Compass Point Business Park, Market Harborough, LE16 9HW
Ground Floor, Loxley House, Tottle Road, Nottingham, NG2 1RT
Oak House Business Centre, Waterside South, Lincoln, LN5 7FB

Client
THE CURZON C of E PRIMARY SCHOOL, QUARNDON

Project
EXPANSION

Scale	Date	Drawn
1:100 @ A1	JUL 22	LC

Drawing Title
PROPOSED ELEVATIONS

Checked

Drawing Number
J5019-51

Revision
C

T:\Jobs\EDUCATION\SCHOOLS\YA School\Derby DBE\Quarndon, The Curzon\J5019 Expansion\J-0 Drawings\J5019 - EXPANSION (PLANNING)