

Window Previously approved by discharge of condition 3 (window details) of AVA/2021/1091 - decision 23rd May 2023

NO CHANGE TO EXISTING SASH WINDOWS FRONT ELEVATION

6. replacement of existing timber door (1960's detailing) to a flush timber door - as agreed in principal and design configuration with Paul Warren

6. Entrance Door (Front Door)

Elevation 1. - front

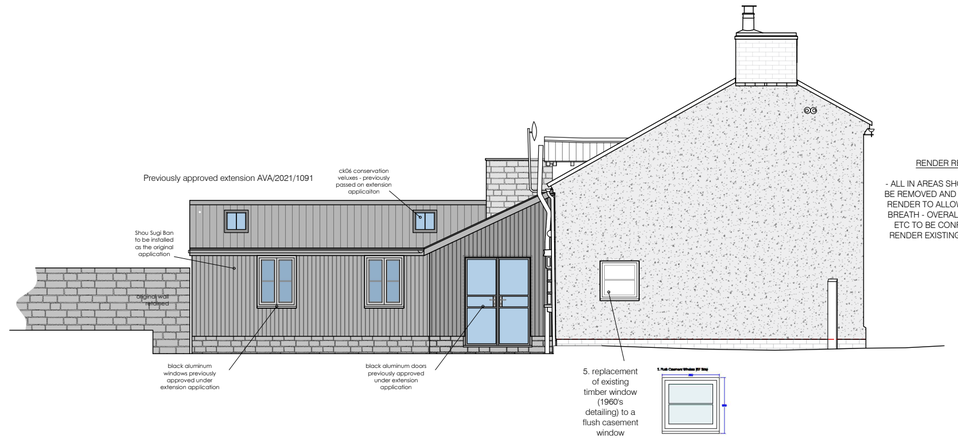

RENDER REPLACEMENT

- ALL IN AREAS SHOWN AS EXISTING TO BE REMOVED AND RENEWED WITH LIME RENDER TO ALLOW THE PROPERTY TO BREATH - OVERALL WINDOWS WIDTHS ETC TO BE CONFIRMED AFTER THE RENDER EXISTING (S&C) IS REMOVED

Elevation 2. - left hand side

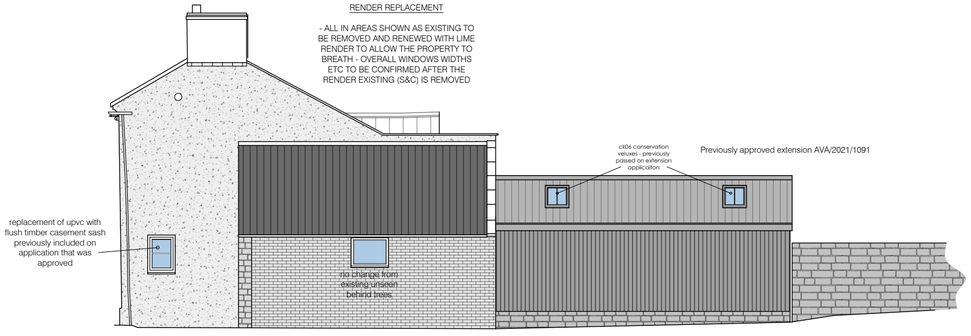

no change or permissions sought to windows only render to be replaced

Elevation 3. - right hand side



Elevation 4. - rear

Scale 1:100

0 1 2 3 4 5 10

S.G ARCHITECTURAL DESIGN

Tel: 07817034426. sgarchitecturaldesign@gmail.com.
www.sgarchitecturaldesign.com

Sherbourne Mill House, Hillcliff lane, Turnditch

PROPOSED - WINDOWS AND FRONT DOOR REPLACEMENT / RENDER

PROJECT NO.	PAPER SIZE	DRAWN BY
224	A2	SG
STATUS	SCALE	
PLANNING	1:100	

Drawing measurements shall not be obtained by scaling. Verify all dimensions prior to construction. Immediately report any discrepancies on this document to SG ARCHITECTURAL DESIGN.

REV.	DESCRIPTION	DATE	BY	CHK'D