MapServe

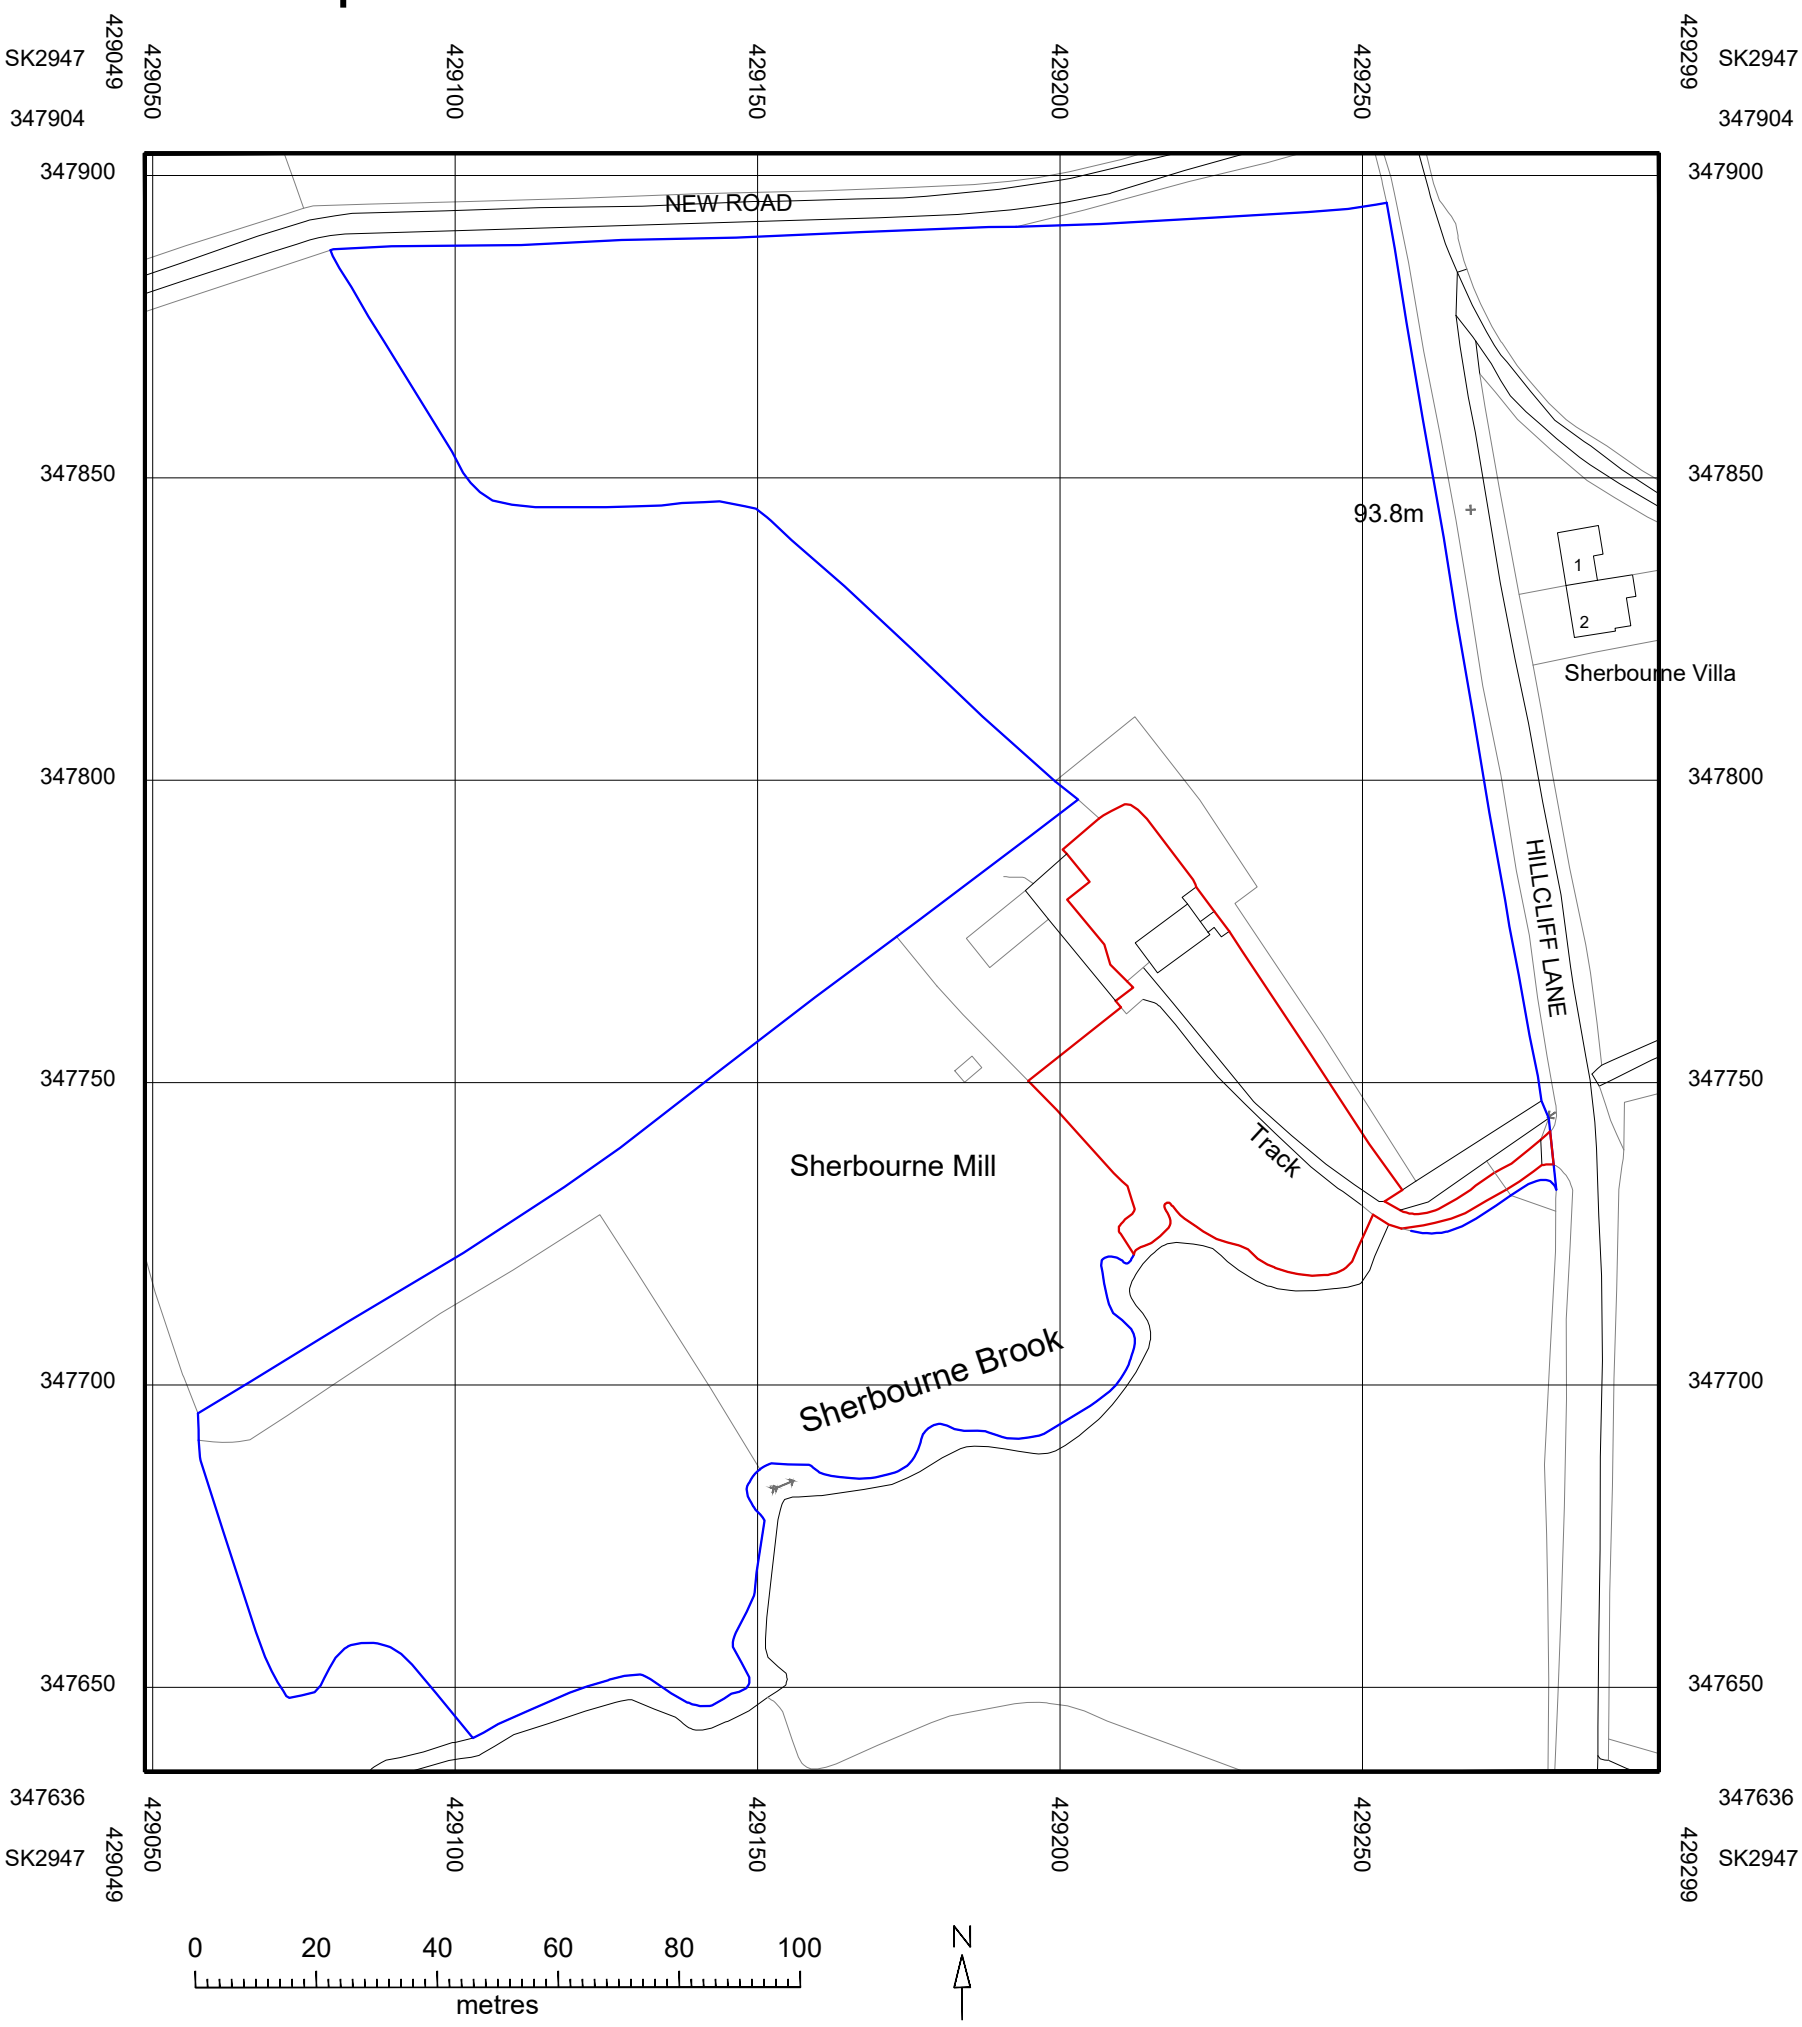

© Crown copyright 2021 Ordnance Survey 100053143

S.G ARCHITECTURAL DESIGN
Tel: 07817034426. sgarchitecturaldesign@gmail.com.
www.sgarchitecturaldesign.com

Sherbourne Mill House, Hillcliff lane, Turnditch

SITE LOCATION PLAN 1-1250 - A3 - REVISED

SG PROJECT NO.	PAPER SIZE	DRAWN BY
224	A3	SG
REVISION	SCALE@	
PLANNING	1:1250	

Drawing measurements shall not be obtained by scaling. Verify all dimensions prior to construction. Immediately report any discrepancies on this document to SG ARCHITECTURAL DESIGN.

REV.	DESCRIPTION	DATE	BY	CHK'D