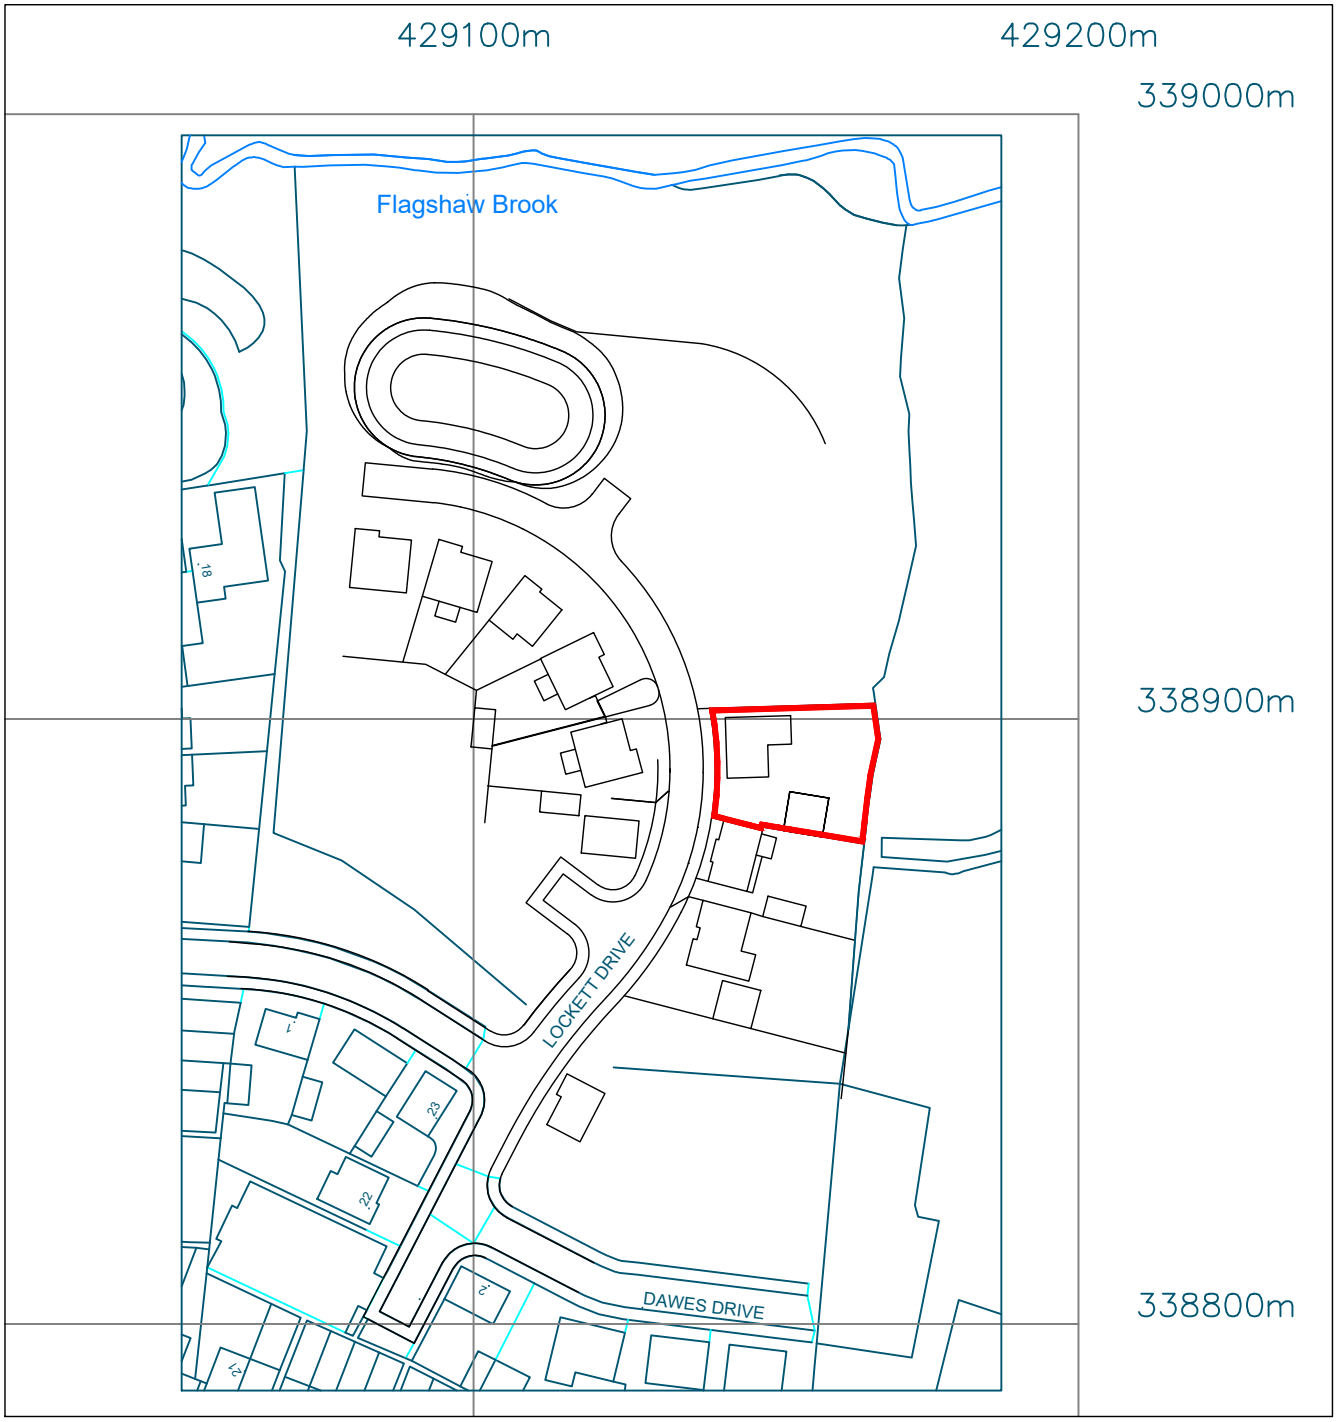

Crown Copyright. All rights reserved. Licence no. 100041041

7 LOCKETT DRIVE KIRK LANGLEY DERBYSHIRE DE6 4PW

Site Location Plan

Scale 1:1250 at A4

N

Mark Blood
Building Design
Architectural Services