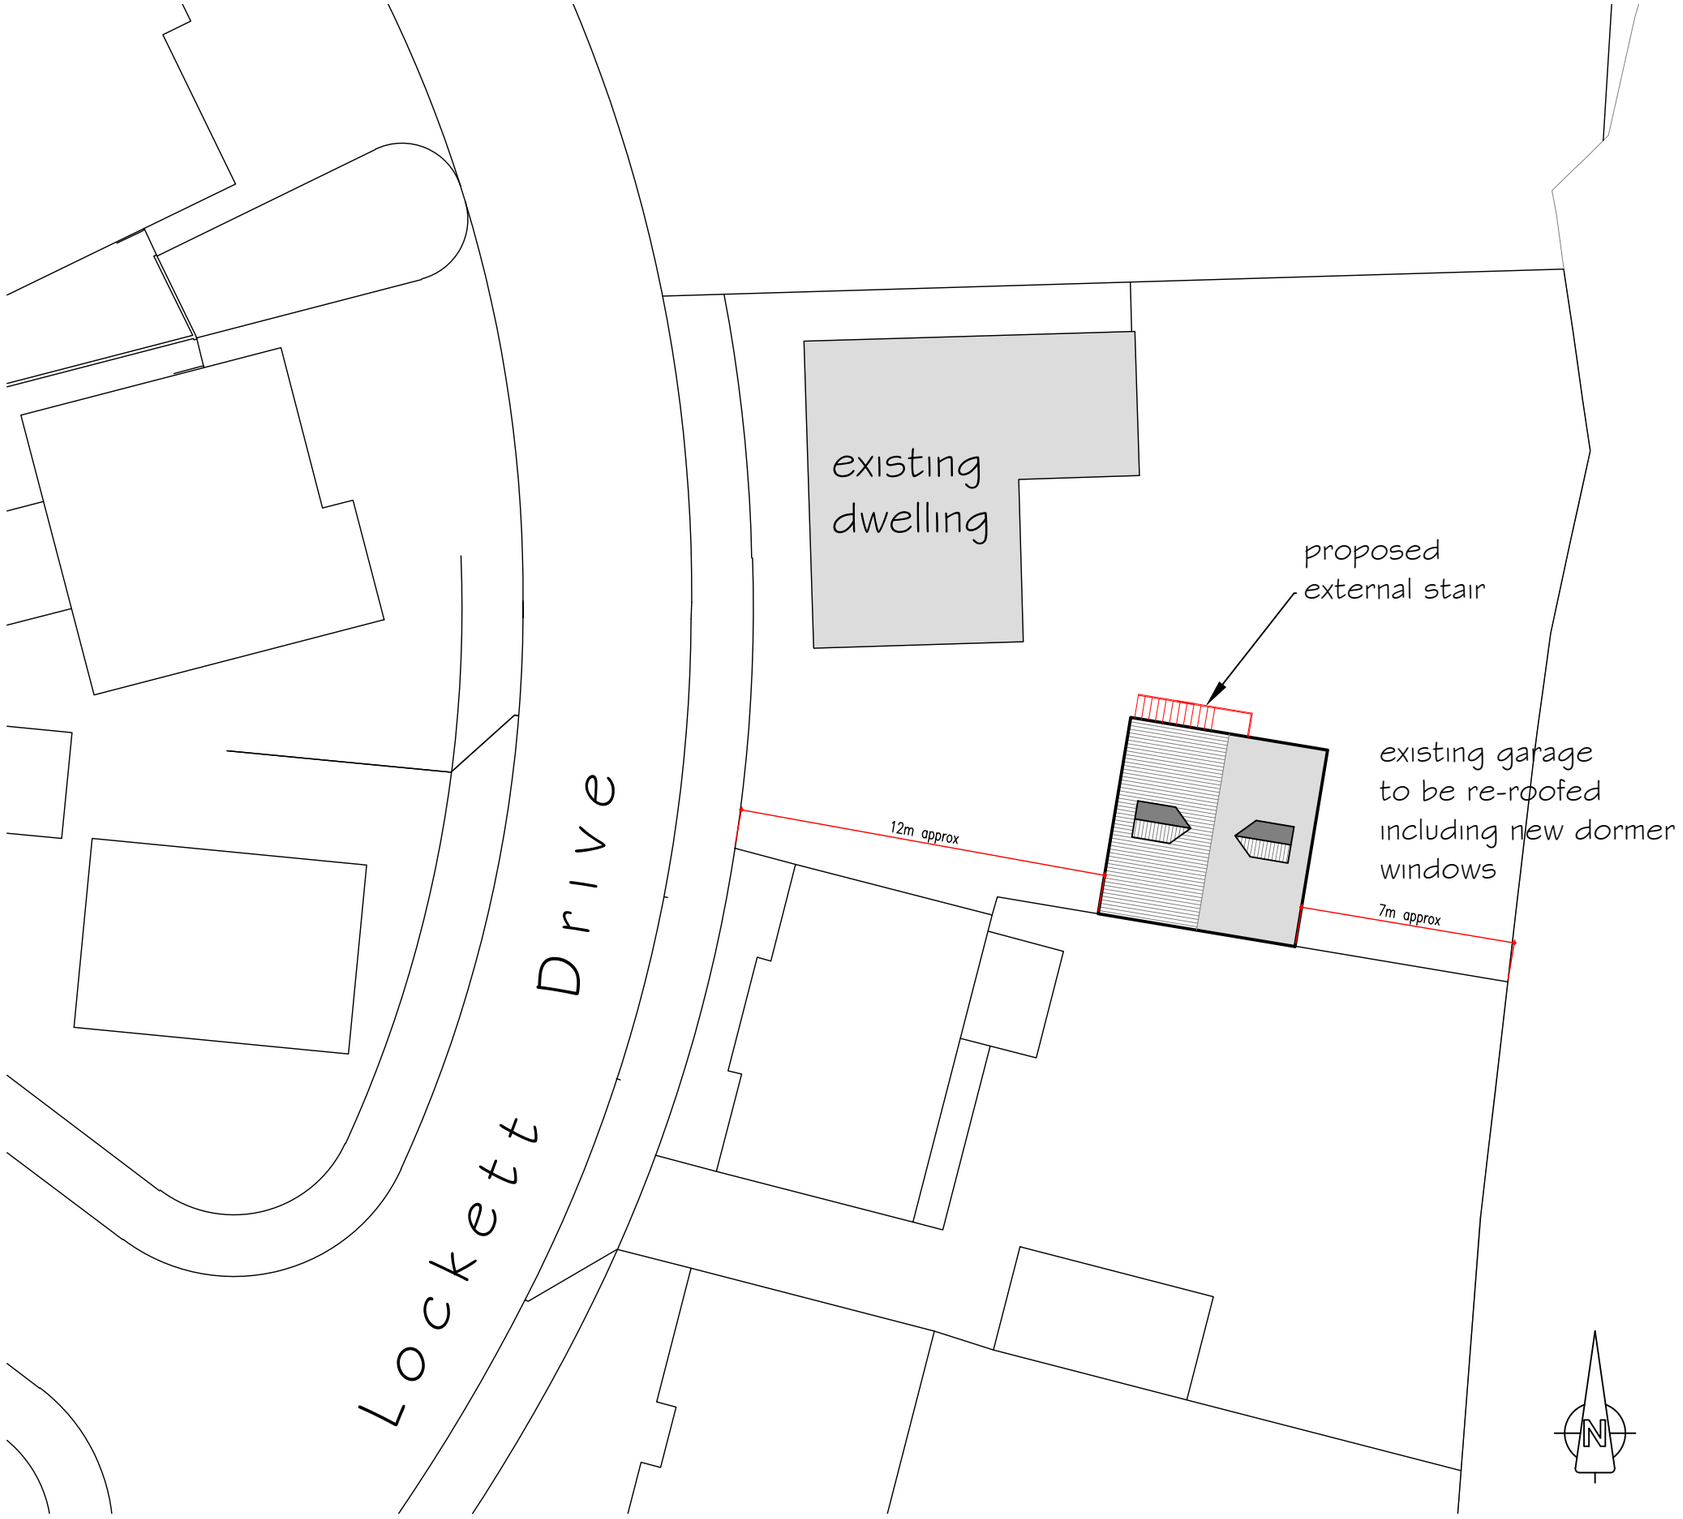

Project
RE-ROOFING OF EXISTING GARAGE INCORPORATING DORMER WINDOWS & PROVISION OF NEW EXTERNAL STAIR TO FORM STUDY/HOME OFFICE

Site
7 LOCKETT DRIVE
KIRK LANGLEY DERBYS. DE6 4PW

Client
MR. J. GRIFFIN

Title
BLOCK PLAN ON SITE

Project number	23003
Date	May 2023
Drawing No.	23003.06
Scale	1:200
Plot Size	A2

Mark Blood
Building Design
Architectural Services

P.O.Box 8549
Derby. DE1 9LU

e-mail design@markblood.co.uk

Web : www.markblood.co.uk