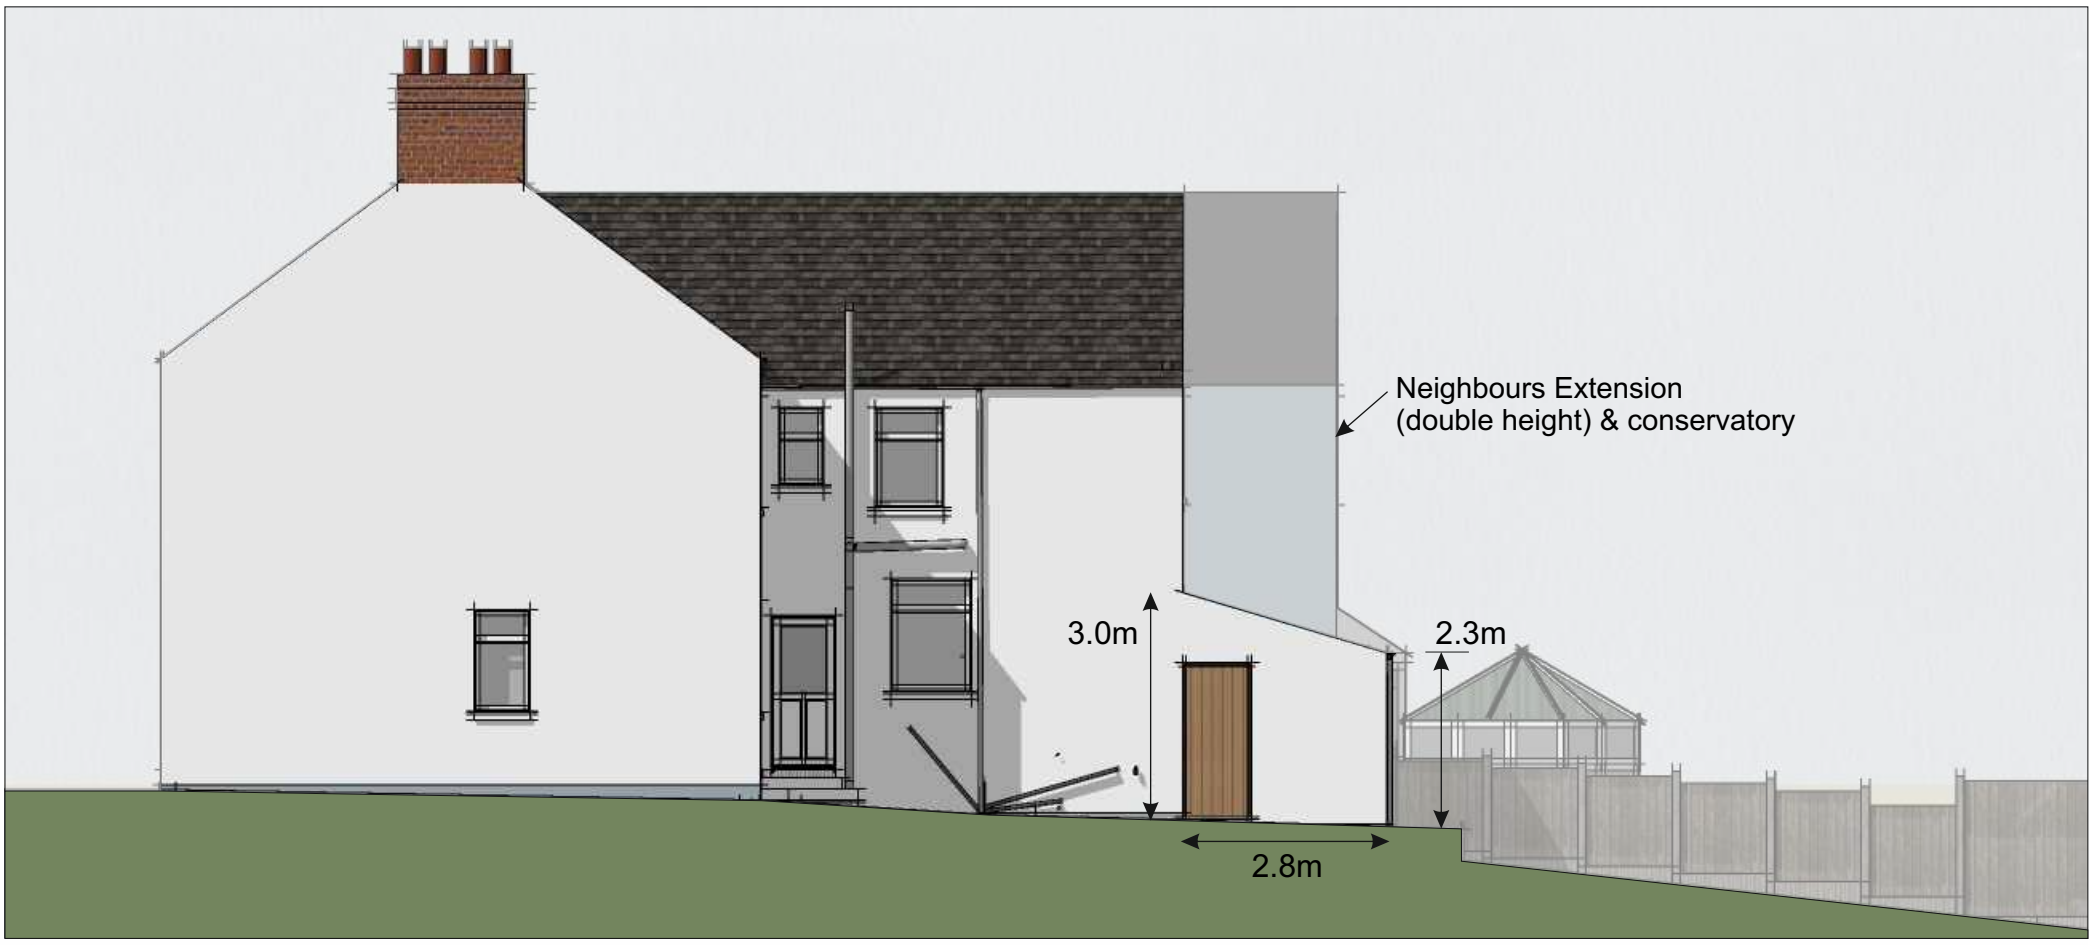

Scale 1:100 @ A3

0 2 4 6 8 10 metres

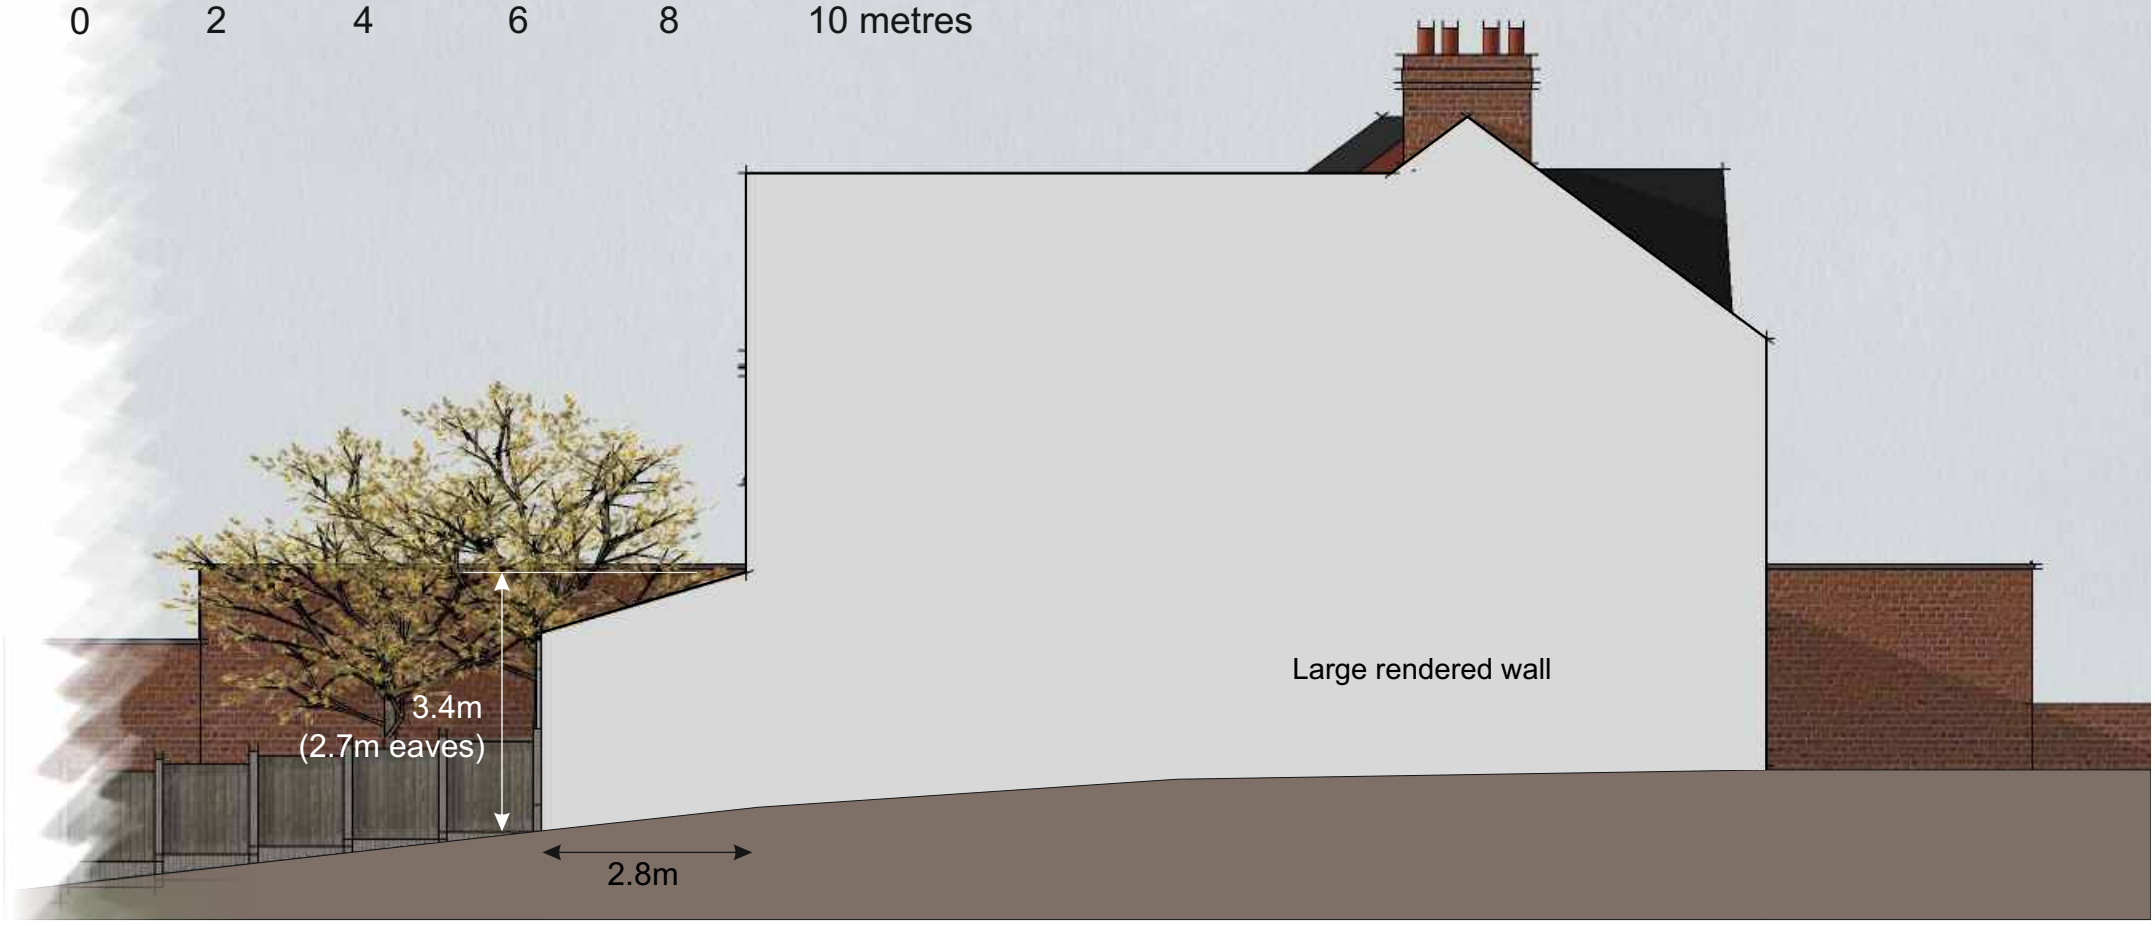



16.06.23 - Rev '0'
Issue - Planning Application

Project: Rear single storey extension: 2 Spencer Road, Belper. DE56 1JY		
Client: Mark & Catherine		
Title: Existing Elevations		
Scale: 1:100@A3	Inception: Mar 2023	Drawn: DG
Job: C1068	Dwg No: E01	Rev: 0

DAVID GUY
ARCHITECTURAL SERVICES
www.dg4design.co.uk
e: info@dg4design.co.uk
9 Chesterfield Road, Belper. DE56 1FD Mobile 07979 542199